This drawing may not be reproduced, made use of or issued to a third party without permission.

THIS IS A CAD DRAWING - DO NOT ALTER

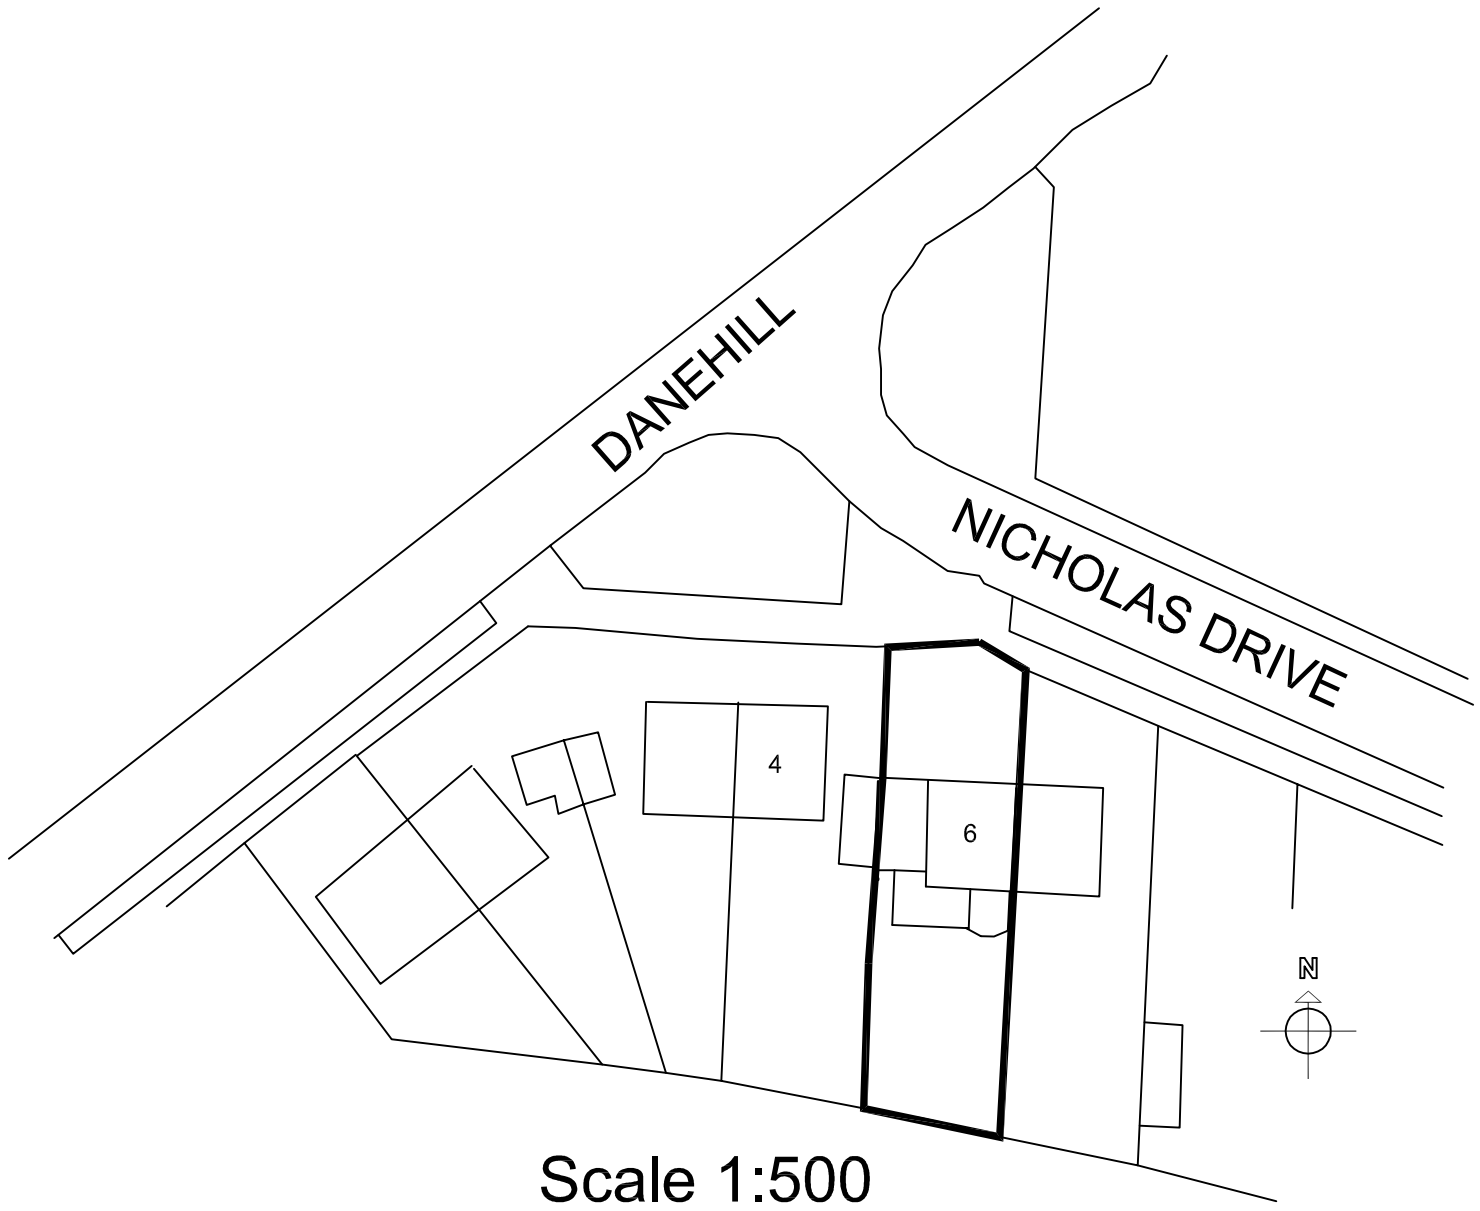

Scale 1:500

Block Plan

REV.	DESCRIPTION	BY	DATE
A	Updated to reflect actual	PP	04/11
O	INITIAL ISSUE		

DRAWING STATUS Planning

DRAWN	DATE	CHECKED	DATE	APPR'D	DATE
		PO	04/11	PO	04/11

CLIENT

Mr & Mrs M Pollard

PROJECT

24 Nicholas Drive Ratby
Leicester LE6 0NJ

DRAWING TITLE

Existing Block Plan

DRAWING No. *PO-04*

SCALE *1:500* REV. *A*

Original Sheet Size A3