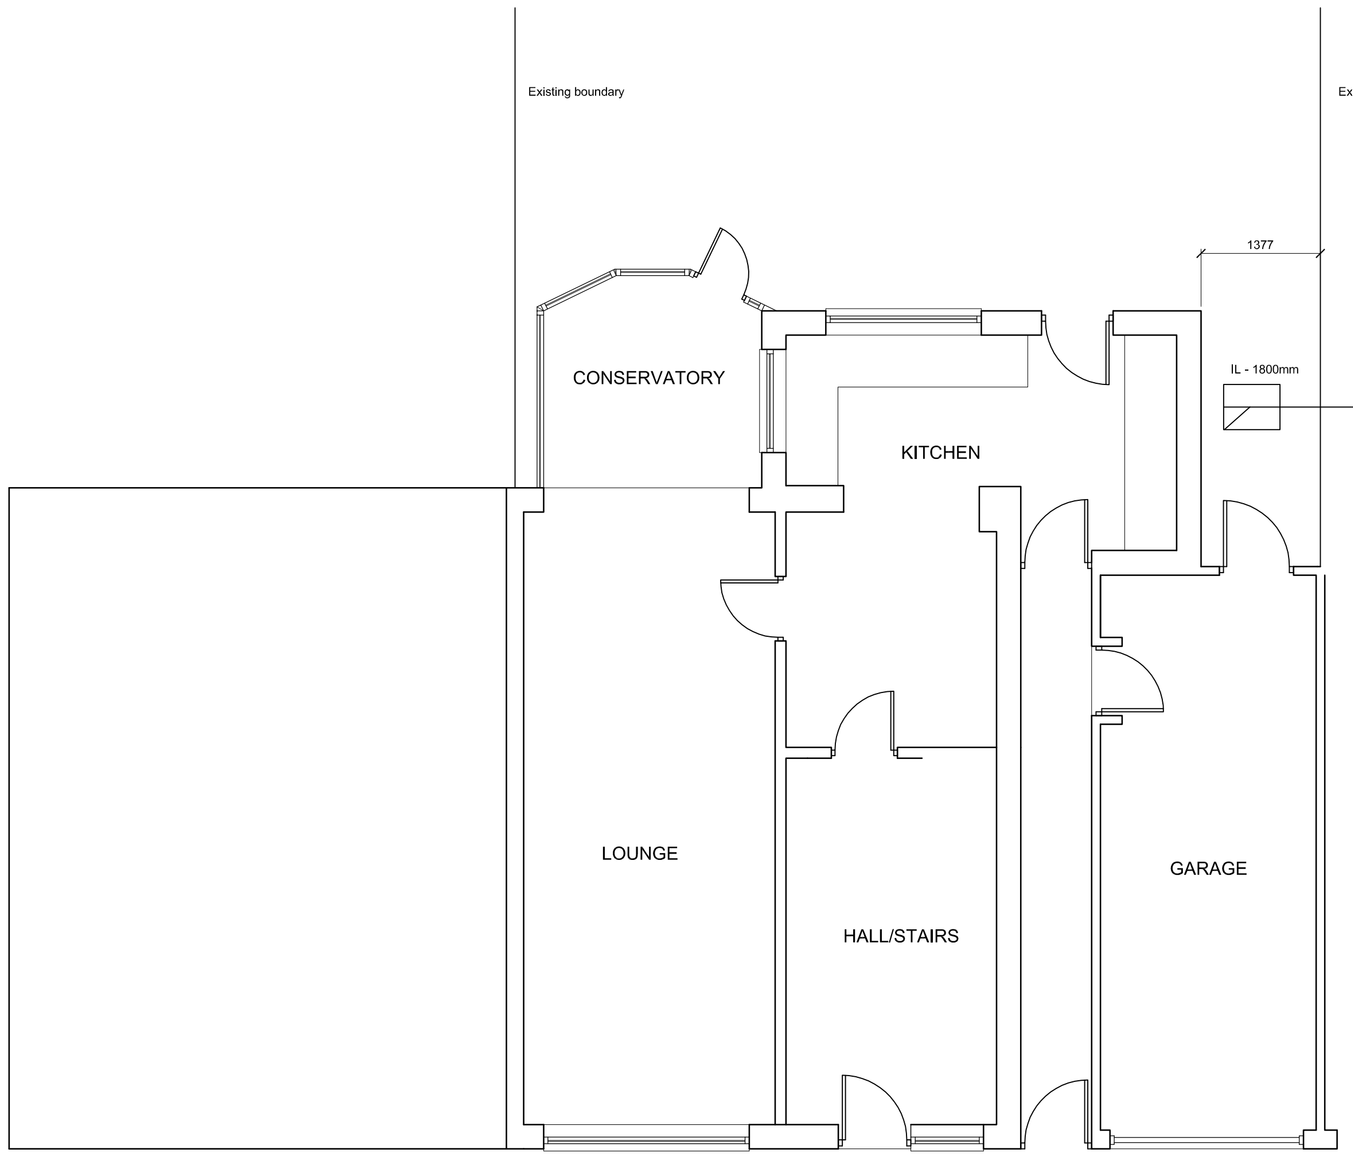

Existing Ground Floor

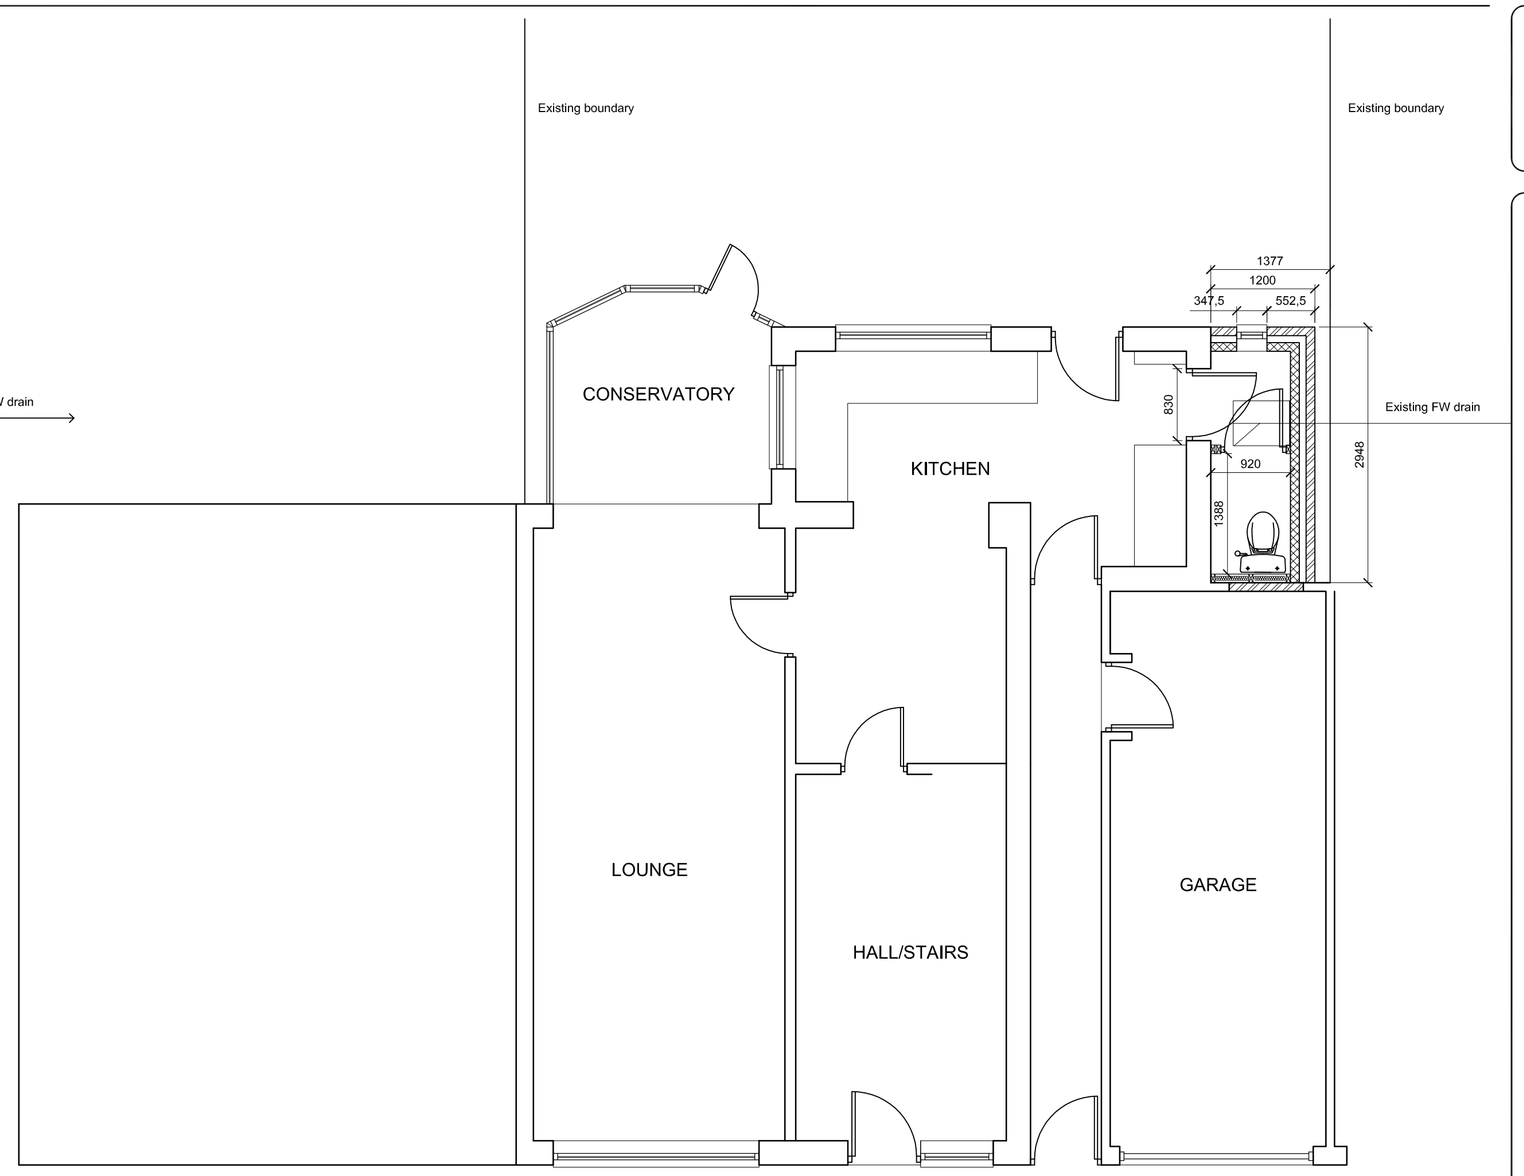

Proposed Ground Floor

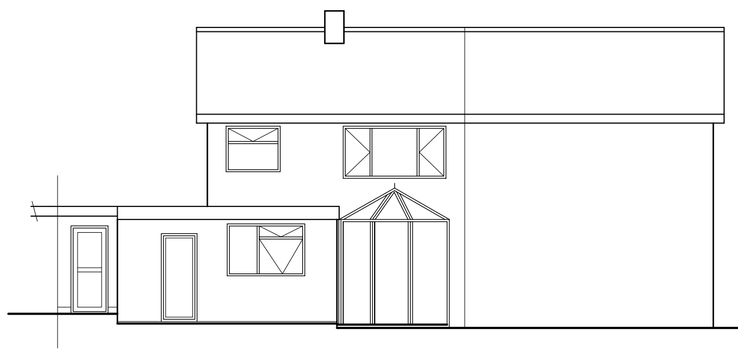

Existing Rear Elevation

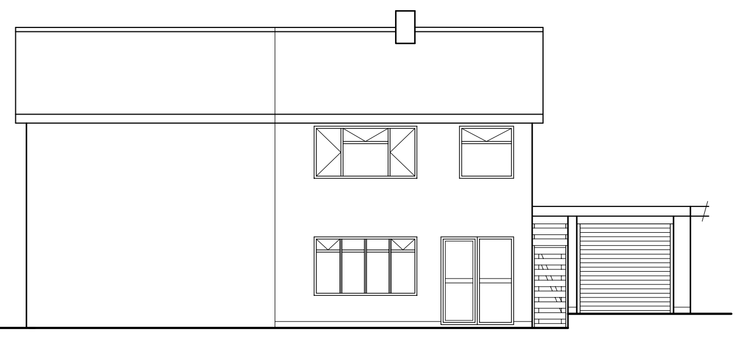

Existing Front Elevation

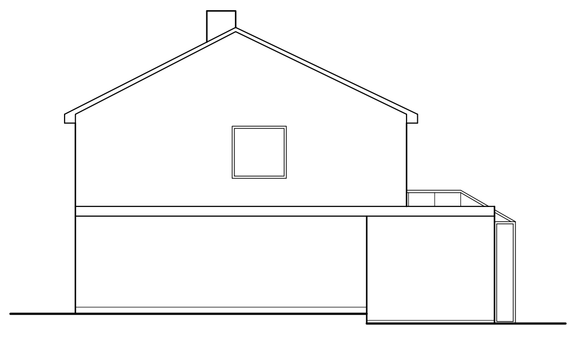

Existing Side Elevation

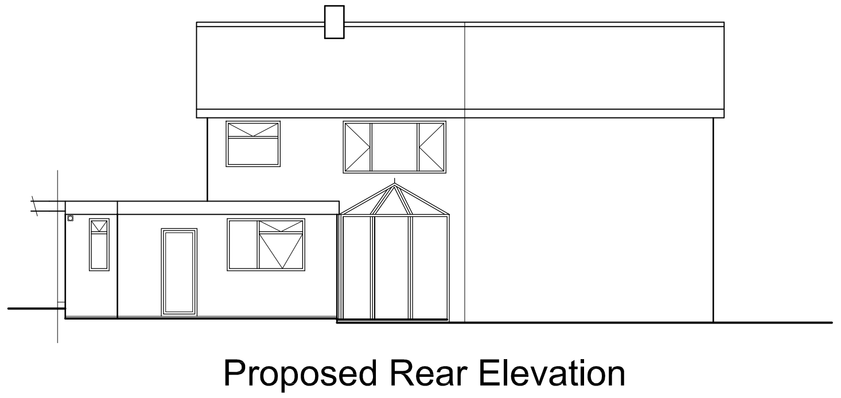

Proposed Rear Elevation

Scale 1:100

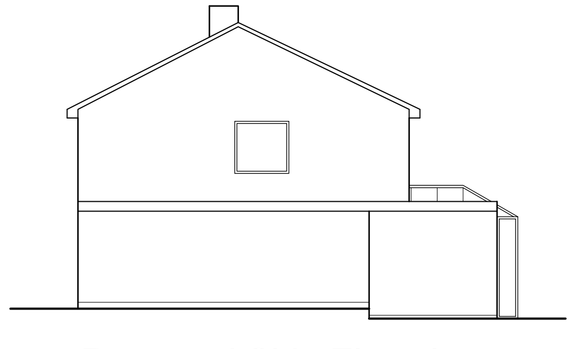

Proposed Side Elevation

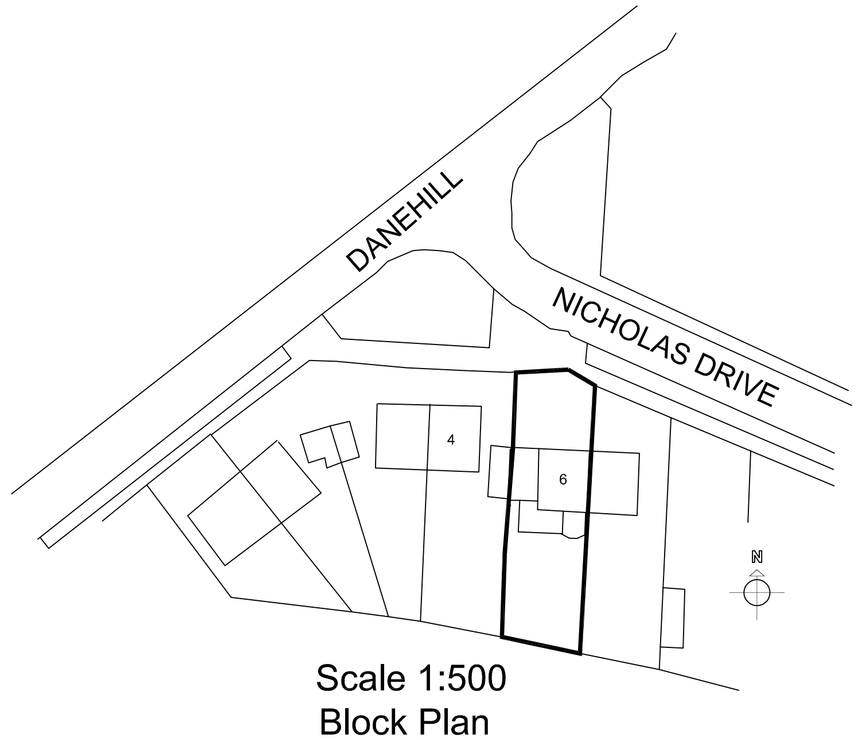

Scale 1:500
Block Plan

DO NOT SCALE - The contractor is responsible for checking all details and dimensions on site and using these in his tender submission and all subsequent work on site.

THIS IS A CAD DRAWING - DO NOT ALTER

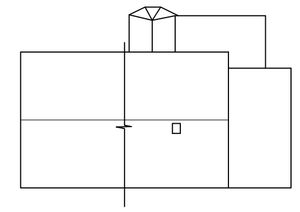

Existing Roof
Layout Scale 1:200

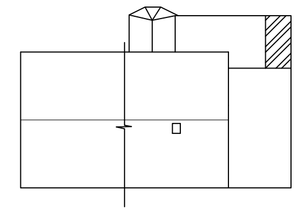

Proposed Roof
Layout Scale 1:200

REV.	DESCRIPTION	BY	DATE
A	Amendments for Planning to show side elevation & GF plan windows	PP	20/04/1
O	INITIAL ISSUE		

DRAWING STATUS Planning

DRAWN	DATE	CHECKED	DATE	APPR'D	DATE
	03/11	PO	03/11	PO	03/11

CLIENT
Mr & Mrs Pollard

PROJECT
6 Nicholas Drive, Ratby
Leicester, LE6 0NJ

DRAWING TITLE
Proposed WC Extension
Existing & Proposed Floor Plans, Elevations & Block Plan

DRAWING No. *PO/01*

SCALE *Various* REV. *A*

Original Sheet Size A1