
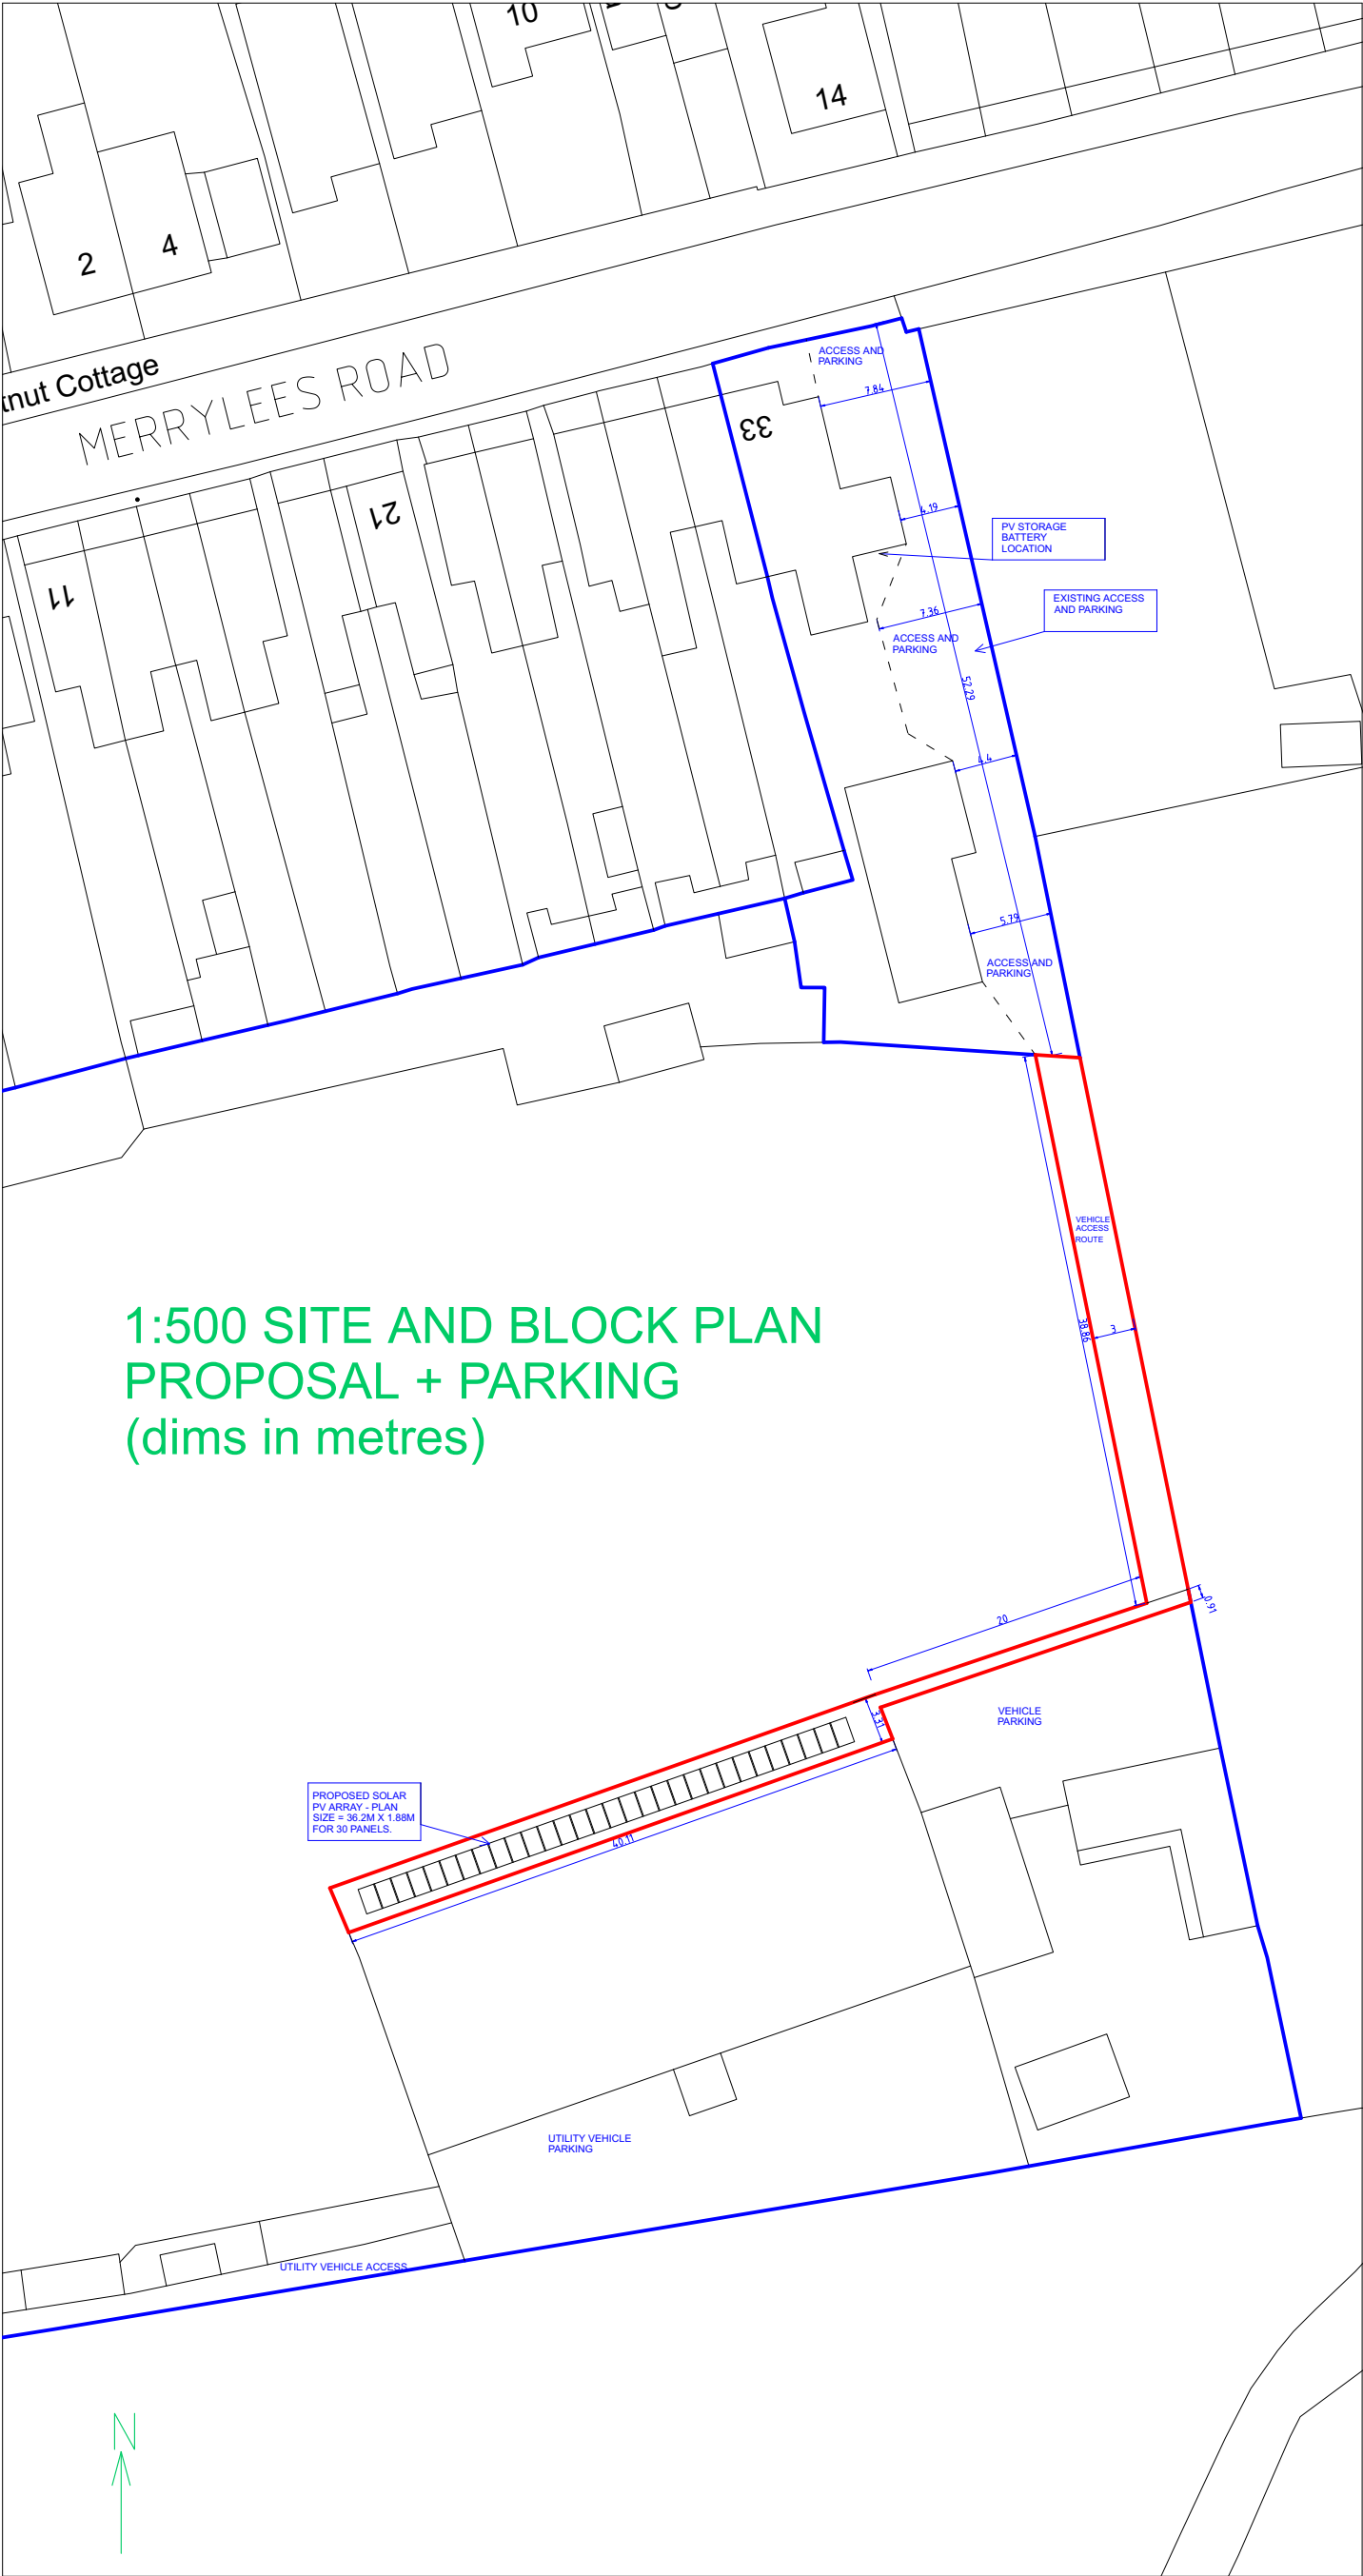


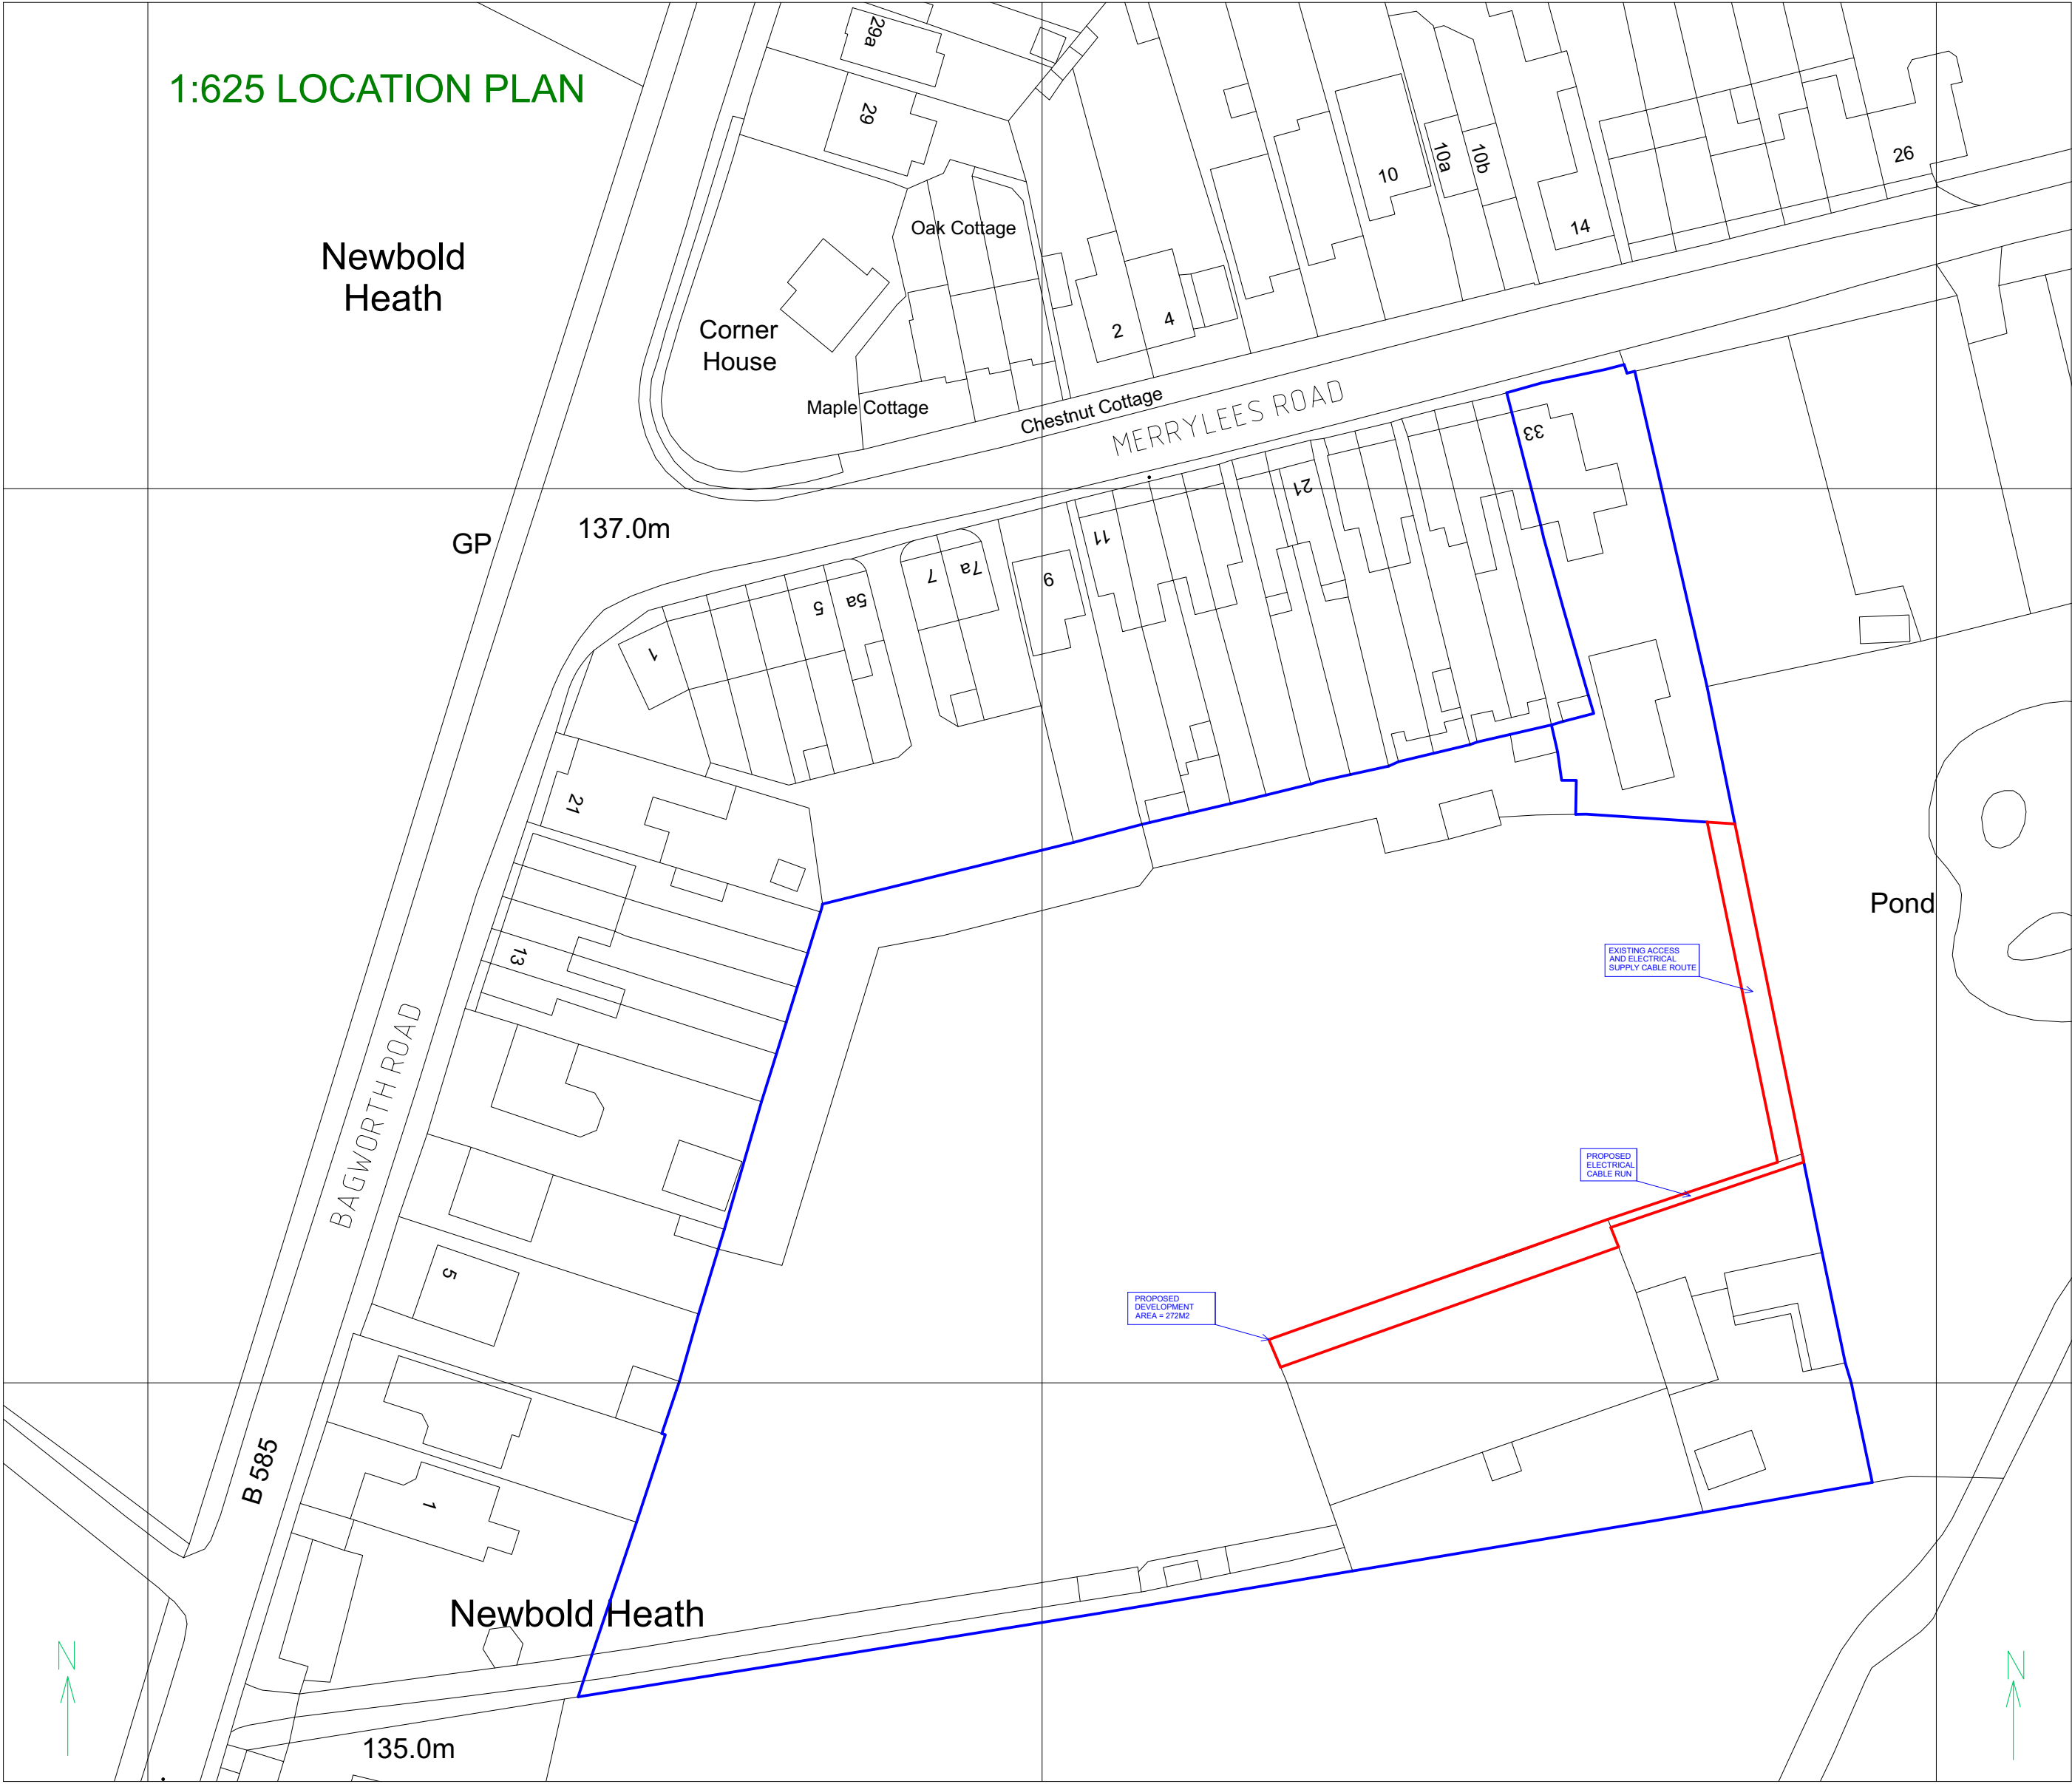

20 10 0 20 30 40 50

MAPS OS 2026 © ACC. REF. 100041041

ADDRESS
Land Adjacent to 33, Merrylees Road
Newbold Verdon, Leicester, LE9 9NR

NOTES
PROPOSED SOLAR PV INSTALLATION FOR
ANDY HOBBINS.
SUPPLIED AND INSTALLED BY:
mark@renewagen.co.uk

ABC SURVEYING
THE LODGE
11 CARSON ROAD
GAINSBOROUGH
LINCOLNSHIRE
DN21 2RE
TEL: 07950 25574,7
www.abcsurveying.co.uk

DRAWING NUMBER / REV.
MS1-26-A3

DRAWING 2: SHADING SCALES
1:500, 1:625, PRINT AT A2 TO SCALE

DRAWN BY T.BLEASDALE
ALL RIGHTS RESERVED.

DATE 20-07-26

