



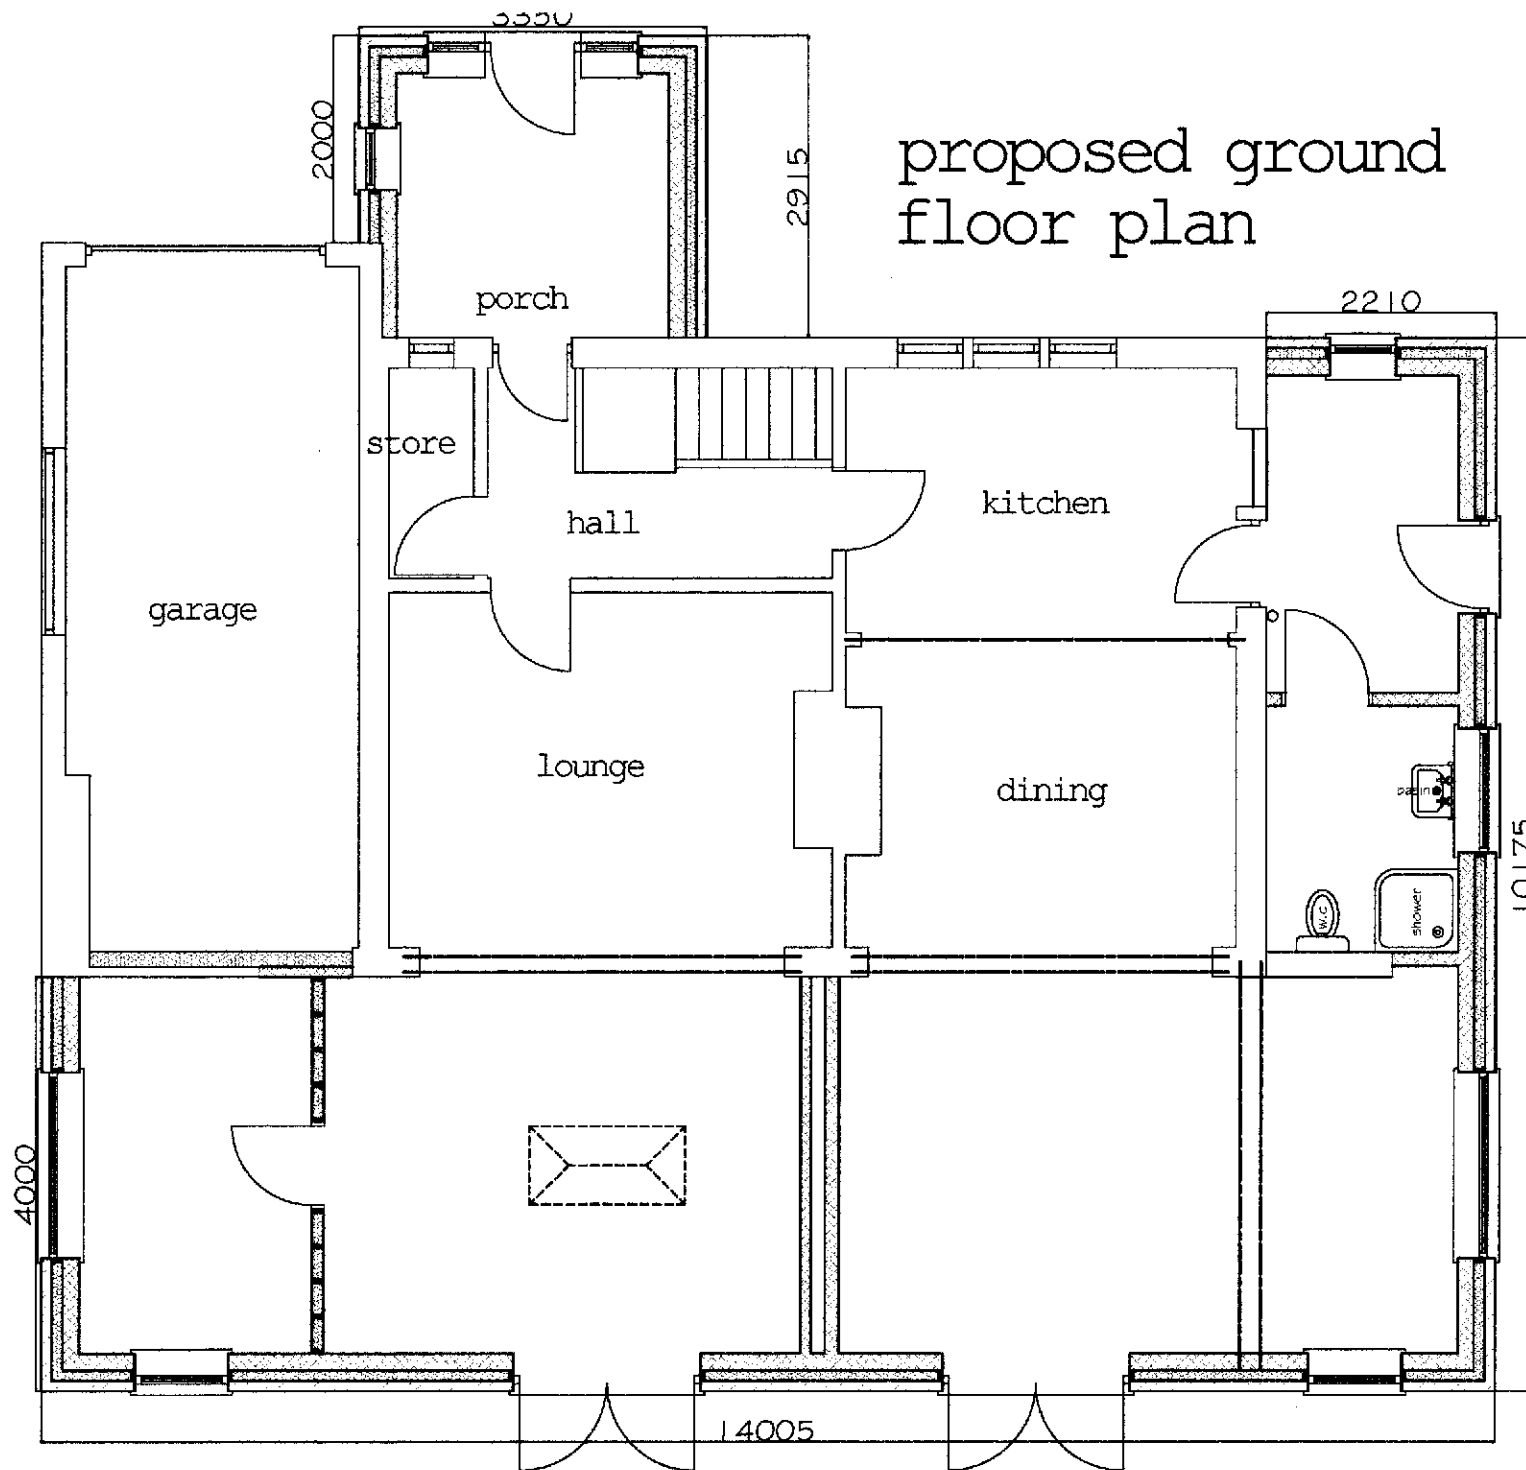

Proposed Extensions
 69 Desford Road
 Newbold Verdon
 For Mr&Mrs S Pickering
 Scale
 1:50
 May 2026
 Number 26/018/01

proposed first floor plan

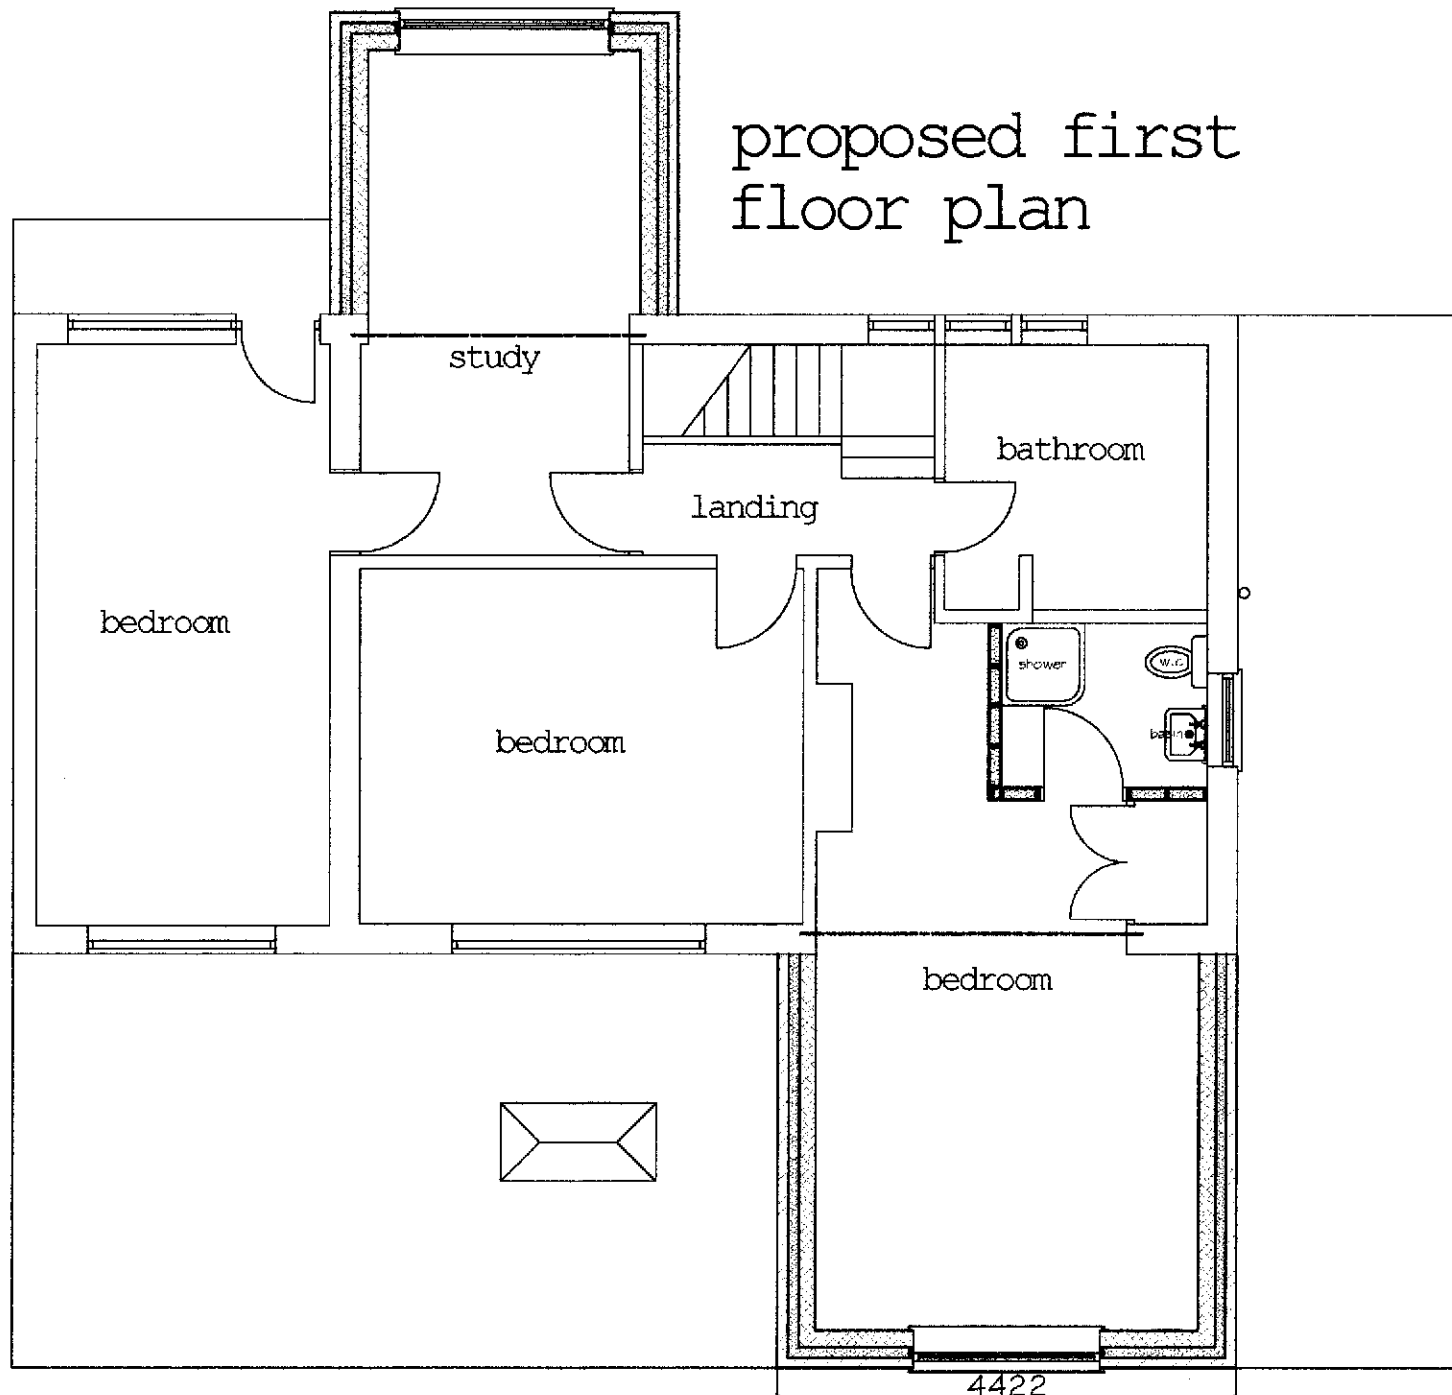

Proposed Extensions
69 Desford Road
Newbold Verdon
For Mr&Mrs S Pickering
Scale
1:50
May 2026
Number 26/018/02




proposed rear elevation



proposed side elevation



existing rear elevation

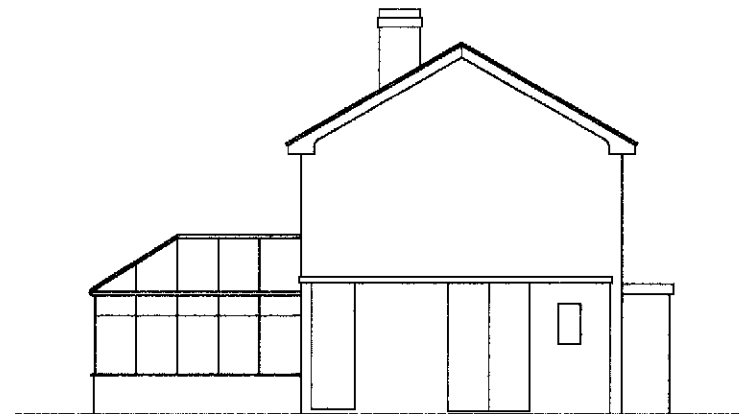


existing side elevation

Proposed Extensions at
69 Desford Road
Newbold Verdon
For Mr & Mrs S Pickering


Scale
1:100
May 2026
Number 26/018/03




proposed front elevation

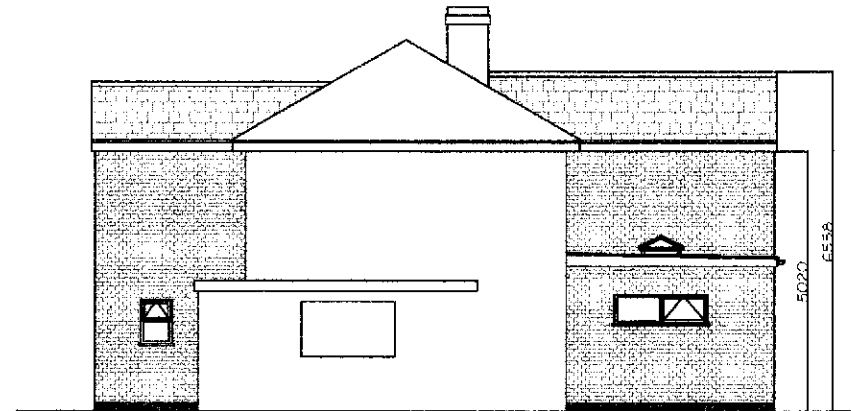

proposed side elevation

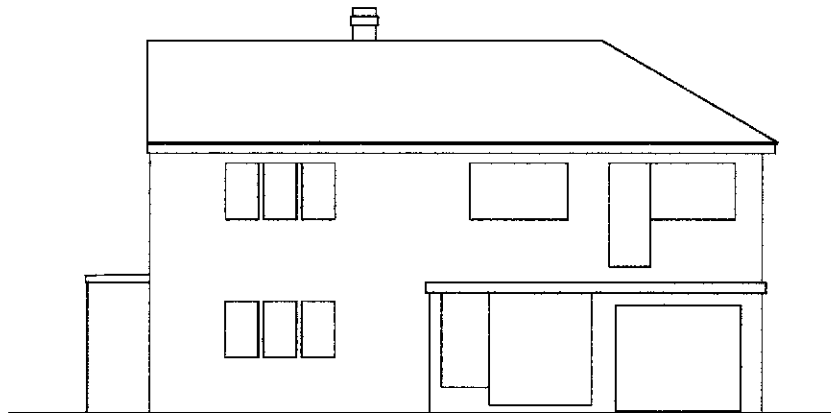


existing front elevation

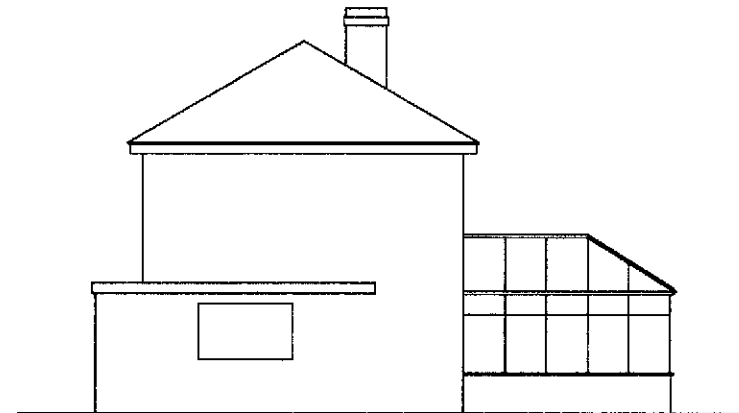


existing side elevation

Proposed Extensions at
69 Desford Road
Newbold Verdon
For Mr & Mrs S Pickering

Scale
1:100
May 2026
Number 26/018/04

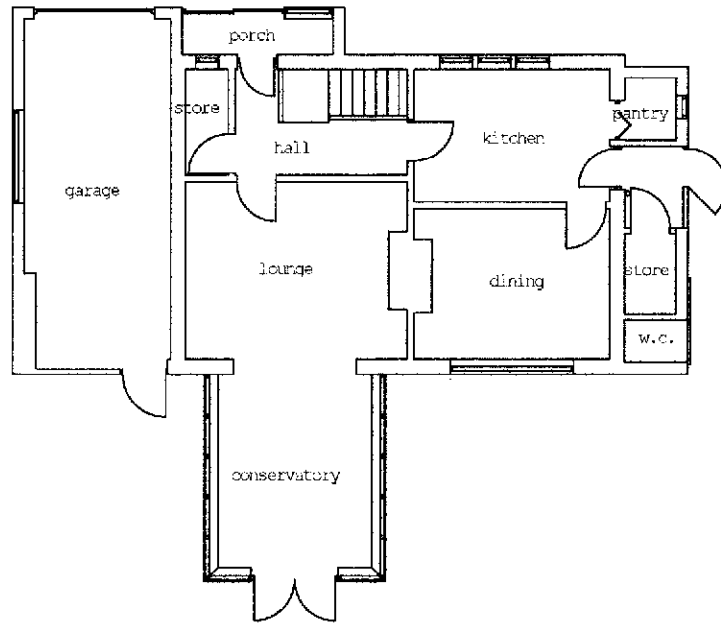

existing ground
floor plan

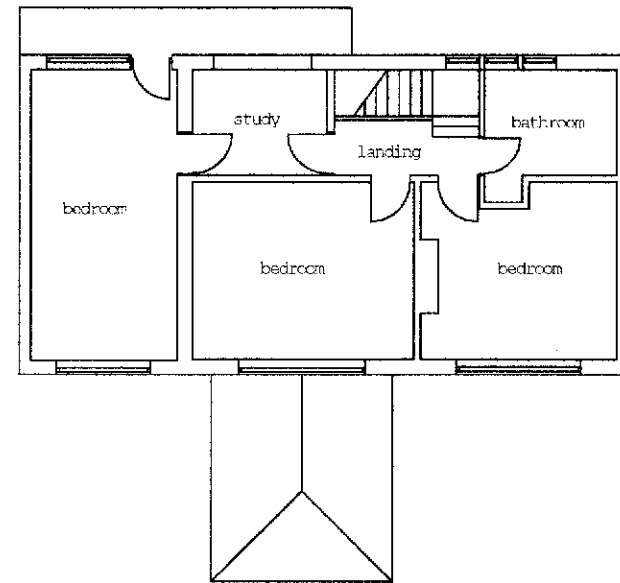


existing first
floor plan





01856 898 022
www.UKPlanningMaps.com

Scale
1:1250

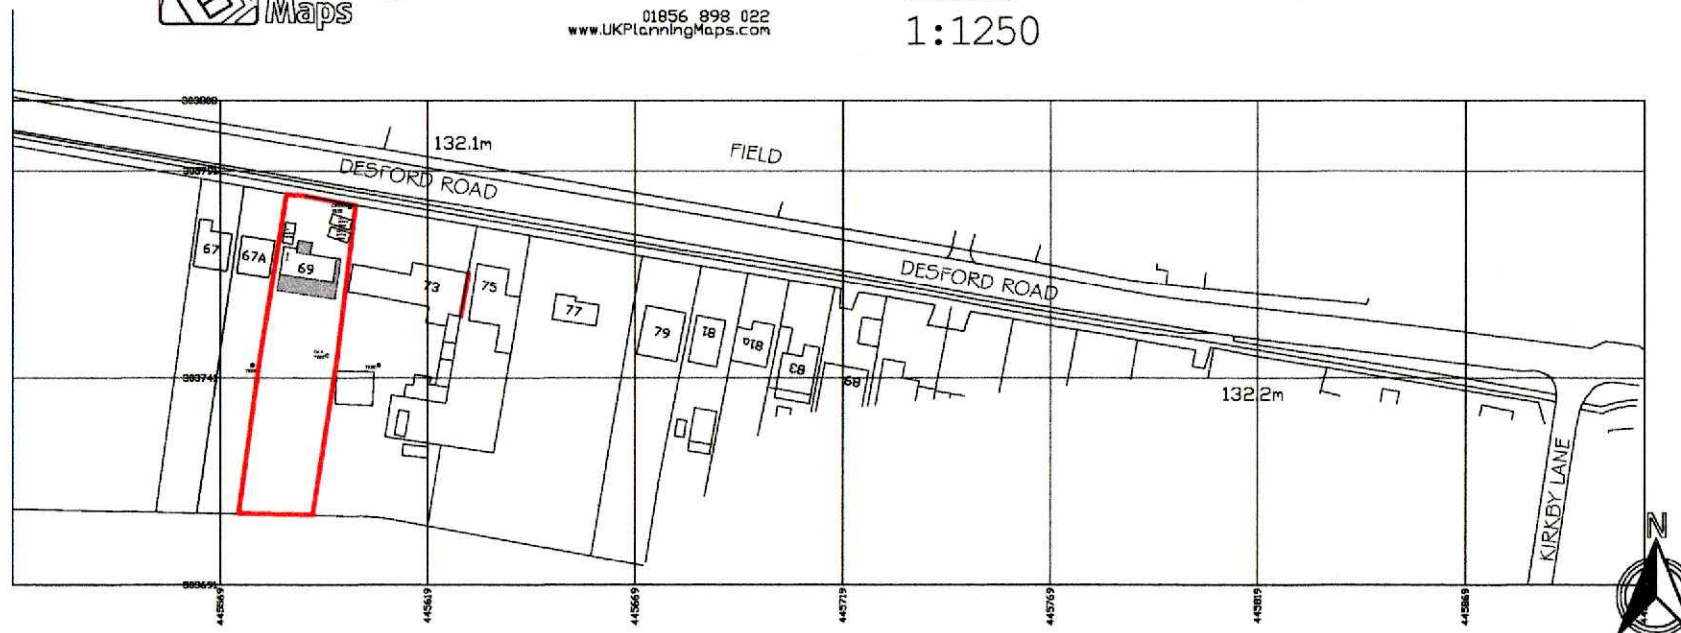

Produced on 08 June 2021 from the Ordnance Survey National Geographic Database and incorporating surveyed revision available at this date.
This map shows the area bounded by 443569 303702, 443567 303691, 443571 303696, 443703 303732, 445890 303742, 445995 303727, 445932 303749, 445707 303783, 445579 303808, 445569 303782.
Reproduction in whole or part is prohibited without the prior permission of Ordnance Survey.
Crown copyright 2021. Supplied by copla ltd trading as UKPlanningMaps.com a licensed Ordnance Survey partner (100054130).
Data licence expires 08 June 2022. Unique plan reference vx/642802/071932.

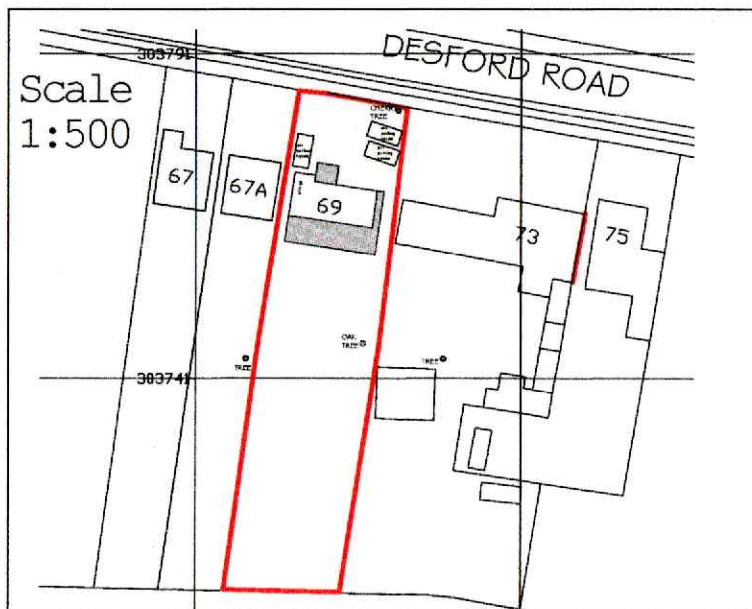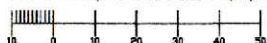

Proposed Extensions at
69 Desford Road
Newbold Verdon
For Mr & Mrs S Pickering

Scales
As noted
May 2026
Number 26/018/06