


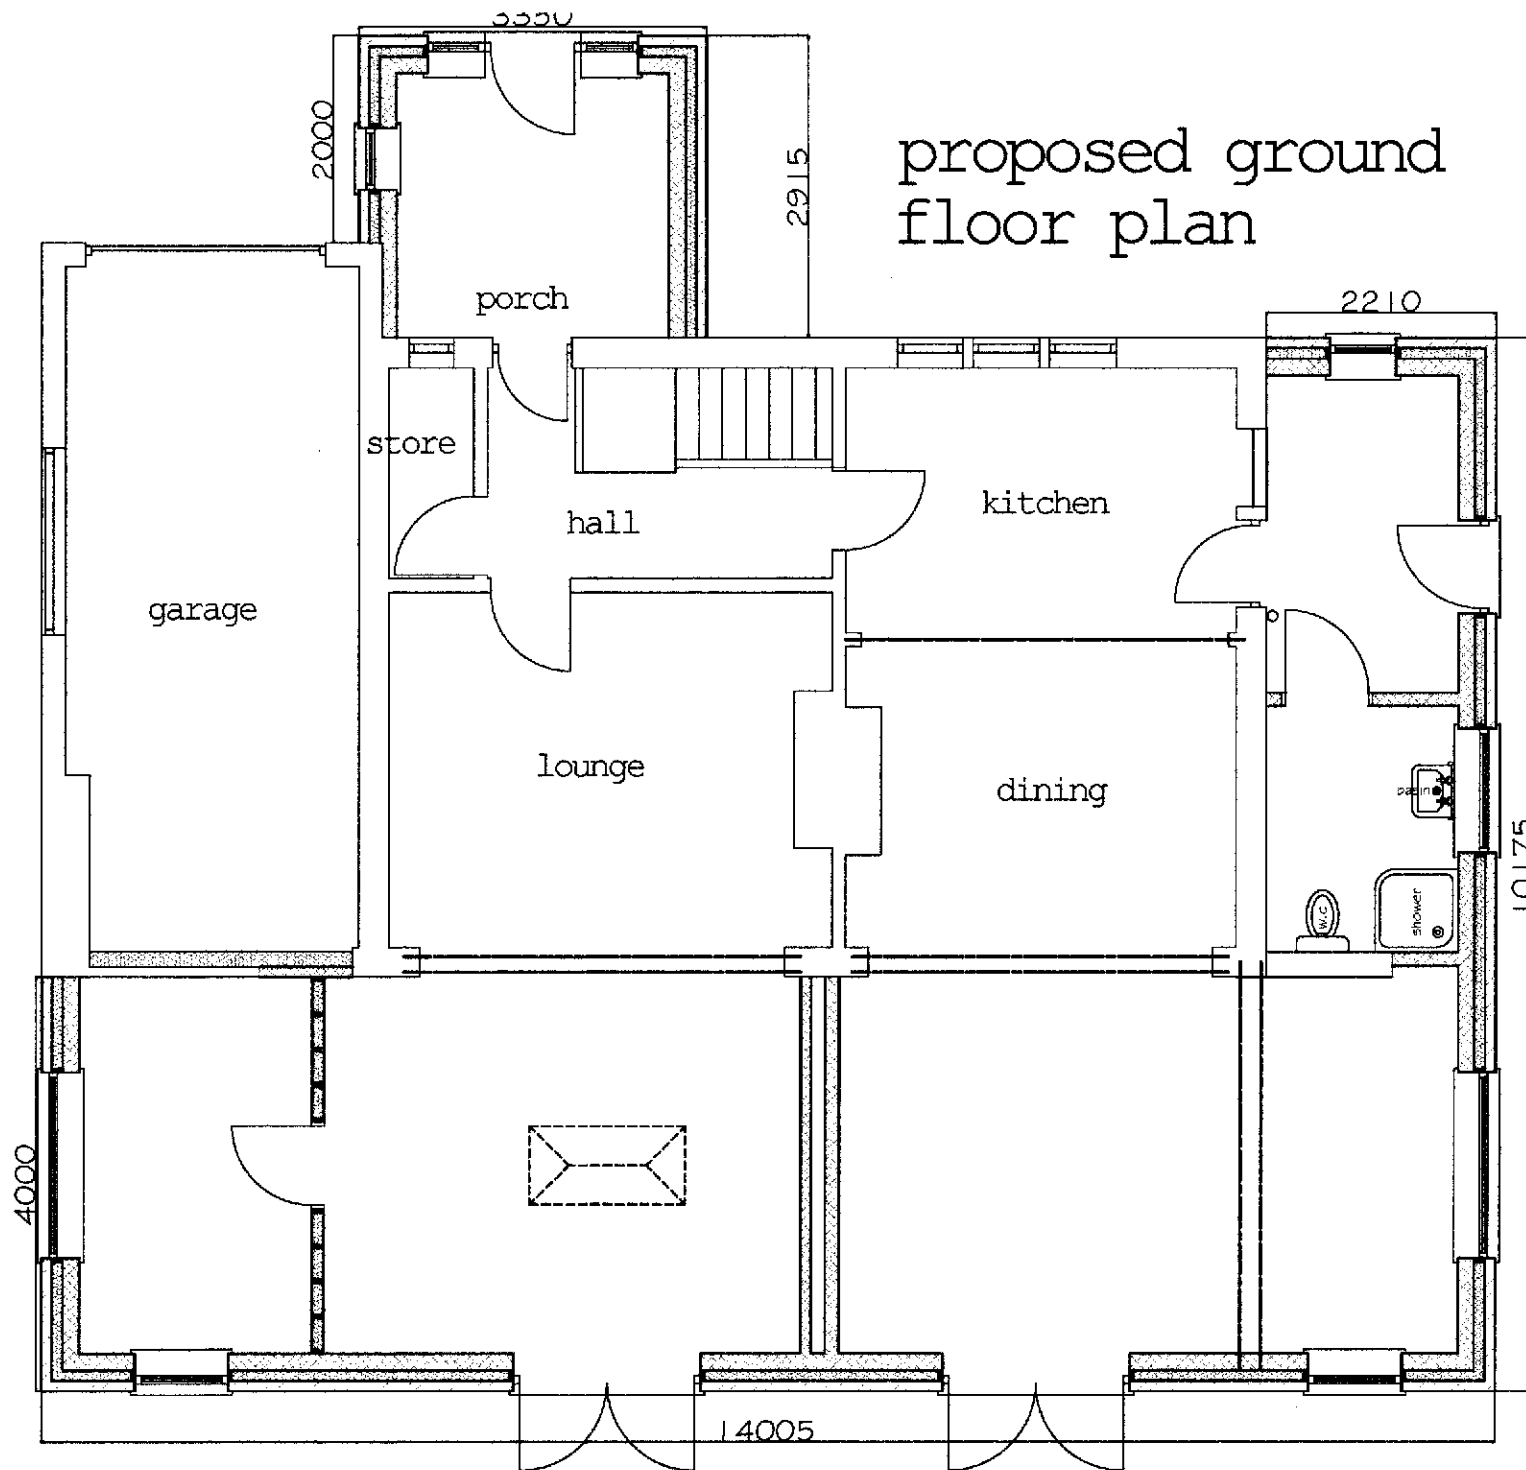

Proposed Extensions
 69 Desford Road
 Newbold Verdon
 For Mr&Mrs S Pickering
 Scale
 1:50
 May 2026
 Number 26/018/01