


proposed first floor plan

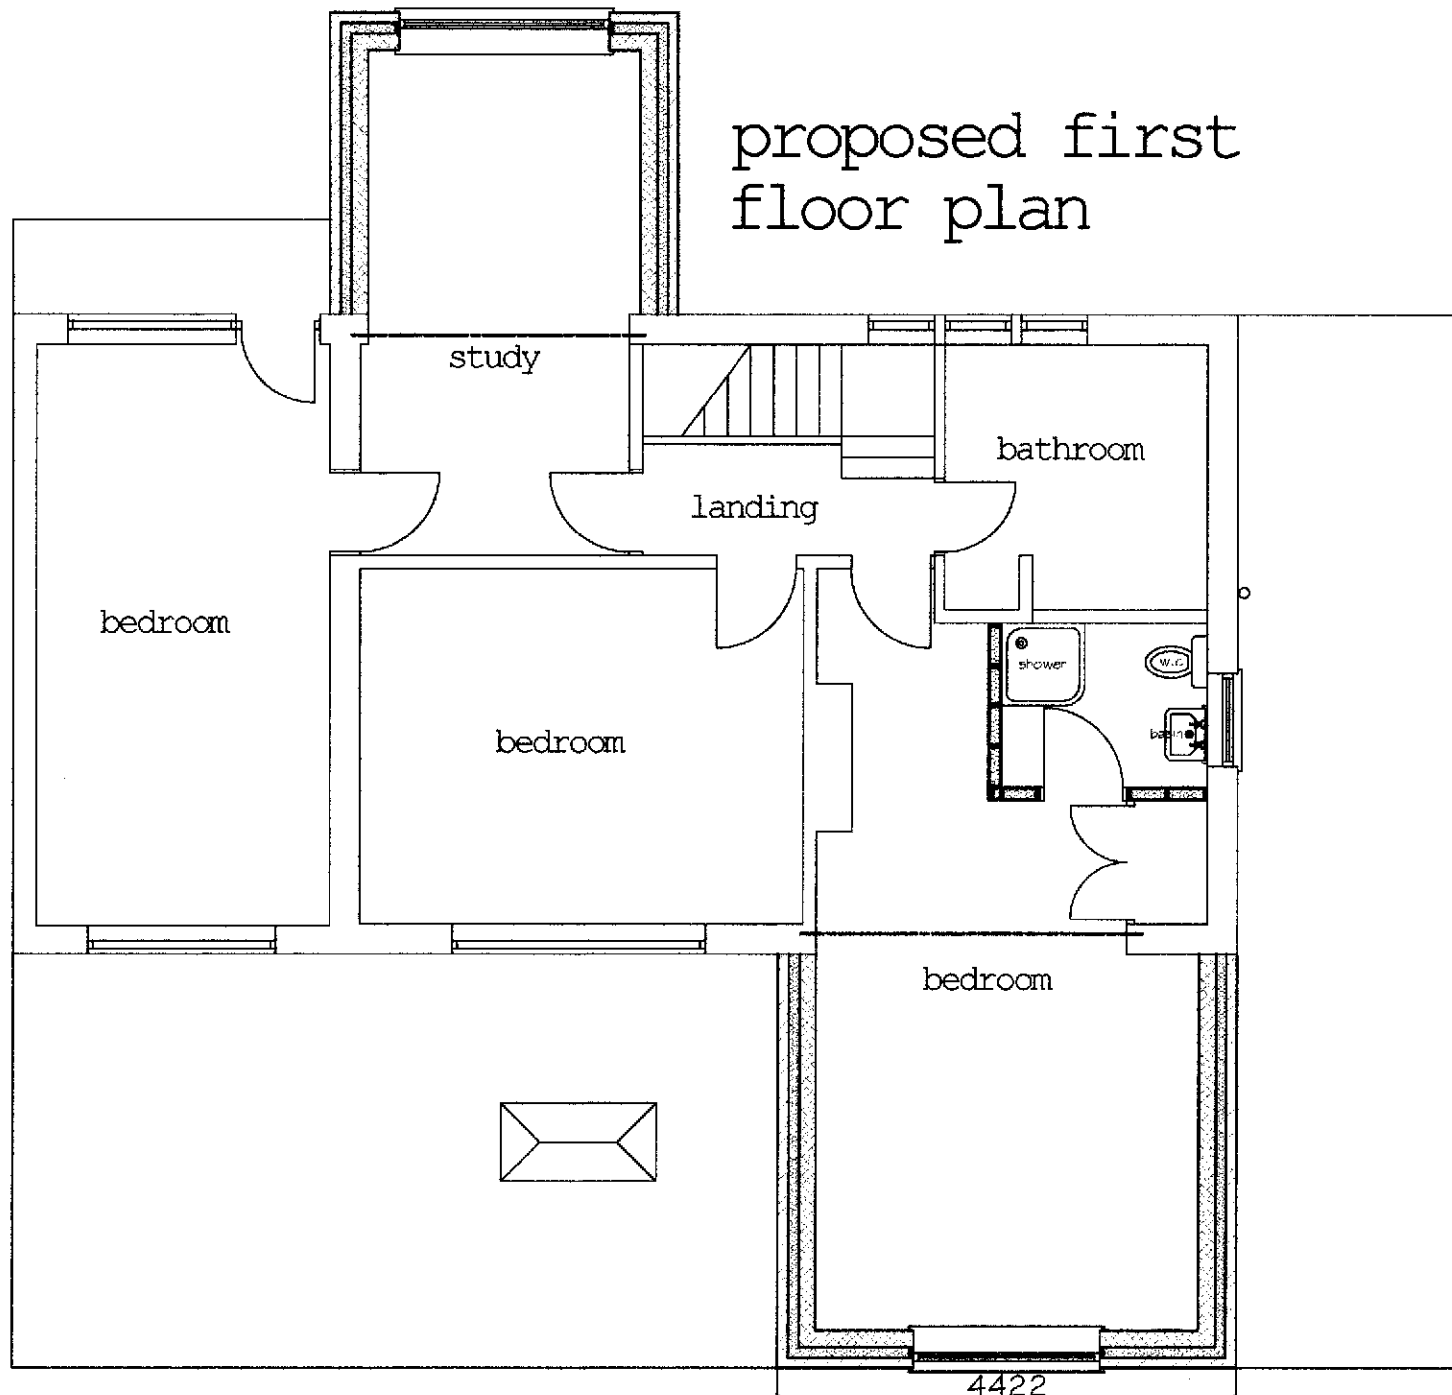

Proposed Extensions
69 Desford Road
Newbold Verdon
For Mr&Mrs S Pickering
Scale
1:50
May 2026
Number 26/018/02