
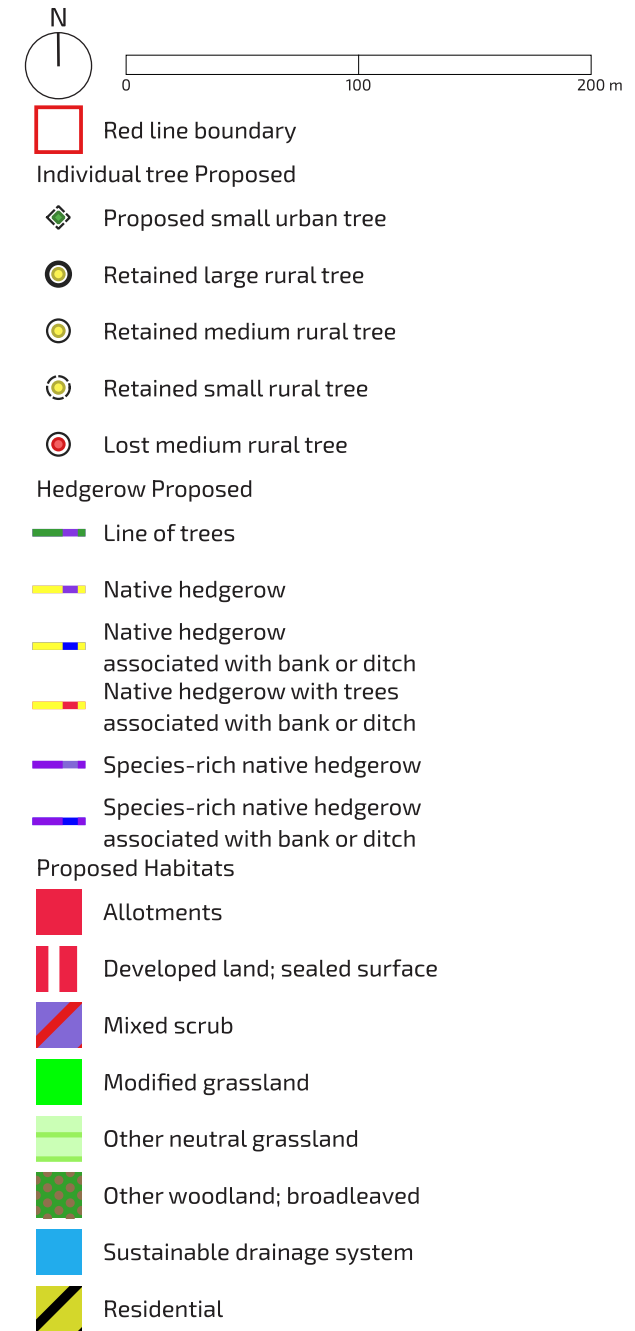


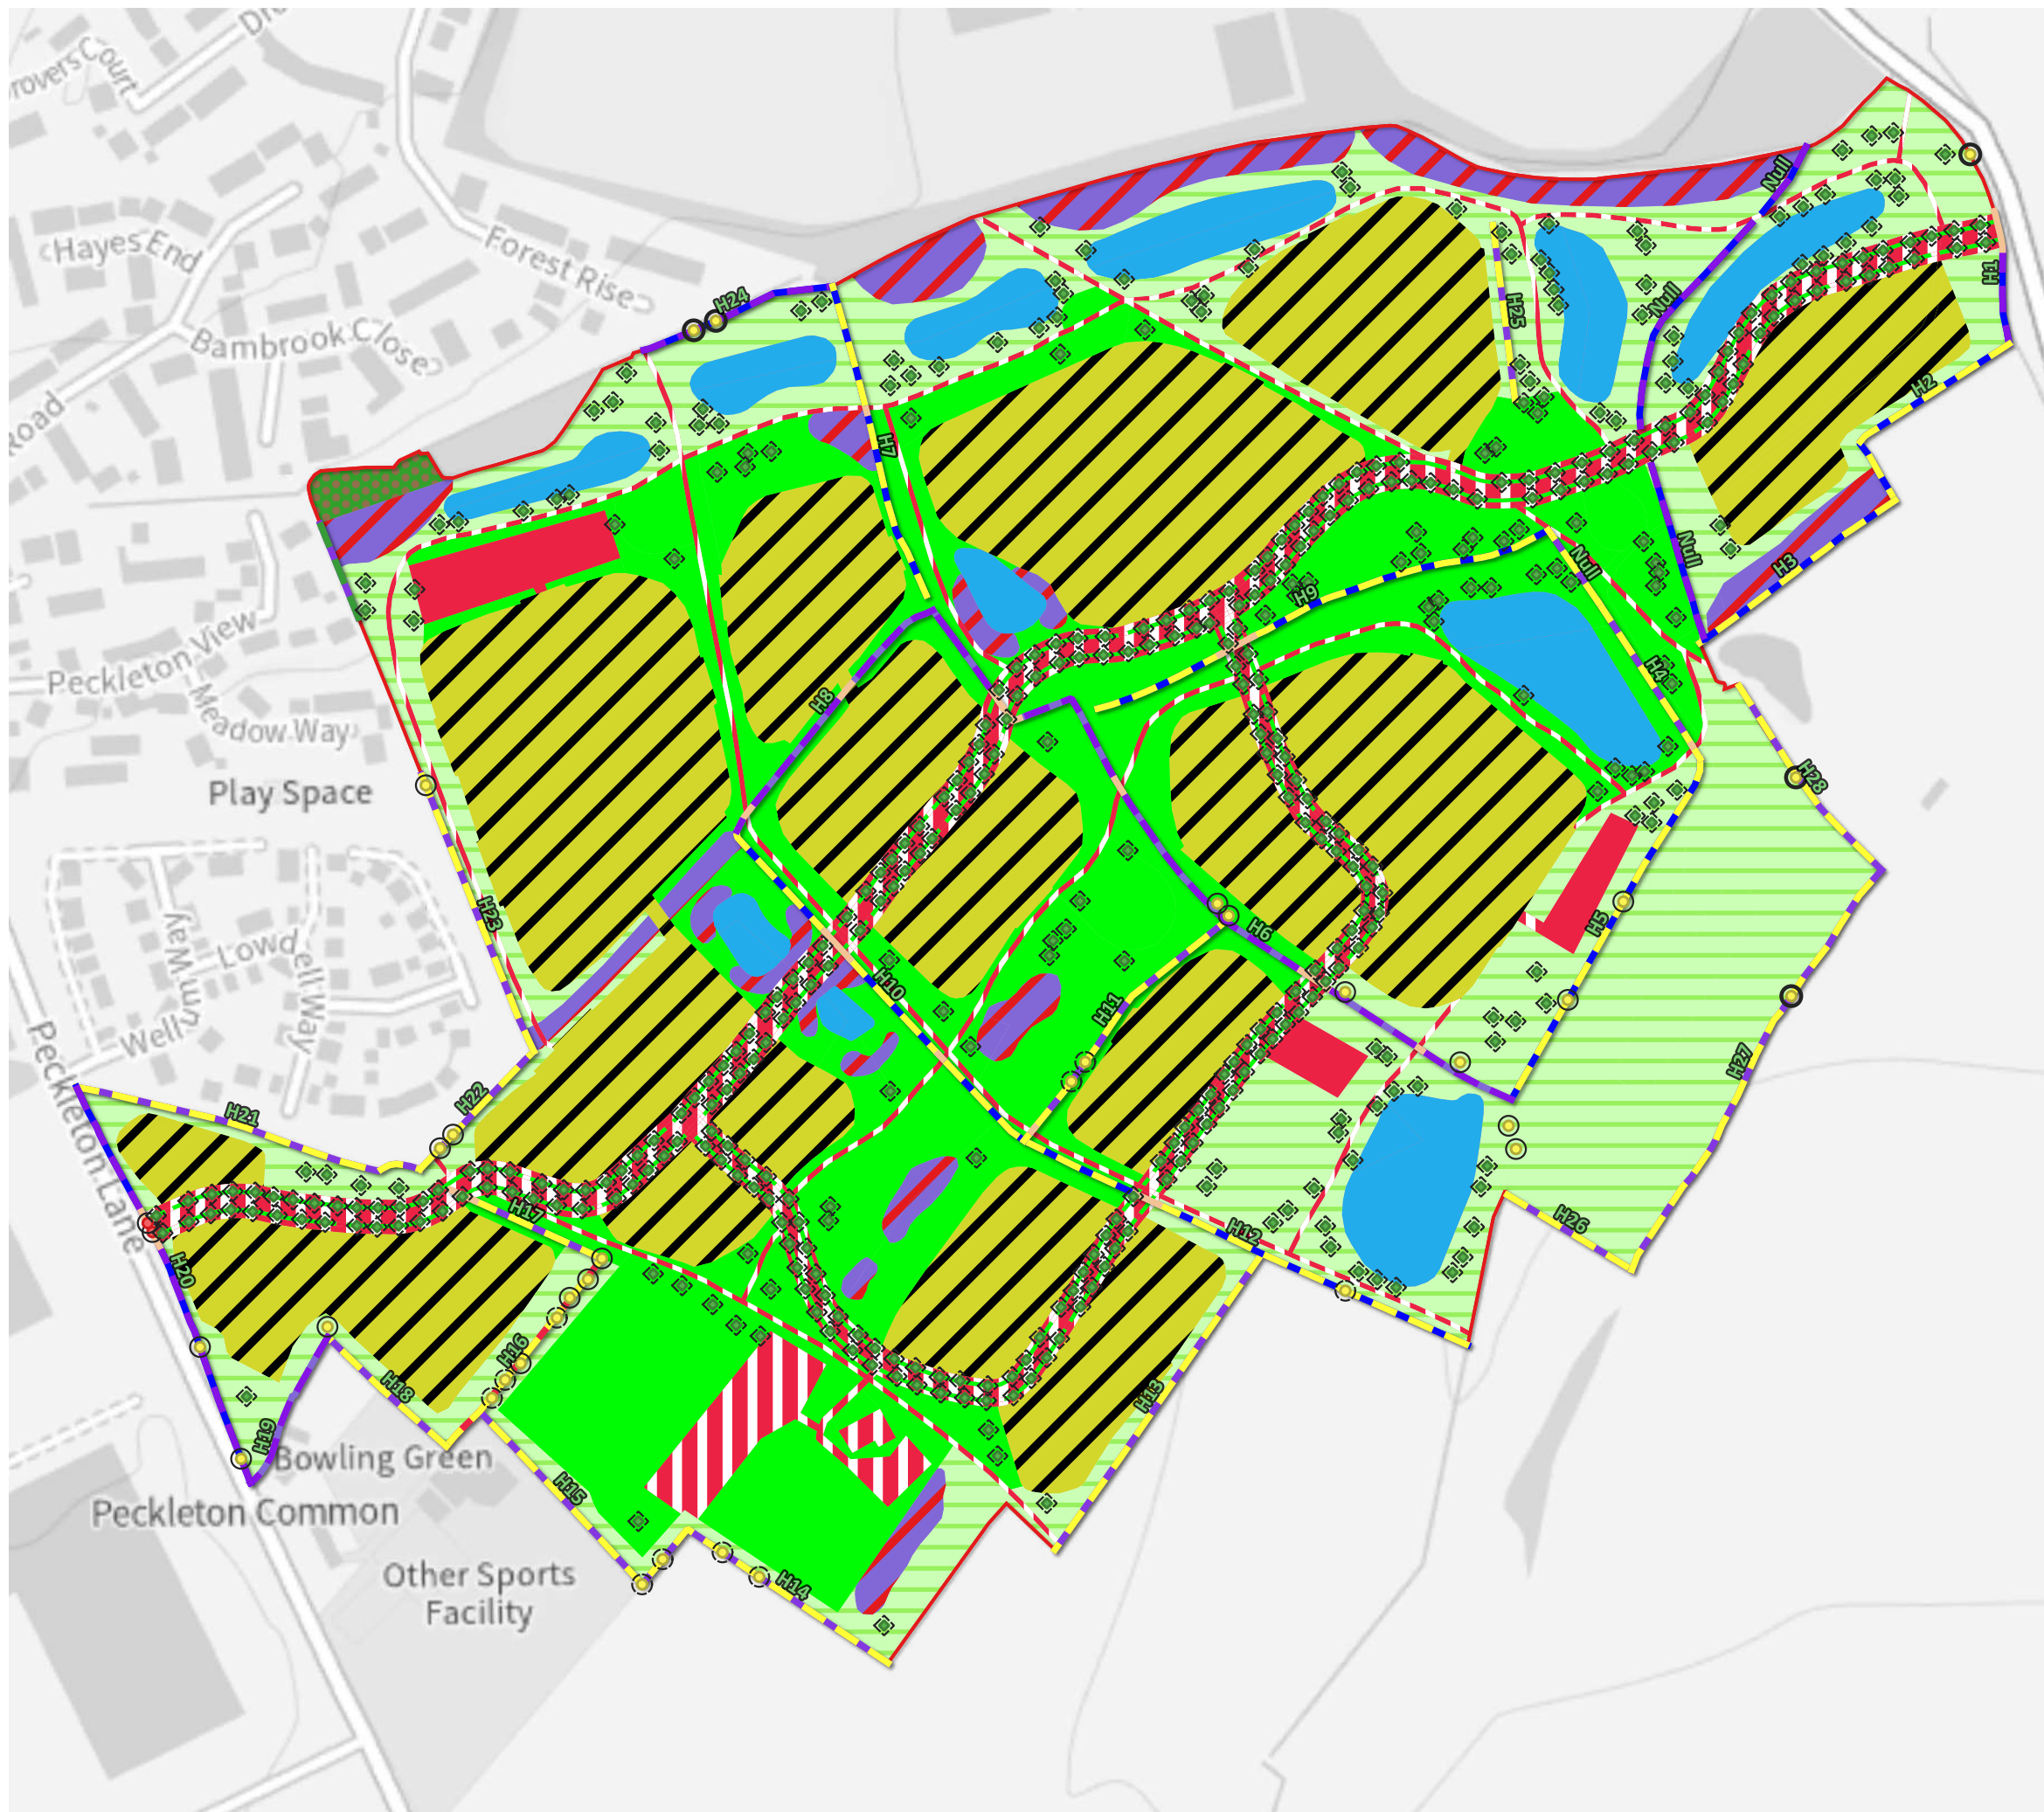

date drawn	17/06/26	drwn/chkd	RJH / LFR
client	Bellway Homes Ltd		
project	Land South of Bosworth Academy Desford		
title	PROPOSED HABITAT	scale	1:3,250 @ A3
number	FIGURE 2	rev	-