DEVELOPMENT
SERVICES
29 APR 2008
RECEIVED

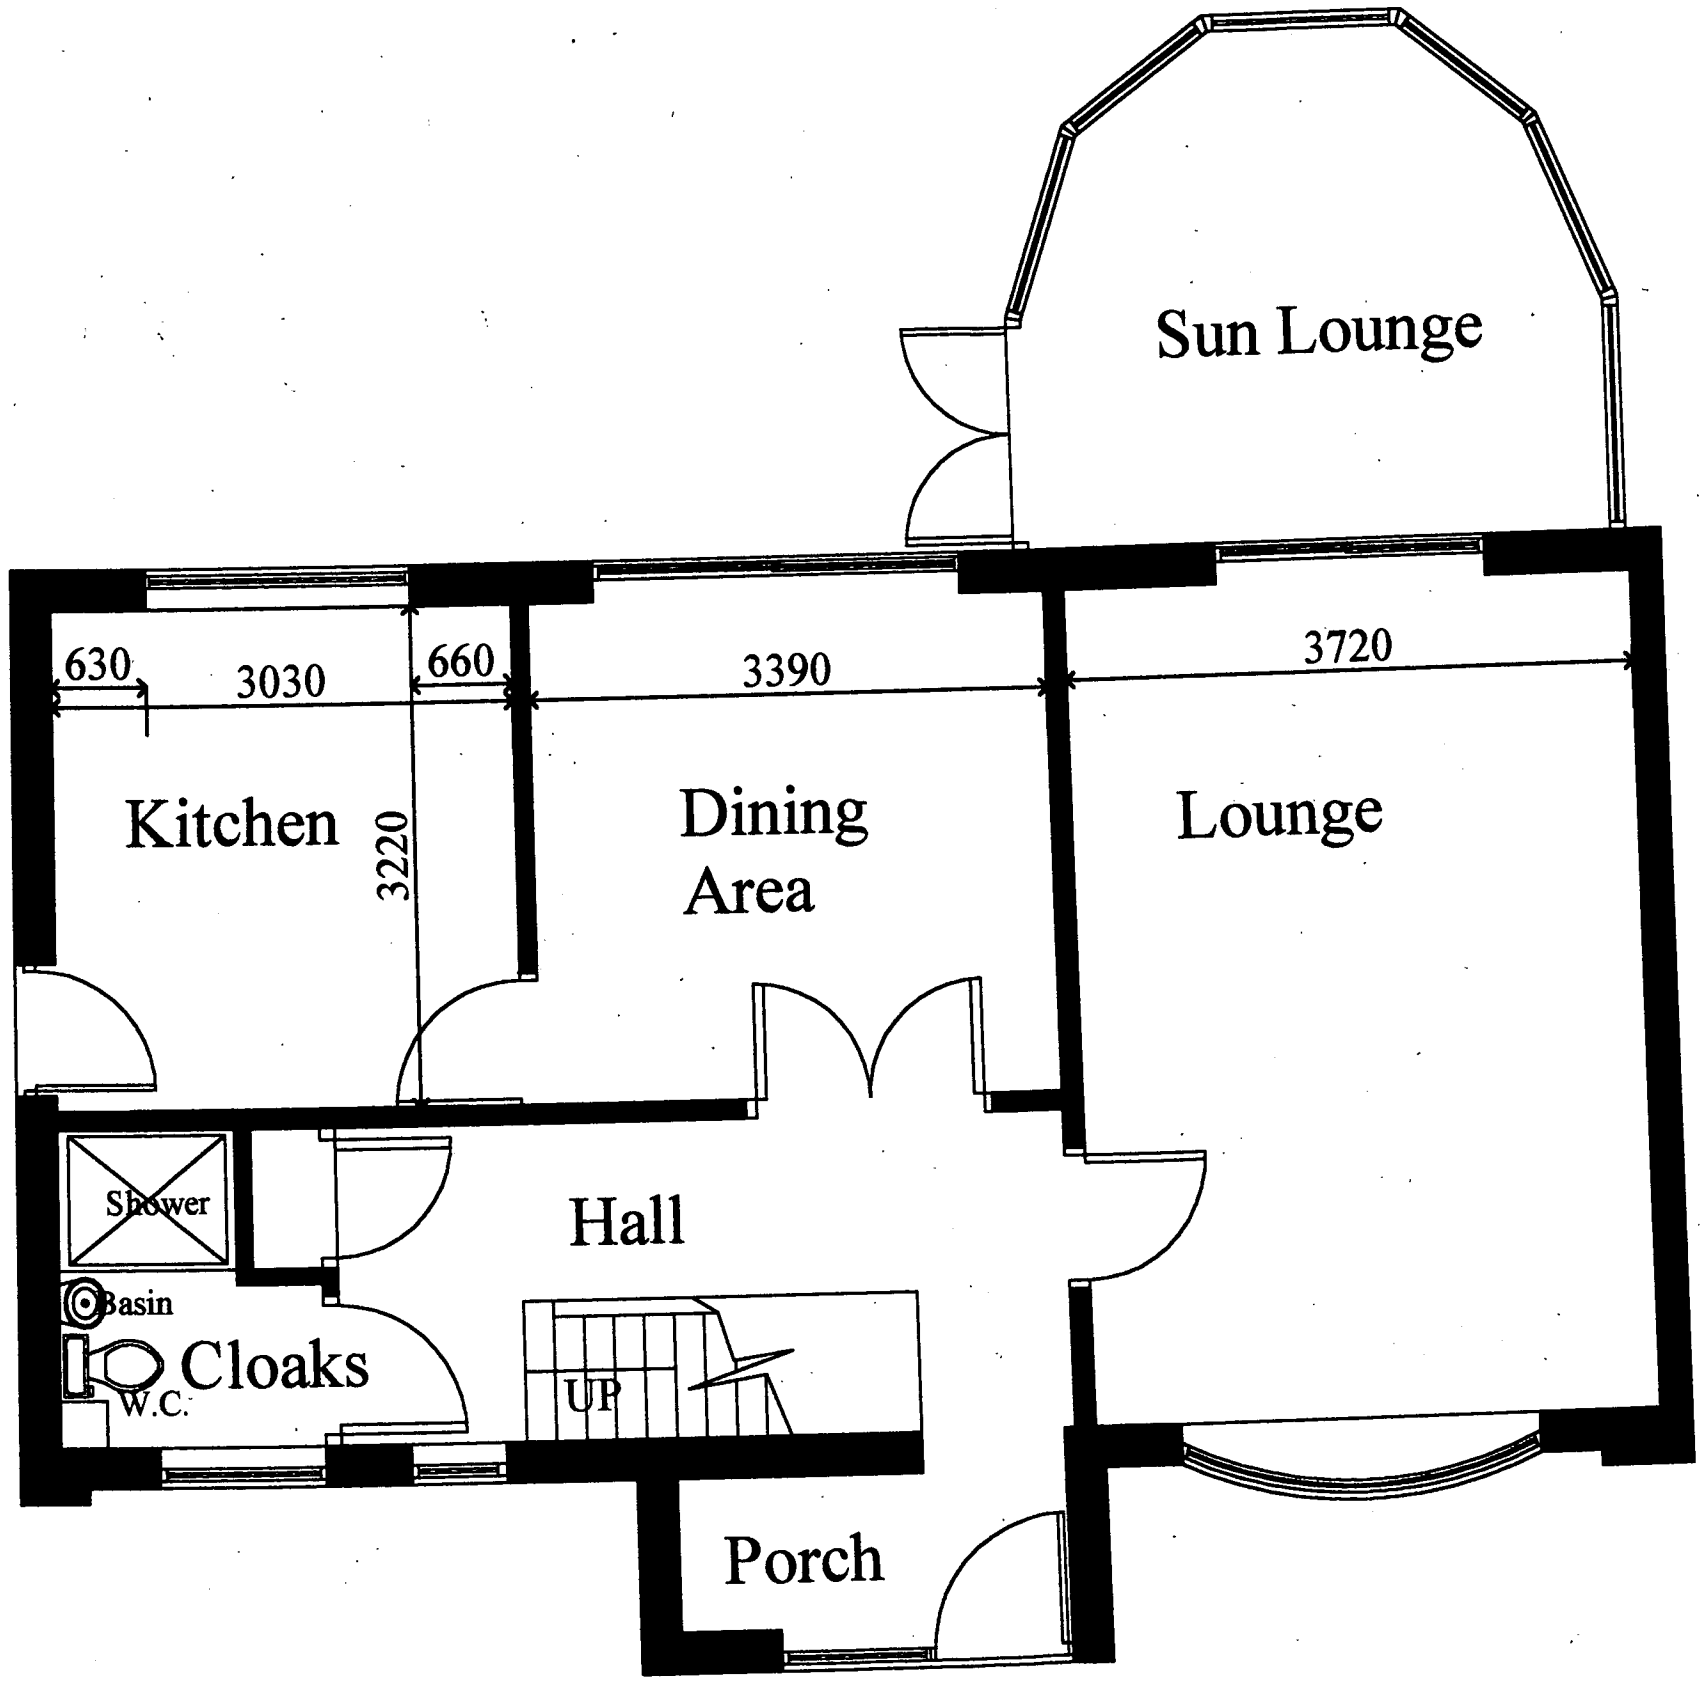

111 Chitterman Way - Markfield
Leicester - Mr & Mrs R Brown

Existing Ground Floor Plan

- Scale 1:50 (A3)

1.