


0 1 2 3 4 5m

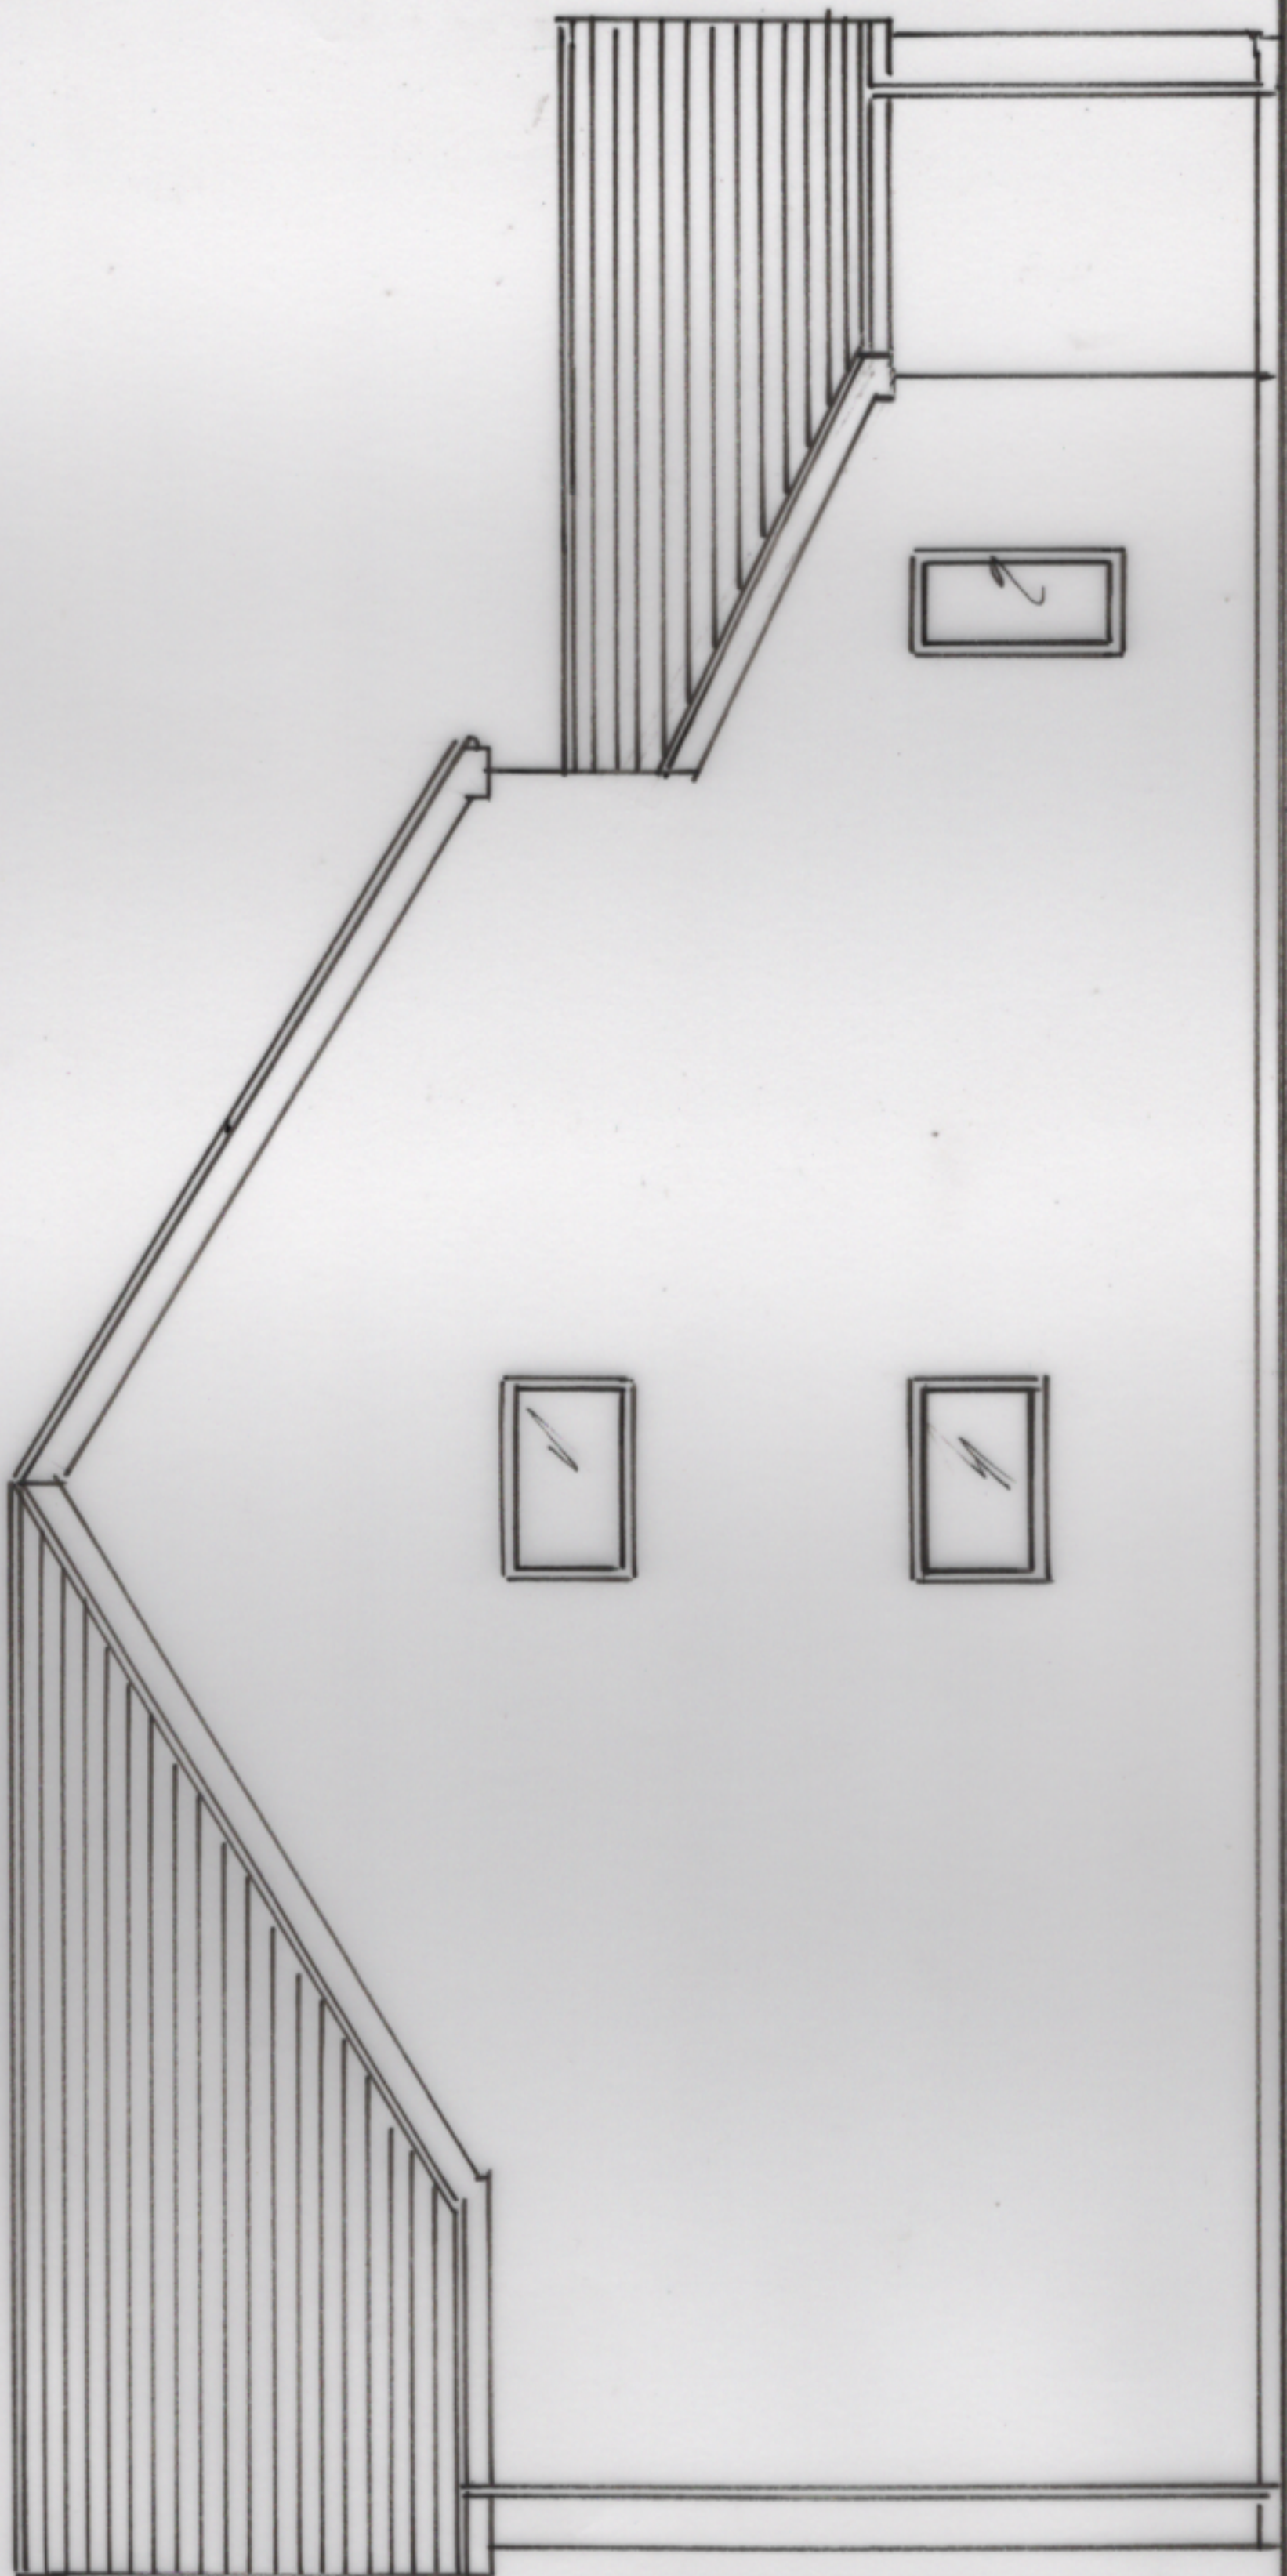

PROPOSED SIDE ELEVATION 1:50