


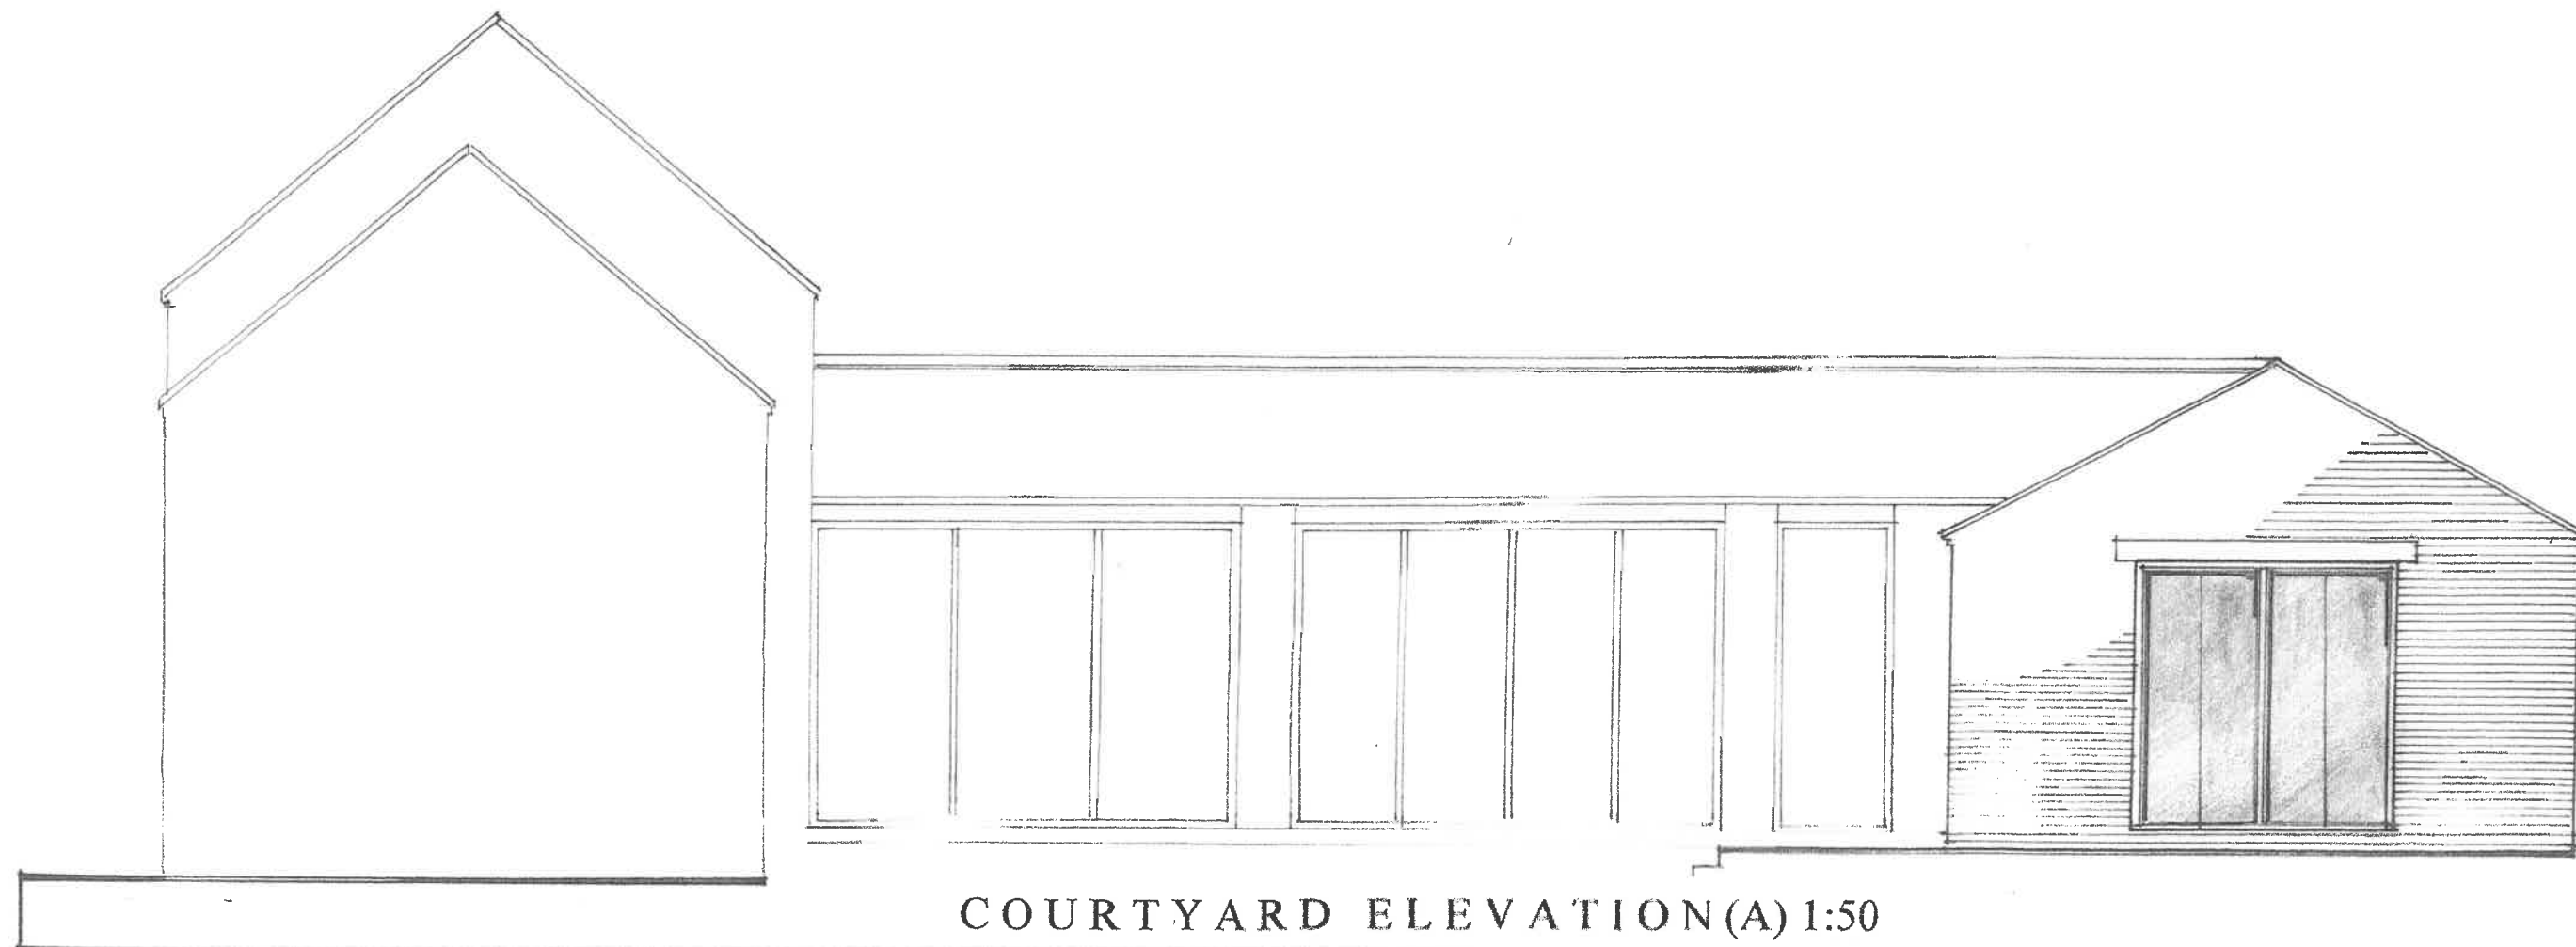

COURTYARD ELEVATION (A) 1:50

