


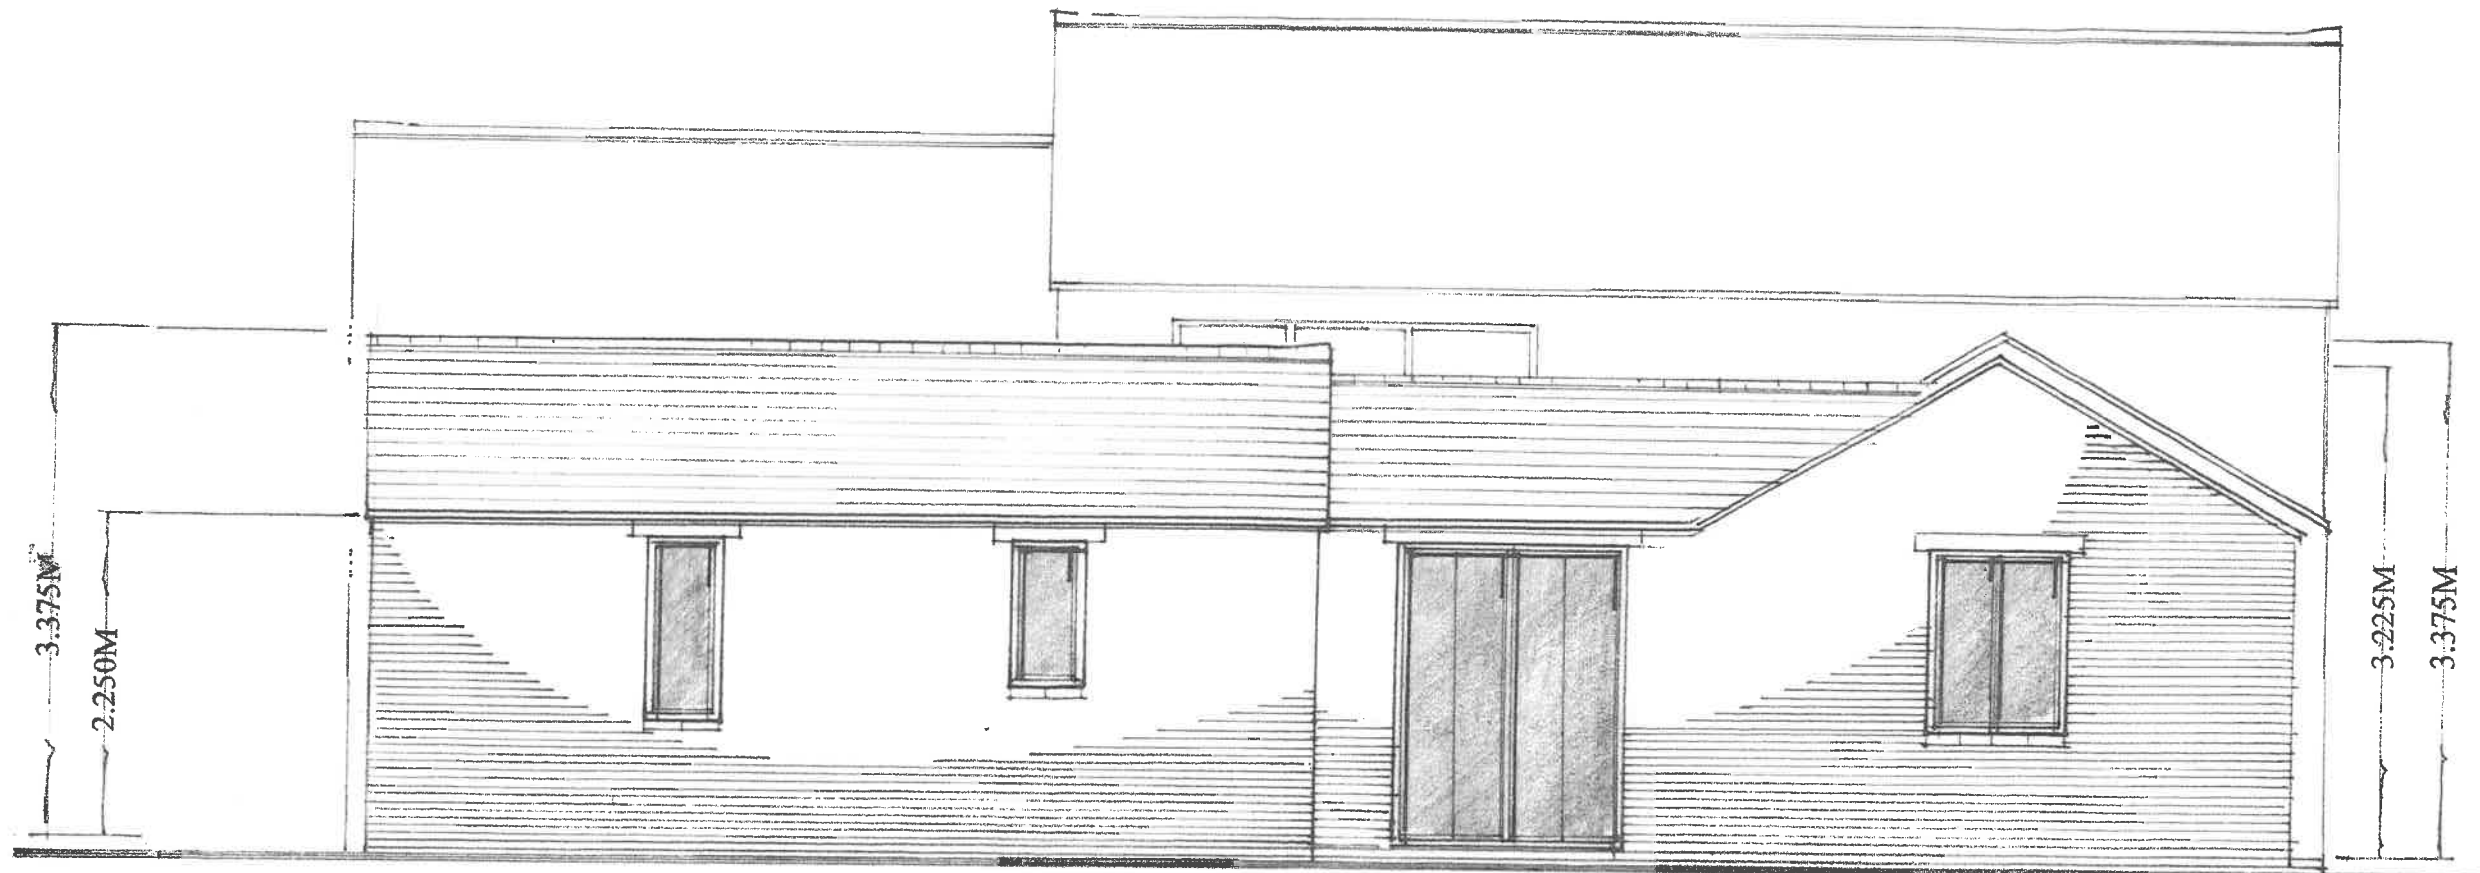

REAR ELEVATION (B) 1:50

