

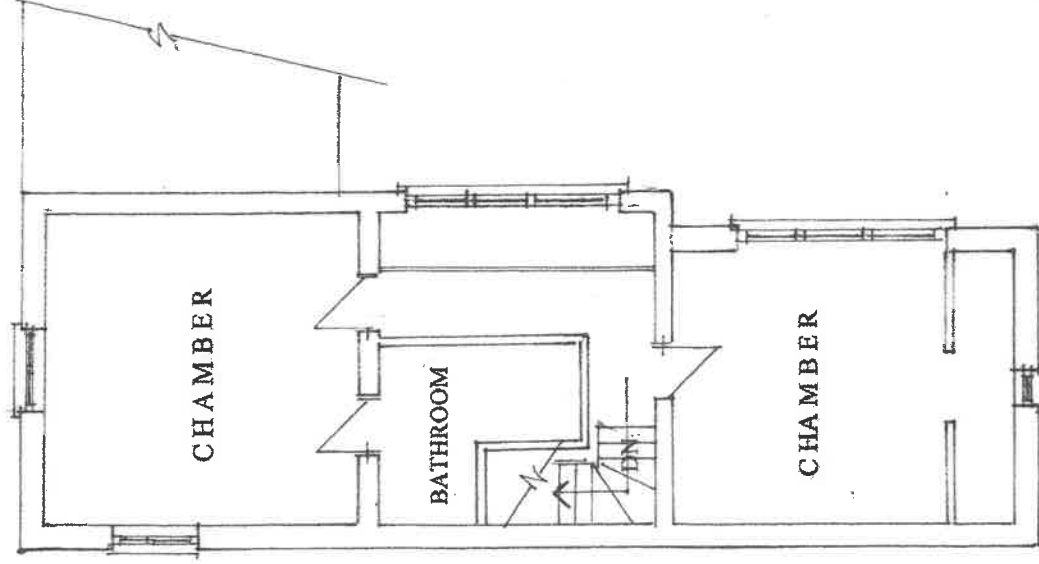
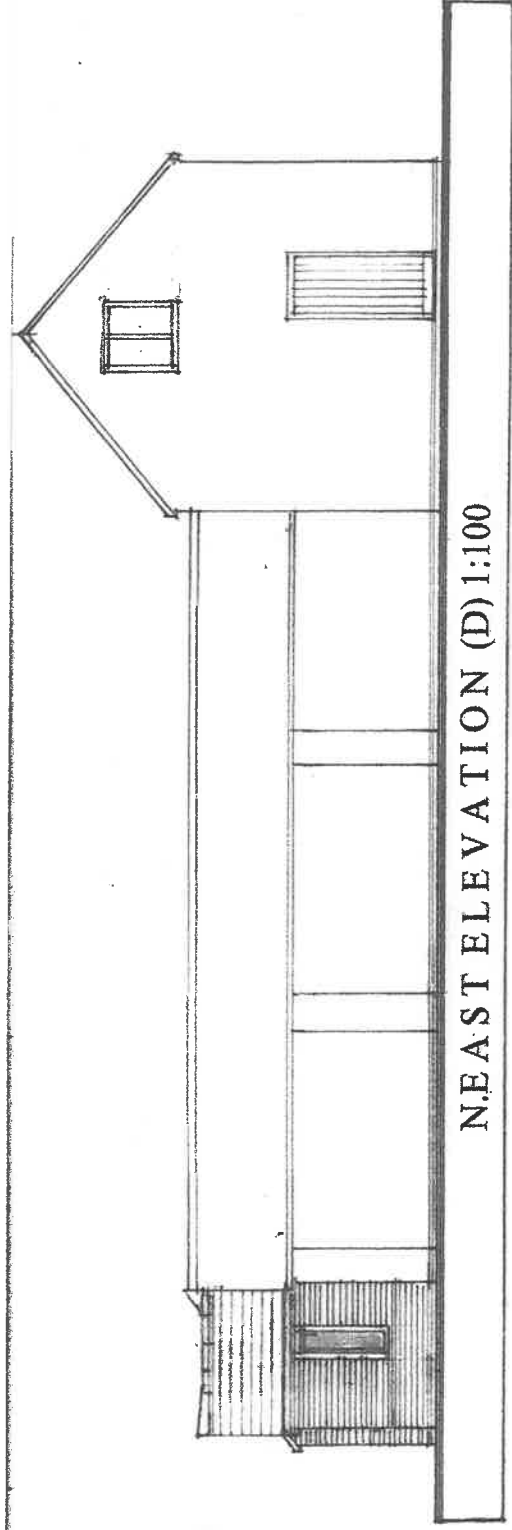


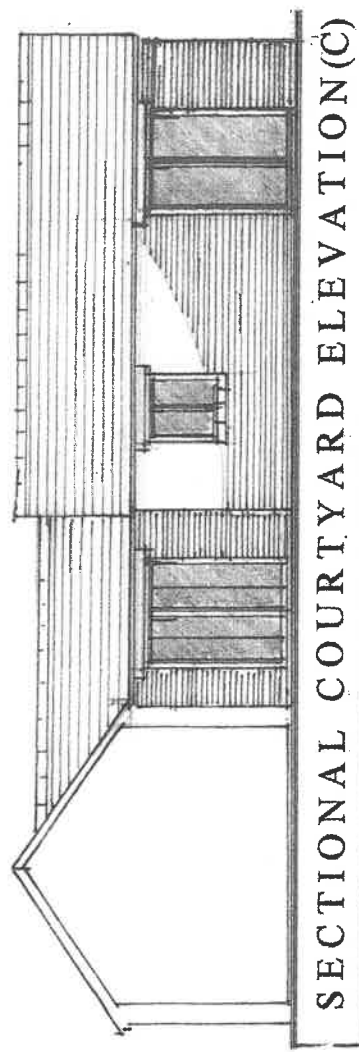

UPPER FLOOR PLAN 1:100
(RETAINED AS EXISTING)

KEY:

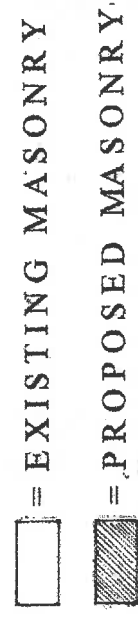

1:100
A/A'

