



Nursery

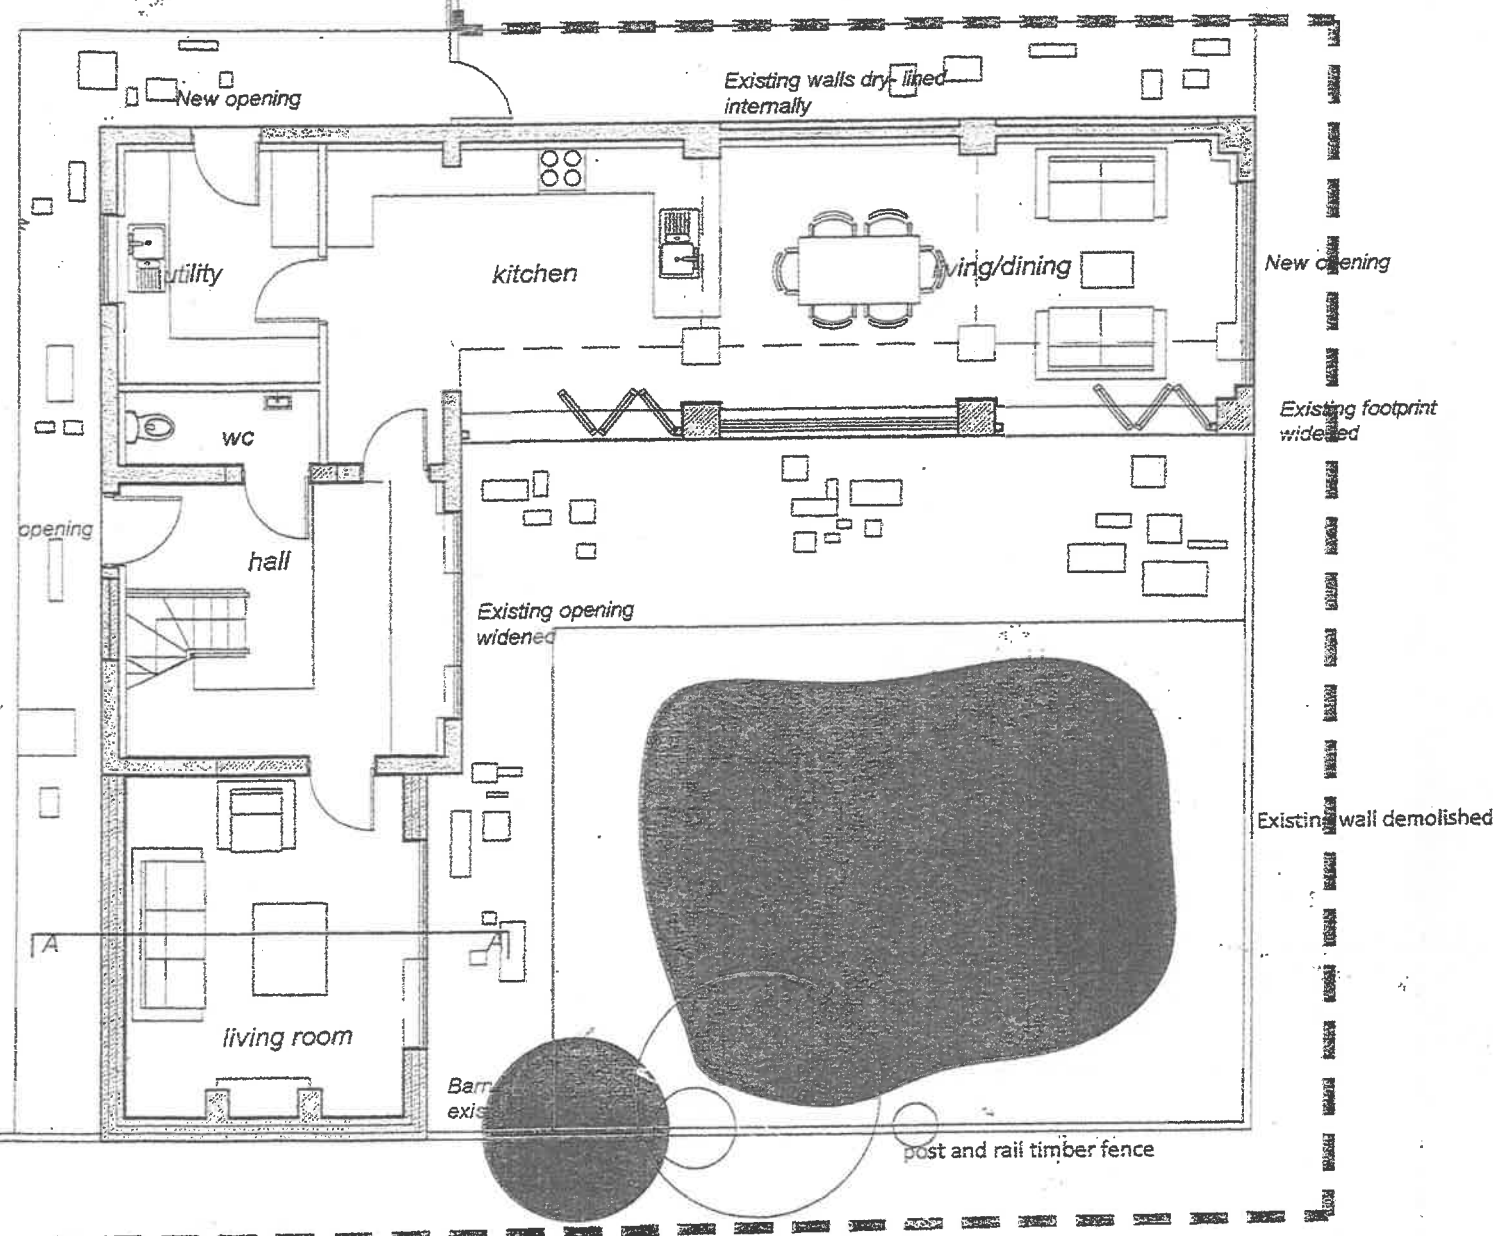

GROUND FLOOR-PR
1:100
86SQM

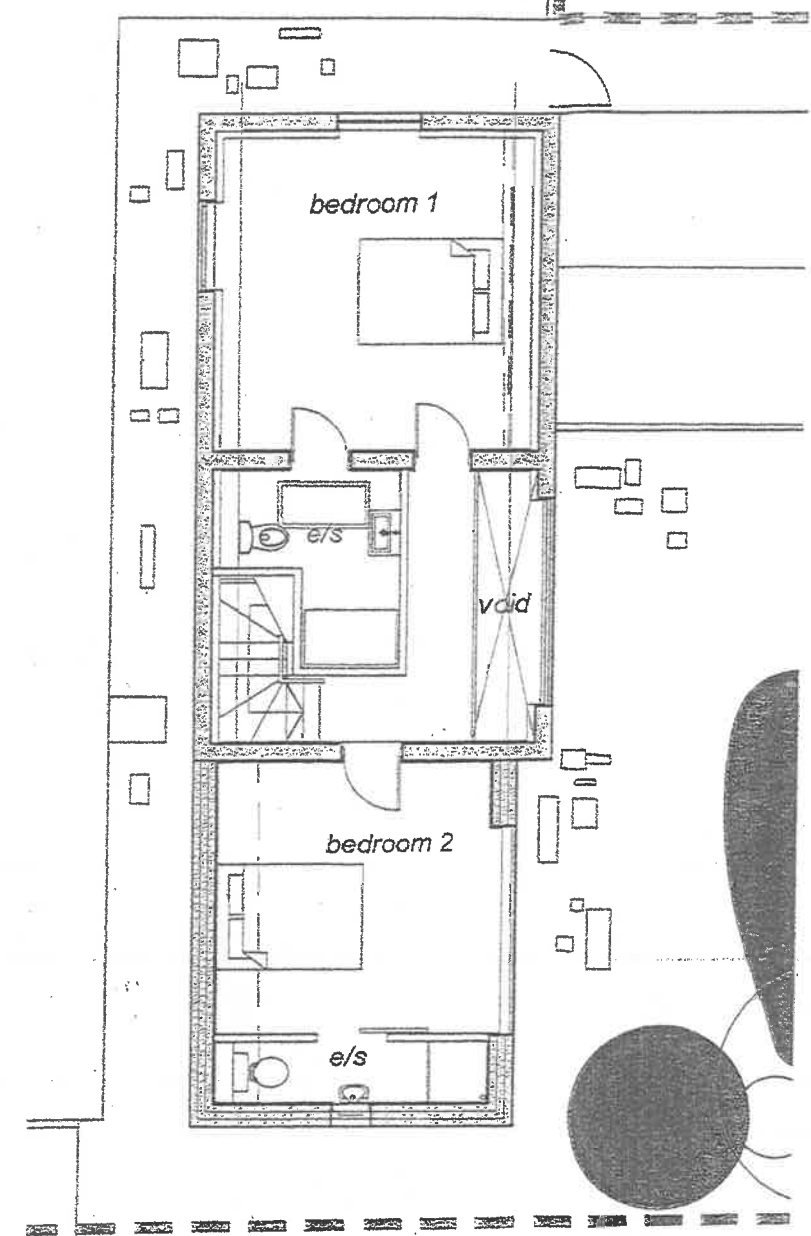

FIRST FLOOR-PR
1:100
47SQM

EXISTING FLOOR PLANS 1:100