



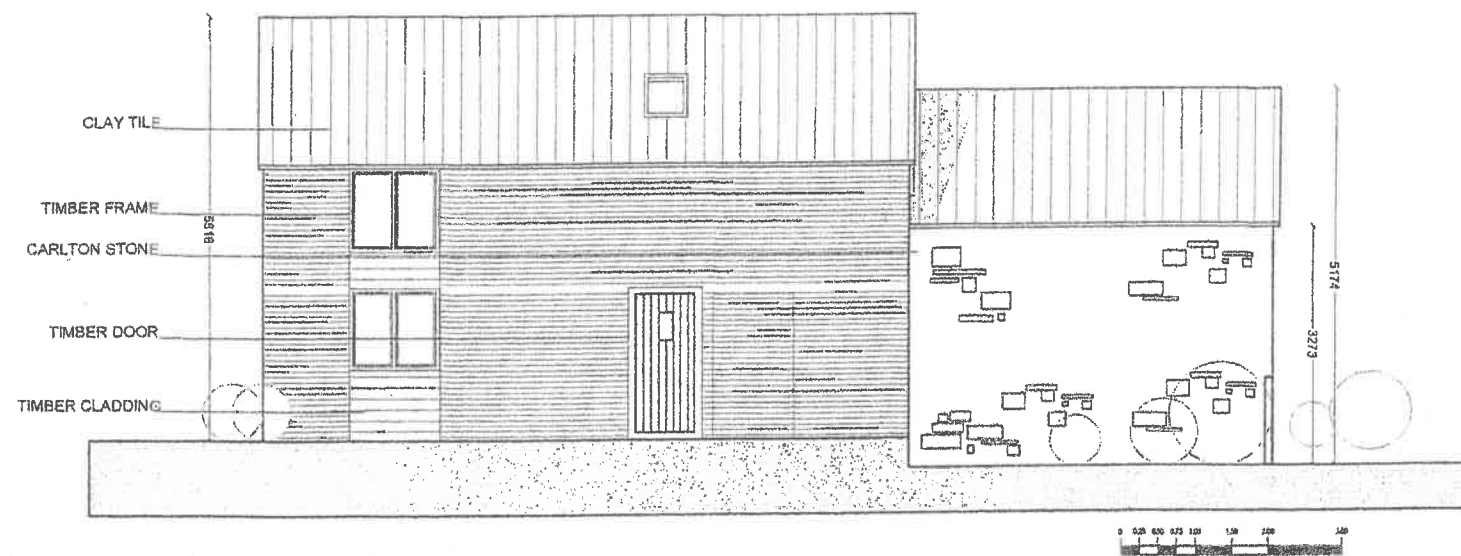

EXISTING ELEVATIONS 1:100

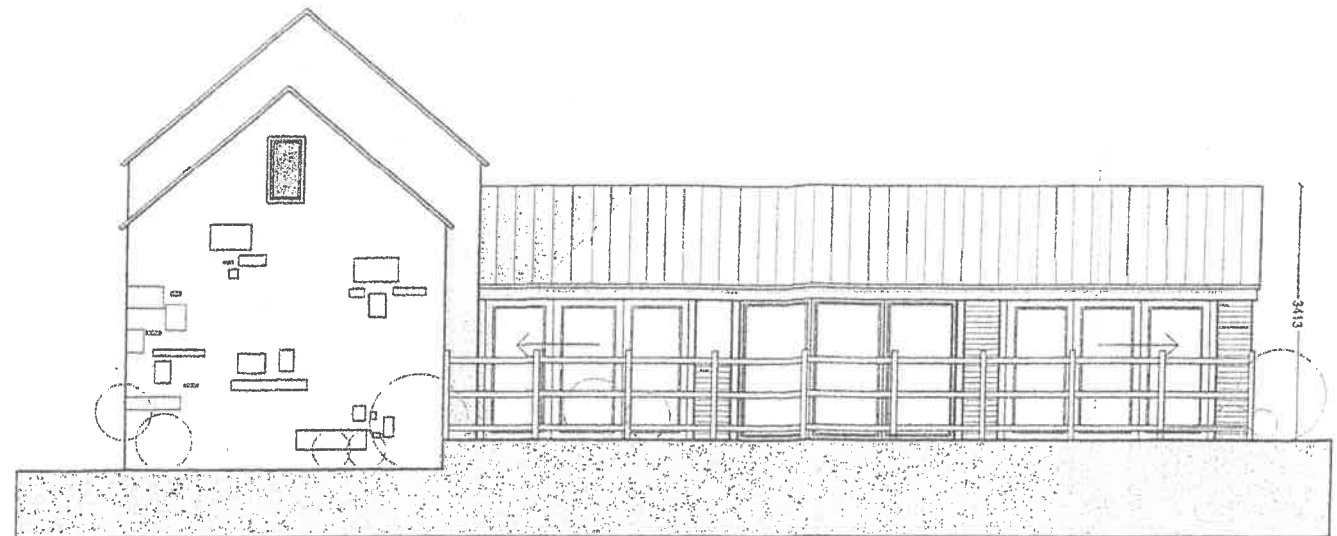