

This drawing is Copyright, is the property of BCAL and cannot be copied or used without the written consent of this company.

This drawing to be read in conjunction with all relevant BCAL, Architects, M & E, Specialist Consultants and Contractors project specific drawings and specifications. Current British Standards apply.

All dimensions are in millimetres. (U.N.O)

All levels are in metres. (U.N.O)

Written dimensions only shall be used.

Do Not Scale.

Any discrepancies shall be brought to the attention of BCAL immediately.

IF IN DOUBT ASK.

NOTES

Refer also to Drawings

--

--

P1	Preliminary Issue	27/11/25	CG	MB
No	Description	Date	By	Chk

Revisions to this Drawing

Dwn	CG	Date	27/11/25	Chk	BK
-----	----	------	----------	-----	----

BCAL

CONSULTING

Client House, Church Way, Welldonborough, Northamptonshire, NN8 4HJ

Tel: 01933 440024 Web: www.bcal.co.uk

Client
ERI MTP Limited


Project
MIRA North

Dwg. Title
Drainage Details Sheet 2


Scales @ A1	Drawing No.	Rev
As Indicated	0551	P1

Ref 10627-BCL-XX-XX-C-0550-P1

Status Preliminary

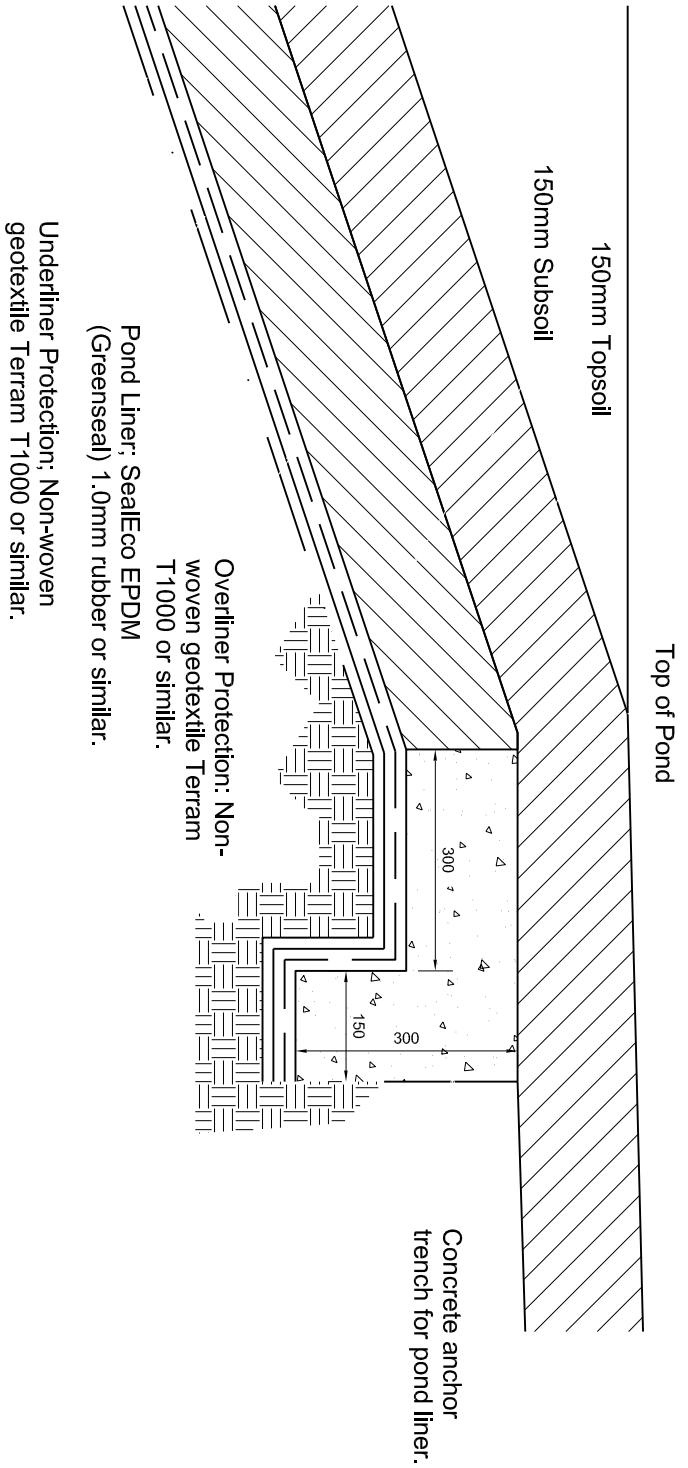


Concrete Anchor for Geomembrane

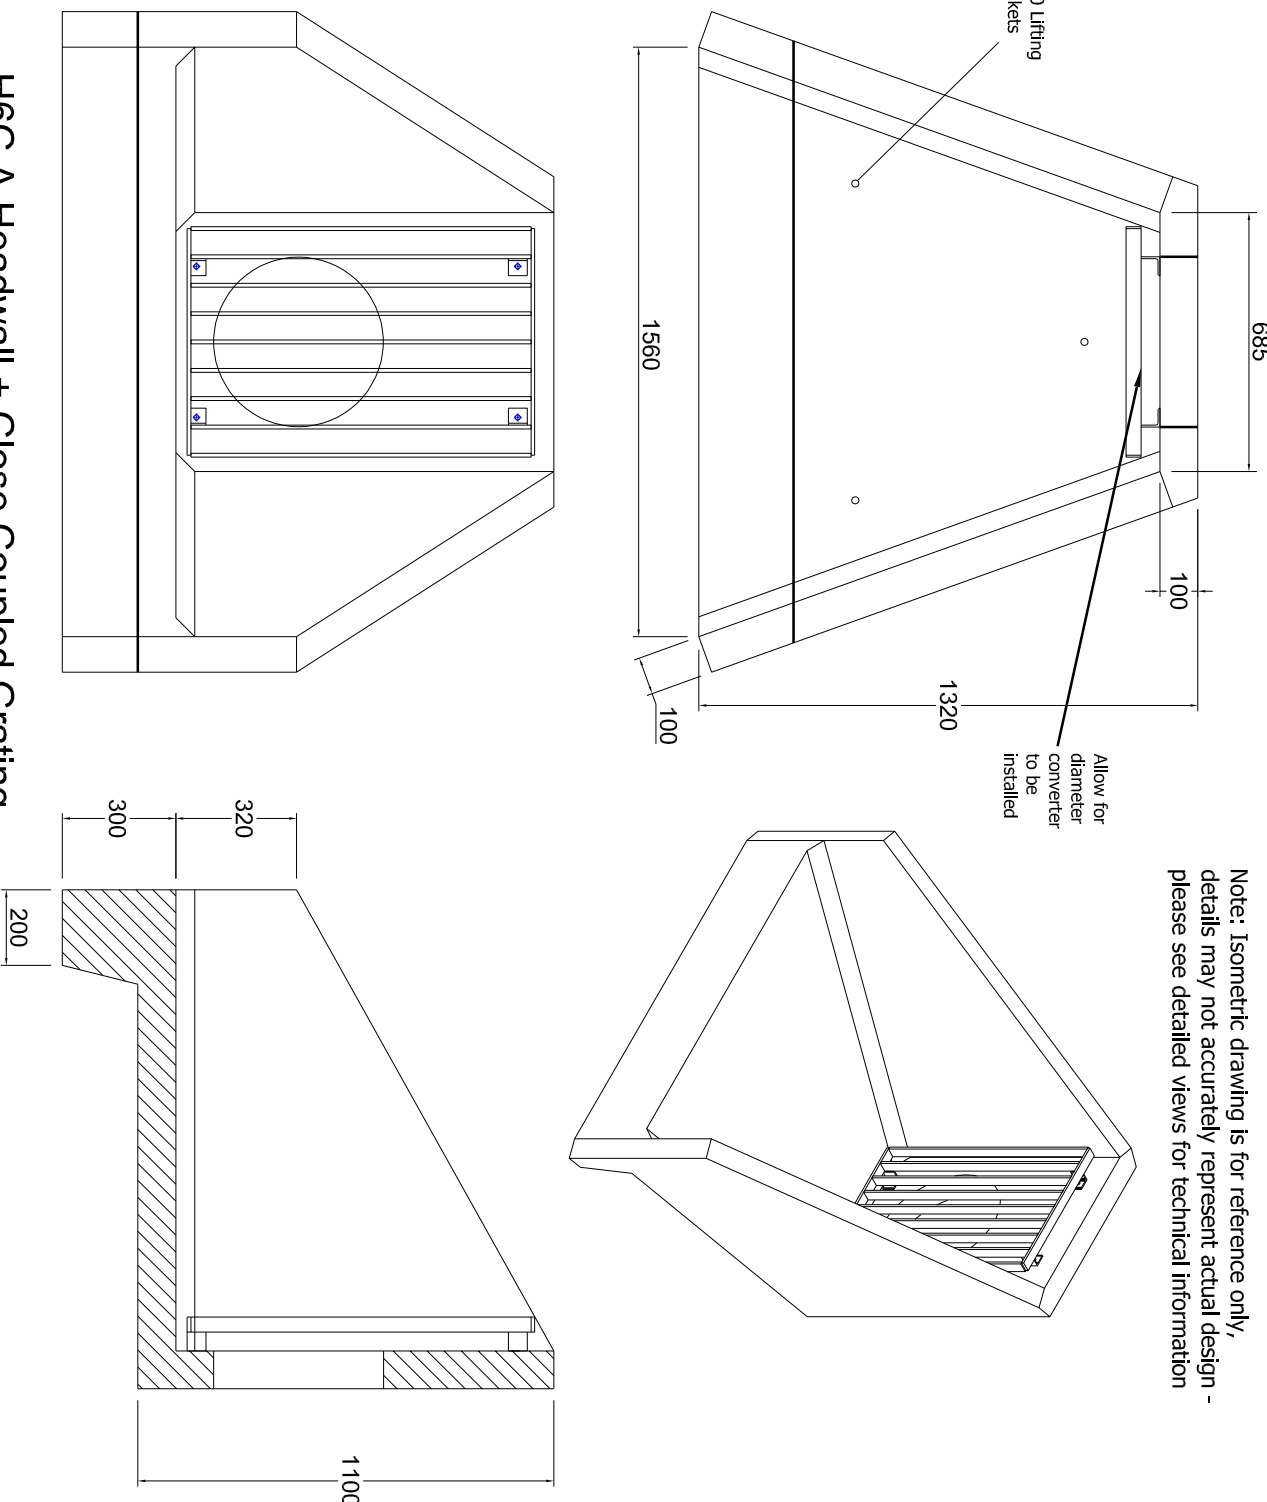

H6C A Headwall + Close Coupled Grating

(By Althon or similar approved - For installation, refer to manufacturers recommendations and specification)

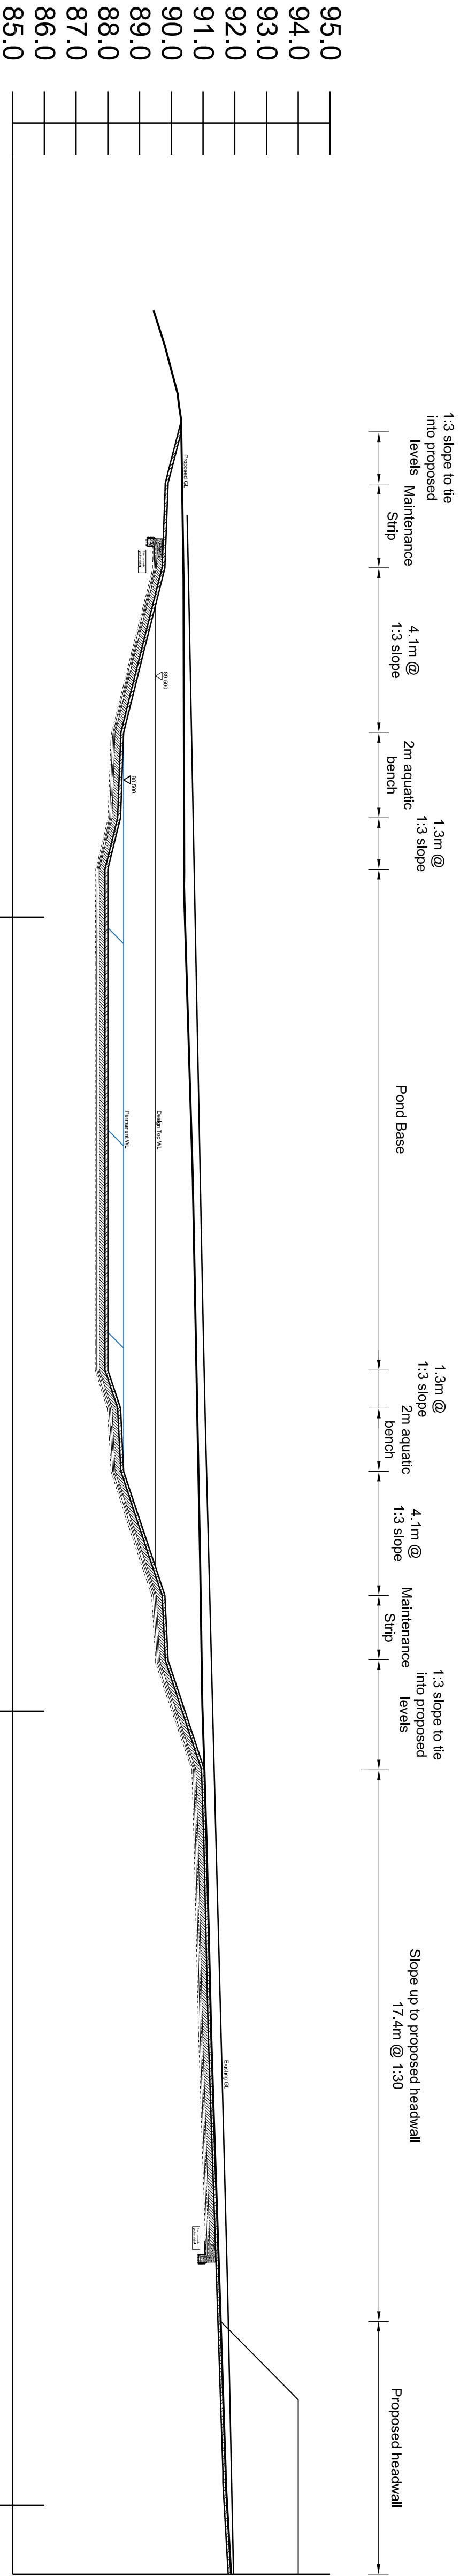

25.0

50.0

75.0

Section Through Pond