


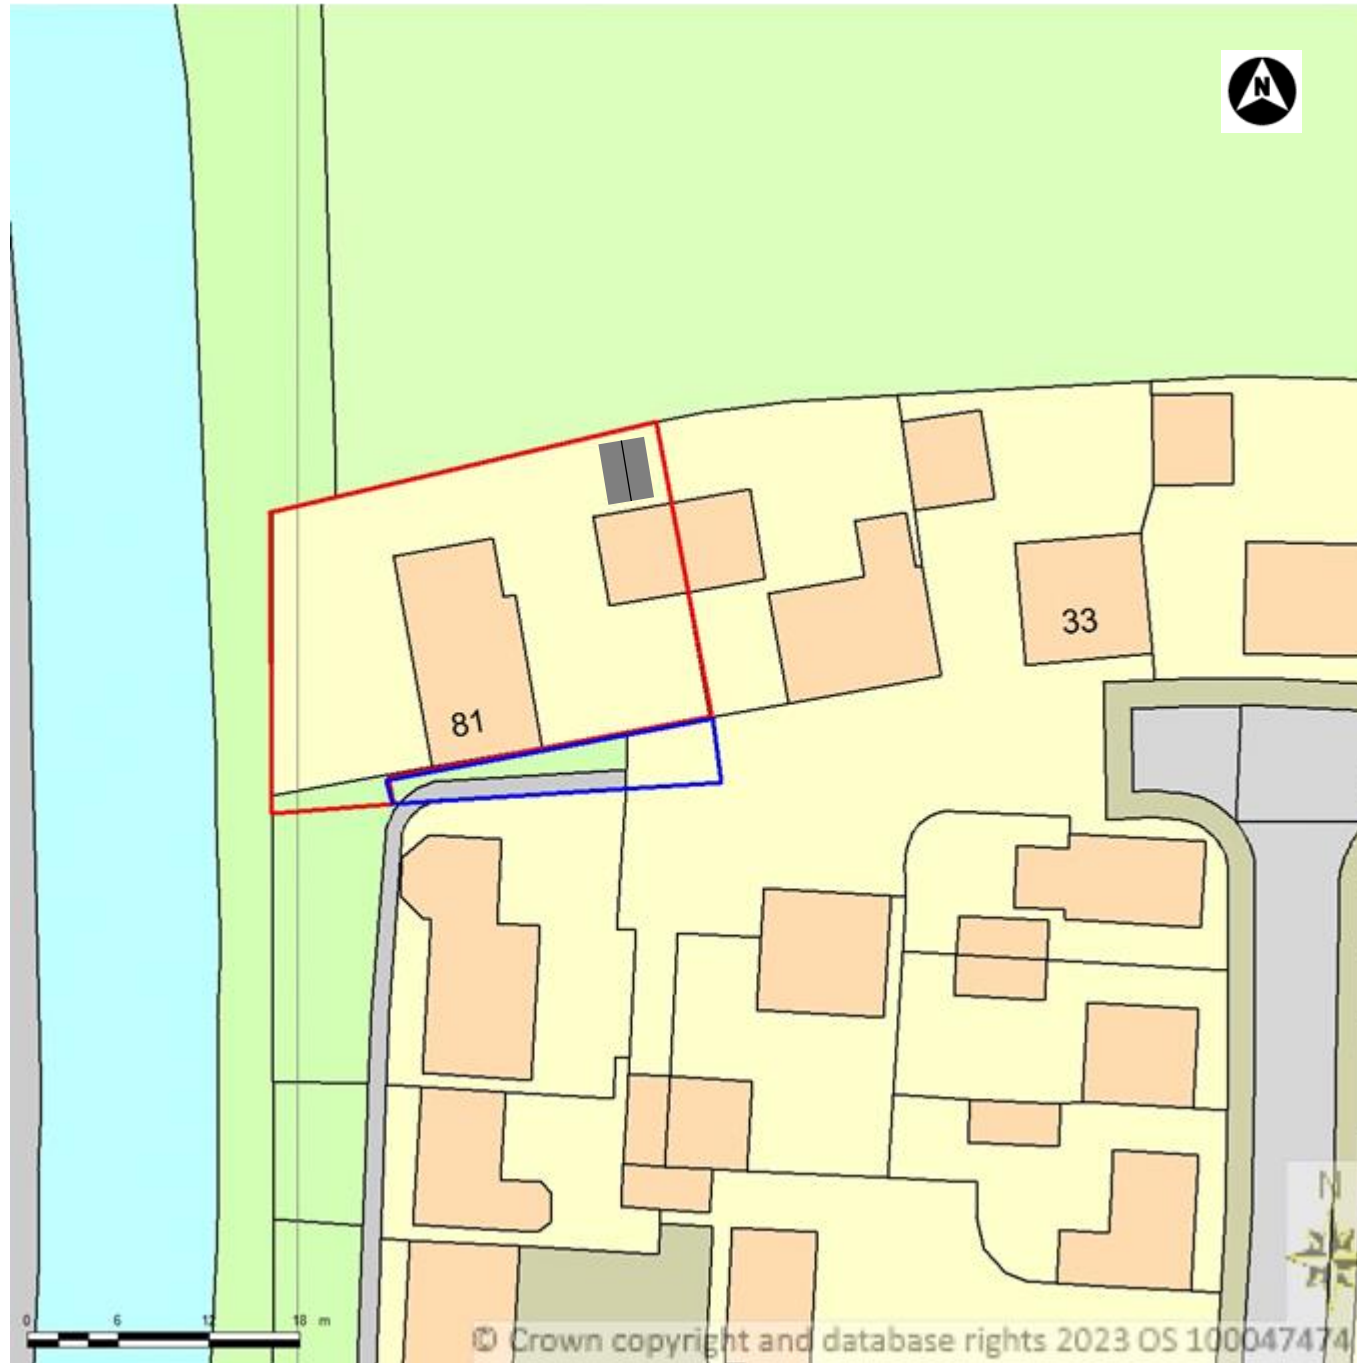

BLOCK PLAN
 AREA 90m x 90m
 SCALE 1:500 on A3
 CENTRE COORDINATES: 439226, 303446



SITE LOCATION PLAN
 AREA 2 HA
 SCALE 1:1250 on A3
 CENTRE COORDINATES: 439230, 303421

Project: Oak Gazebo	Site Address: 81 Pipistrelle Drive, Market Bosworth CV13 0NW	Date: May 2023	Drawing Scales: 1:1250 & 1:500 @ A3
Drawing Title: Site Location & Block Plan	Drawing Number: DRWG01	Drawing Version: 1	Drawing Status: Planning