




BLOCK PLAN
 AREA 36m x 46m
 SCALE 1:200 on A3
 CENTRE COORDINATES: 439215, 303449

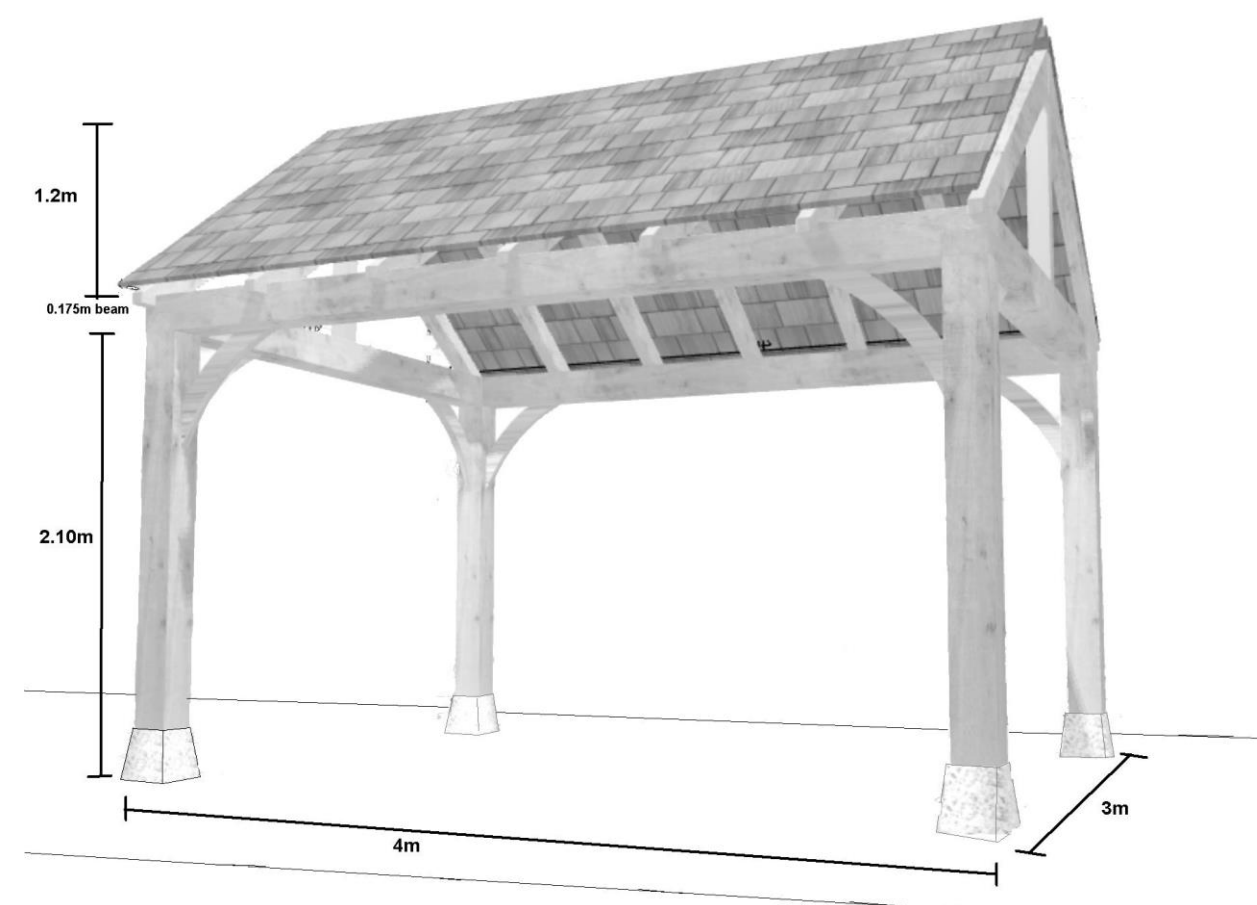

3D Visualisation
 Not To Scale on A3
 Oak Frame
 Roof material blue/grey slate to match colour of existing garage & dwelling.

Project: Oak Gazebo	Site Address: 81 Pipistrelle Drive, Market Bosworth CV13 0NW	Date: May 2023	Drawing Scales: 1:200 @ A3 & Not to Scale
Drawing Title: Detailed Block Plan & 3D Visualisation	Drawing Number: DRWG02	Drawing Version: 1	Drawing Status: Planning