



Side Elevation

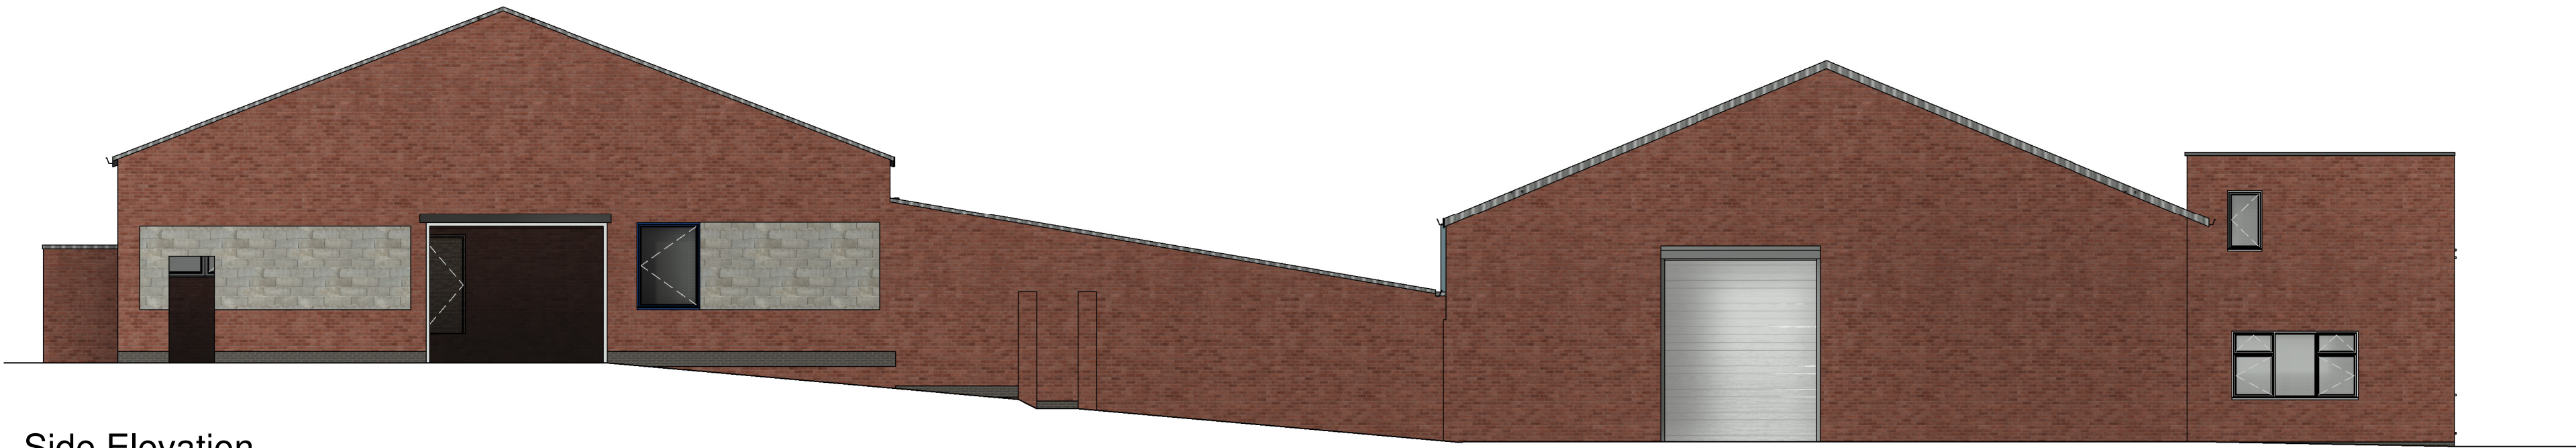

Side Elevation



Front Elevation

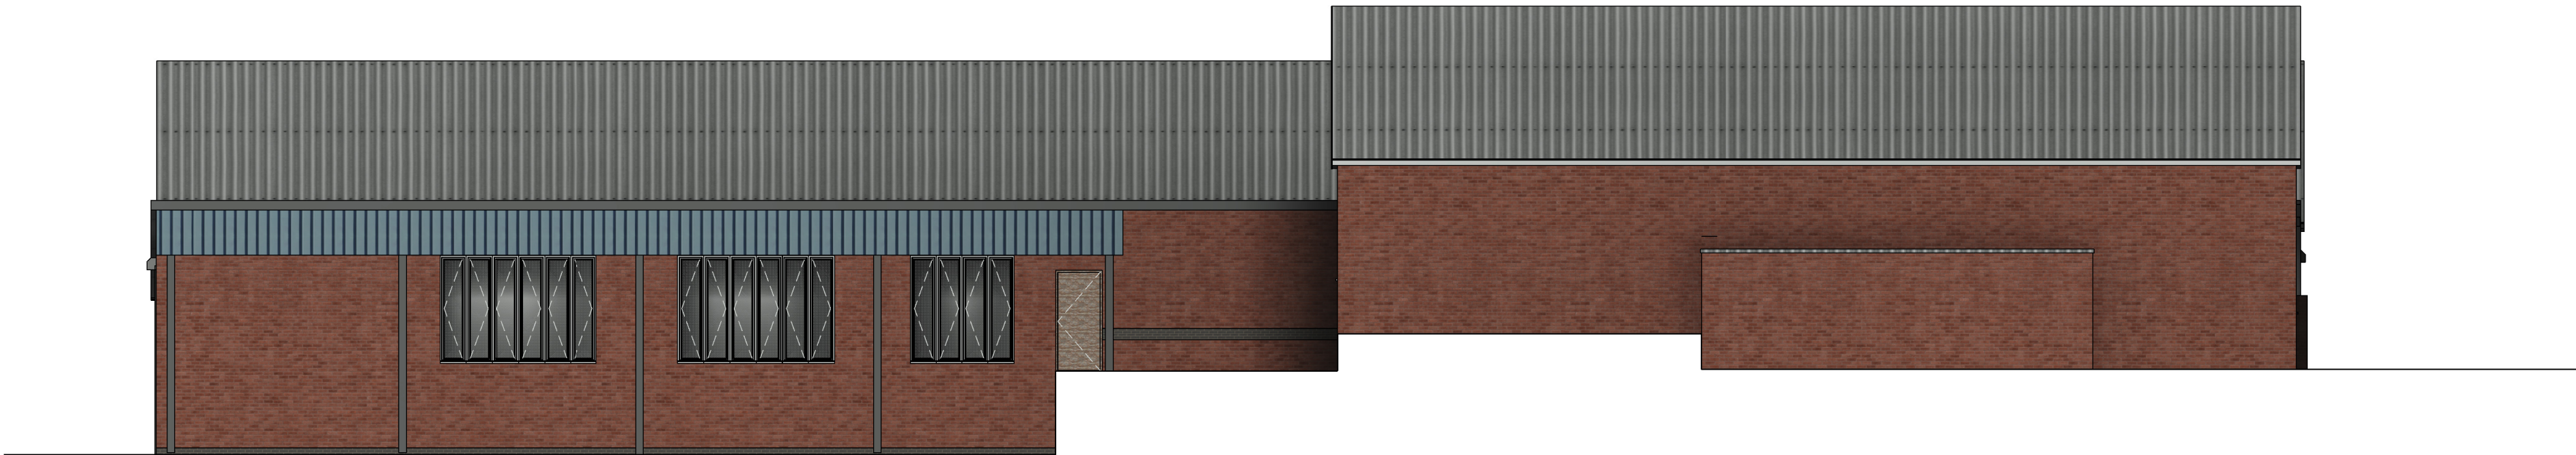

Rear Elevation