
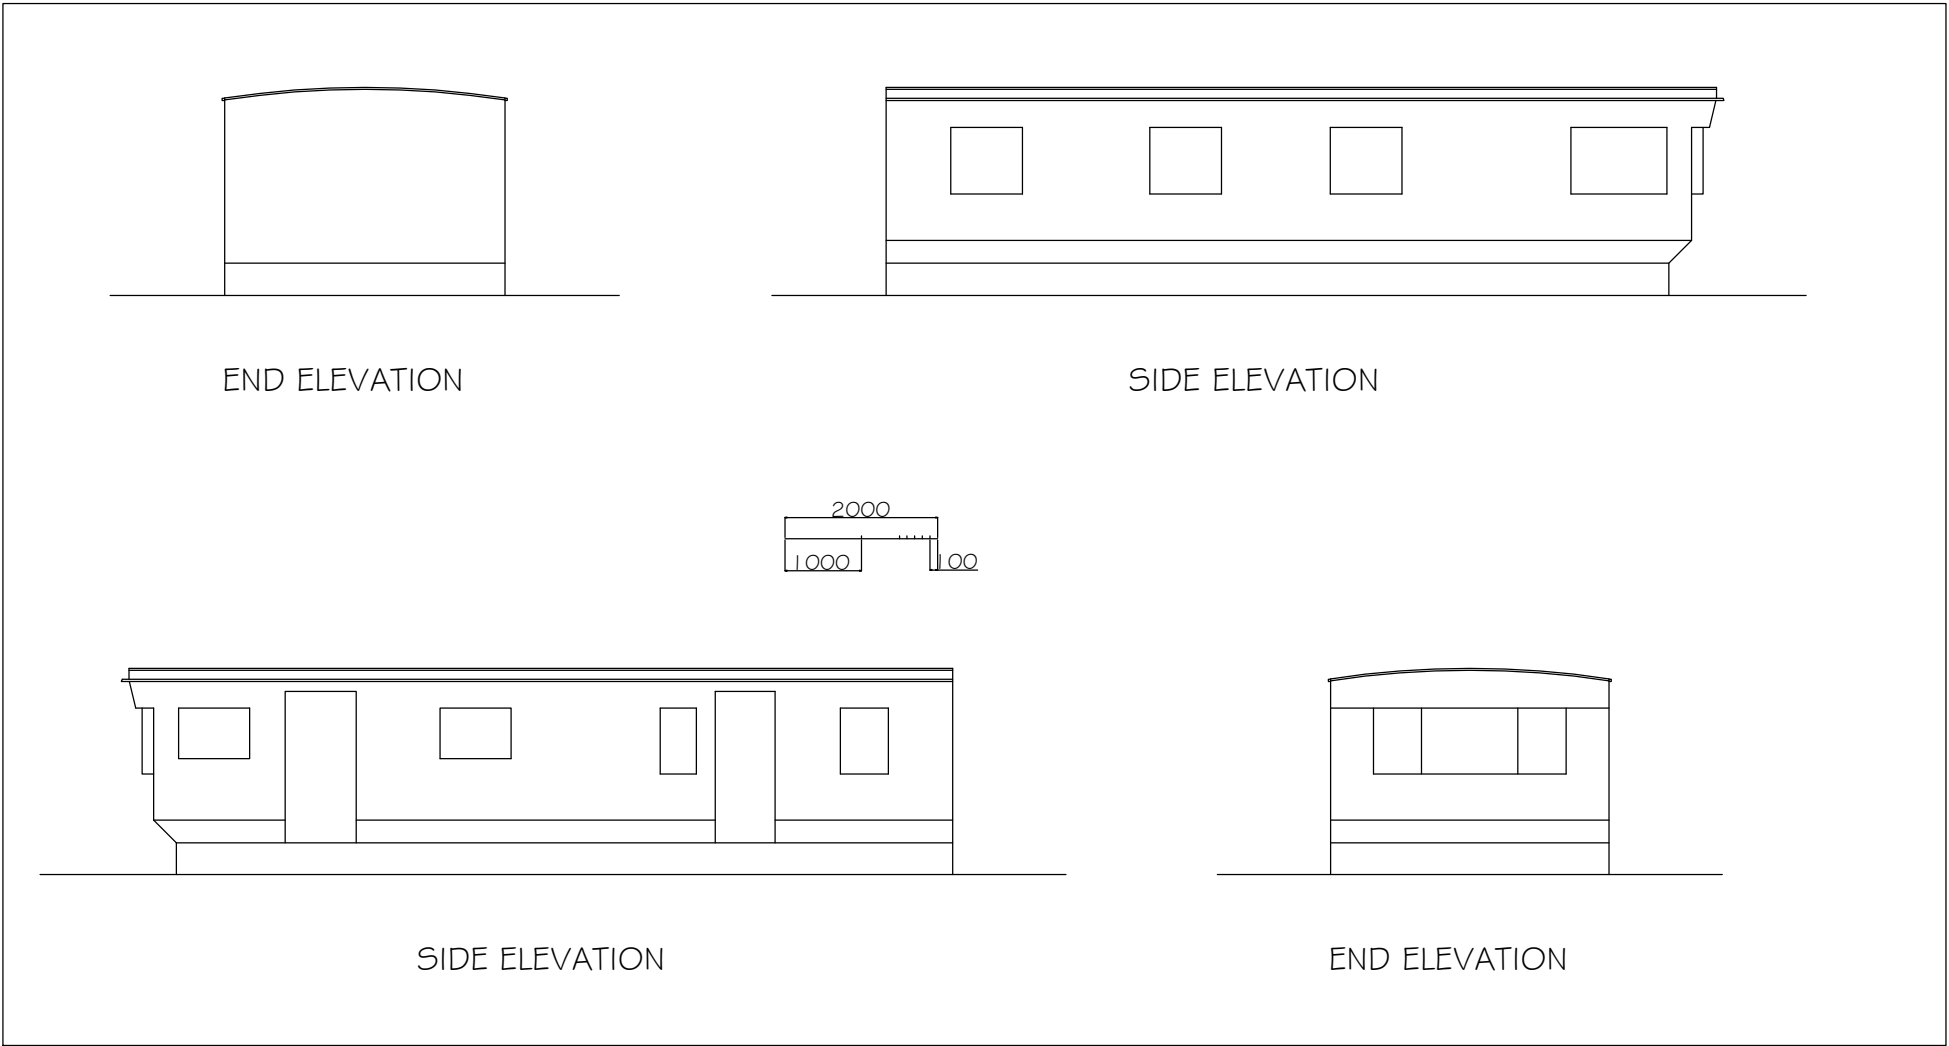


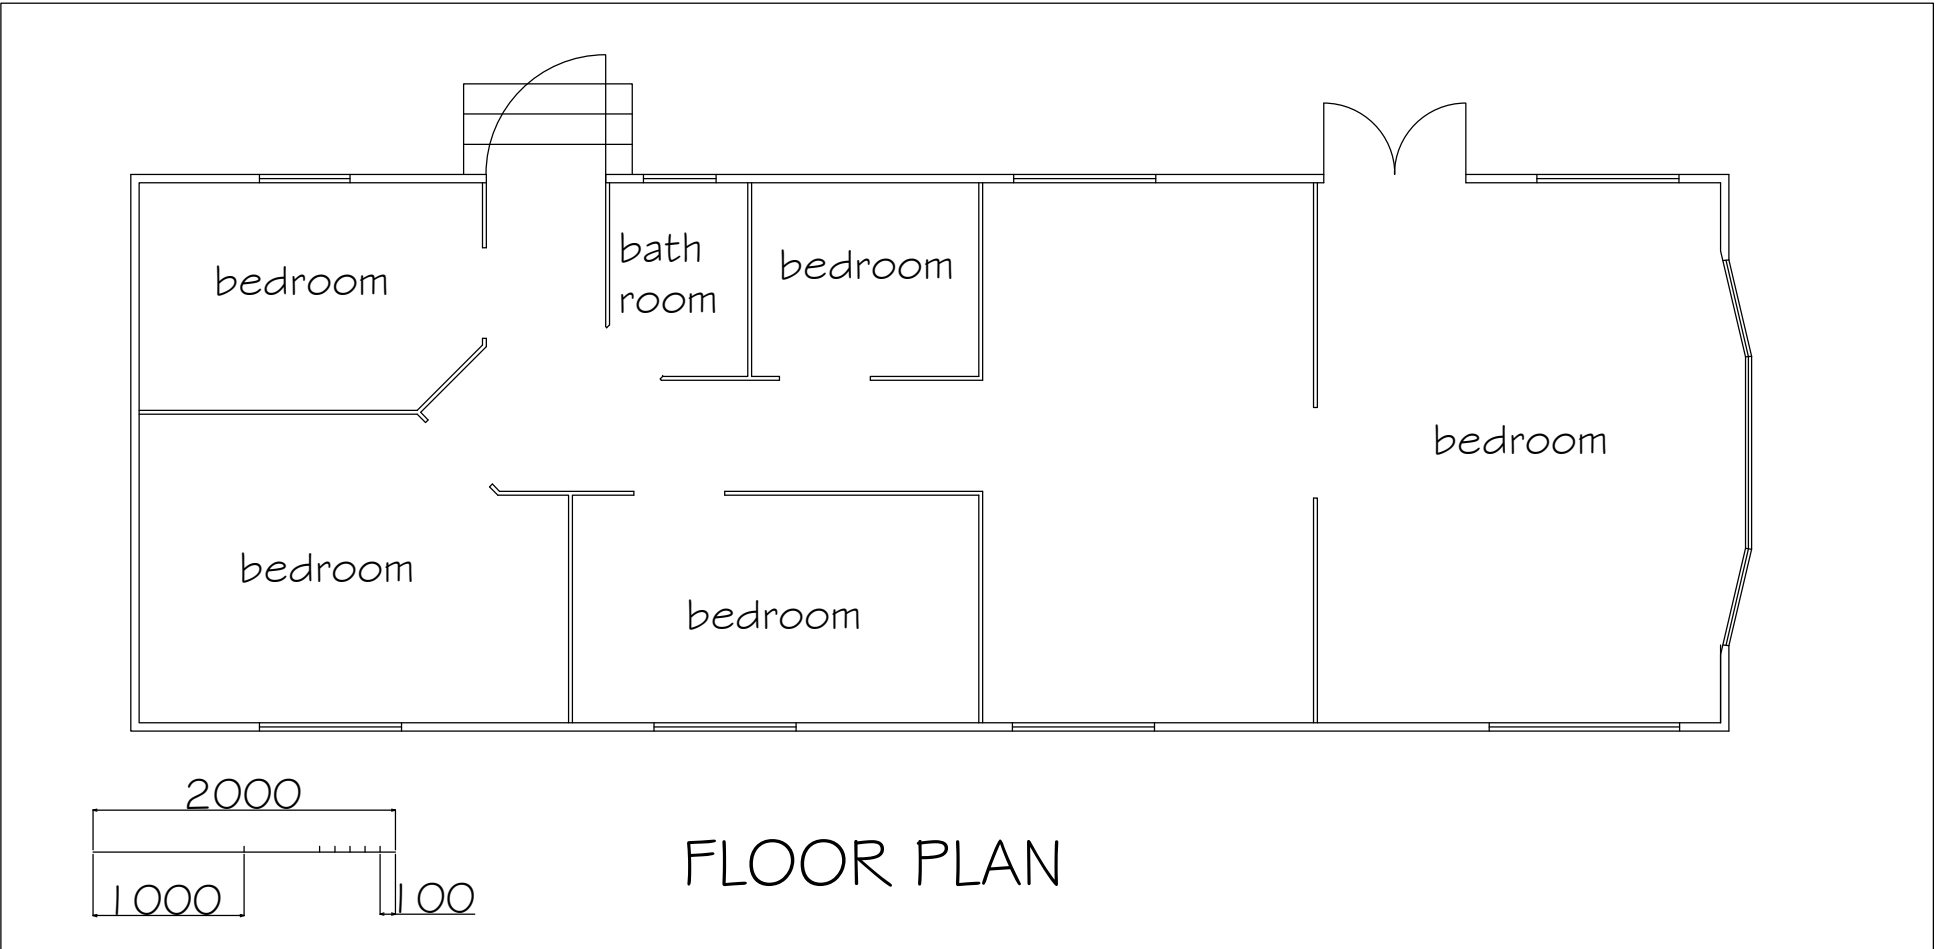

PLANS AND ELEVATIONS

|                |  |
|----------------|--|
| Drawing Number |  |
| 16/027/24      |  |