
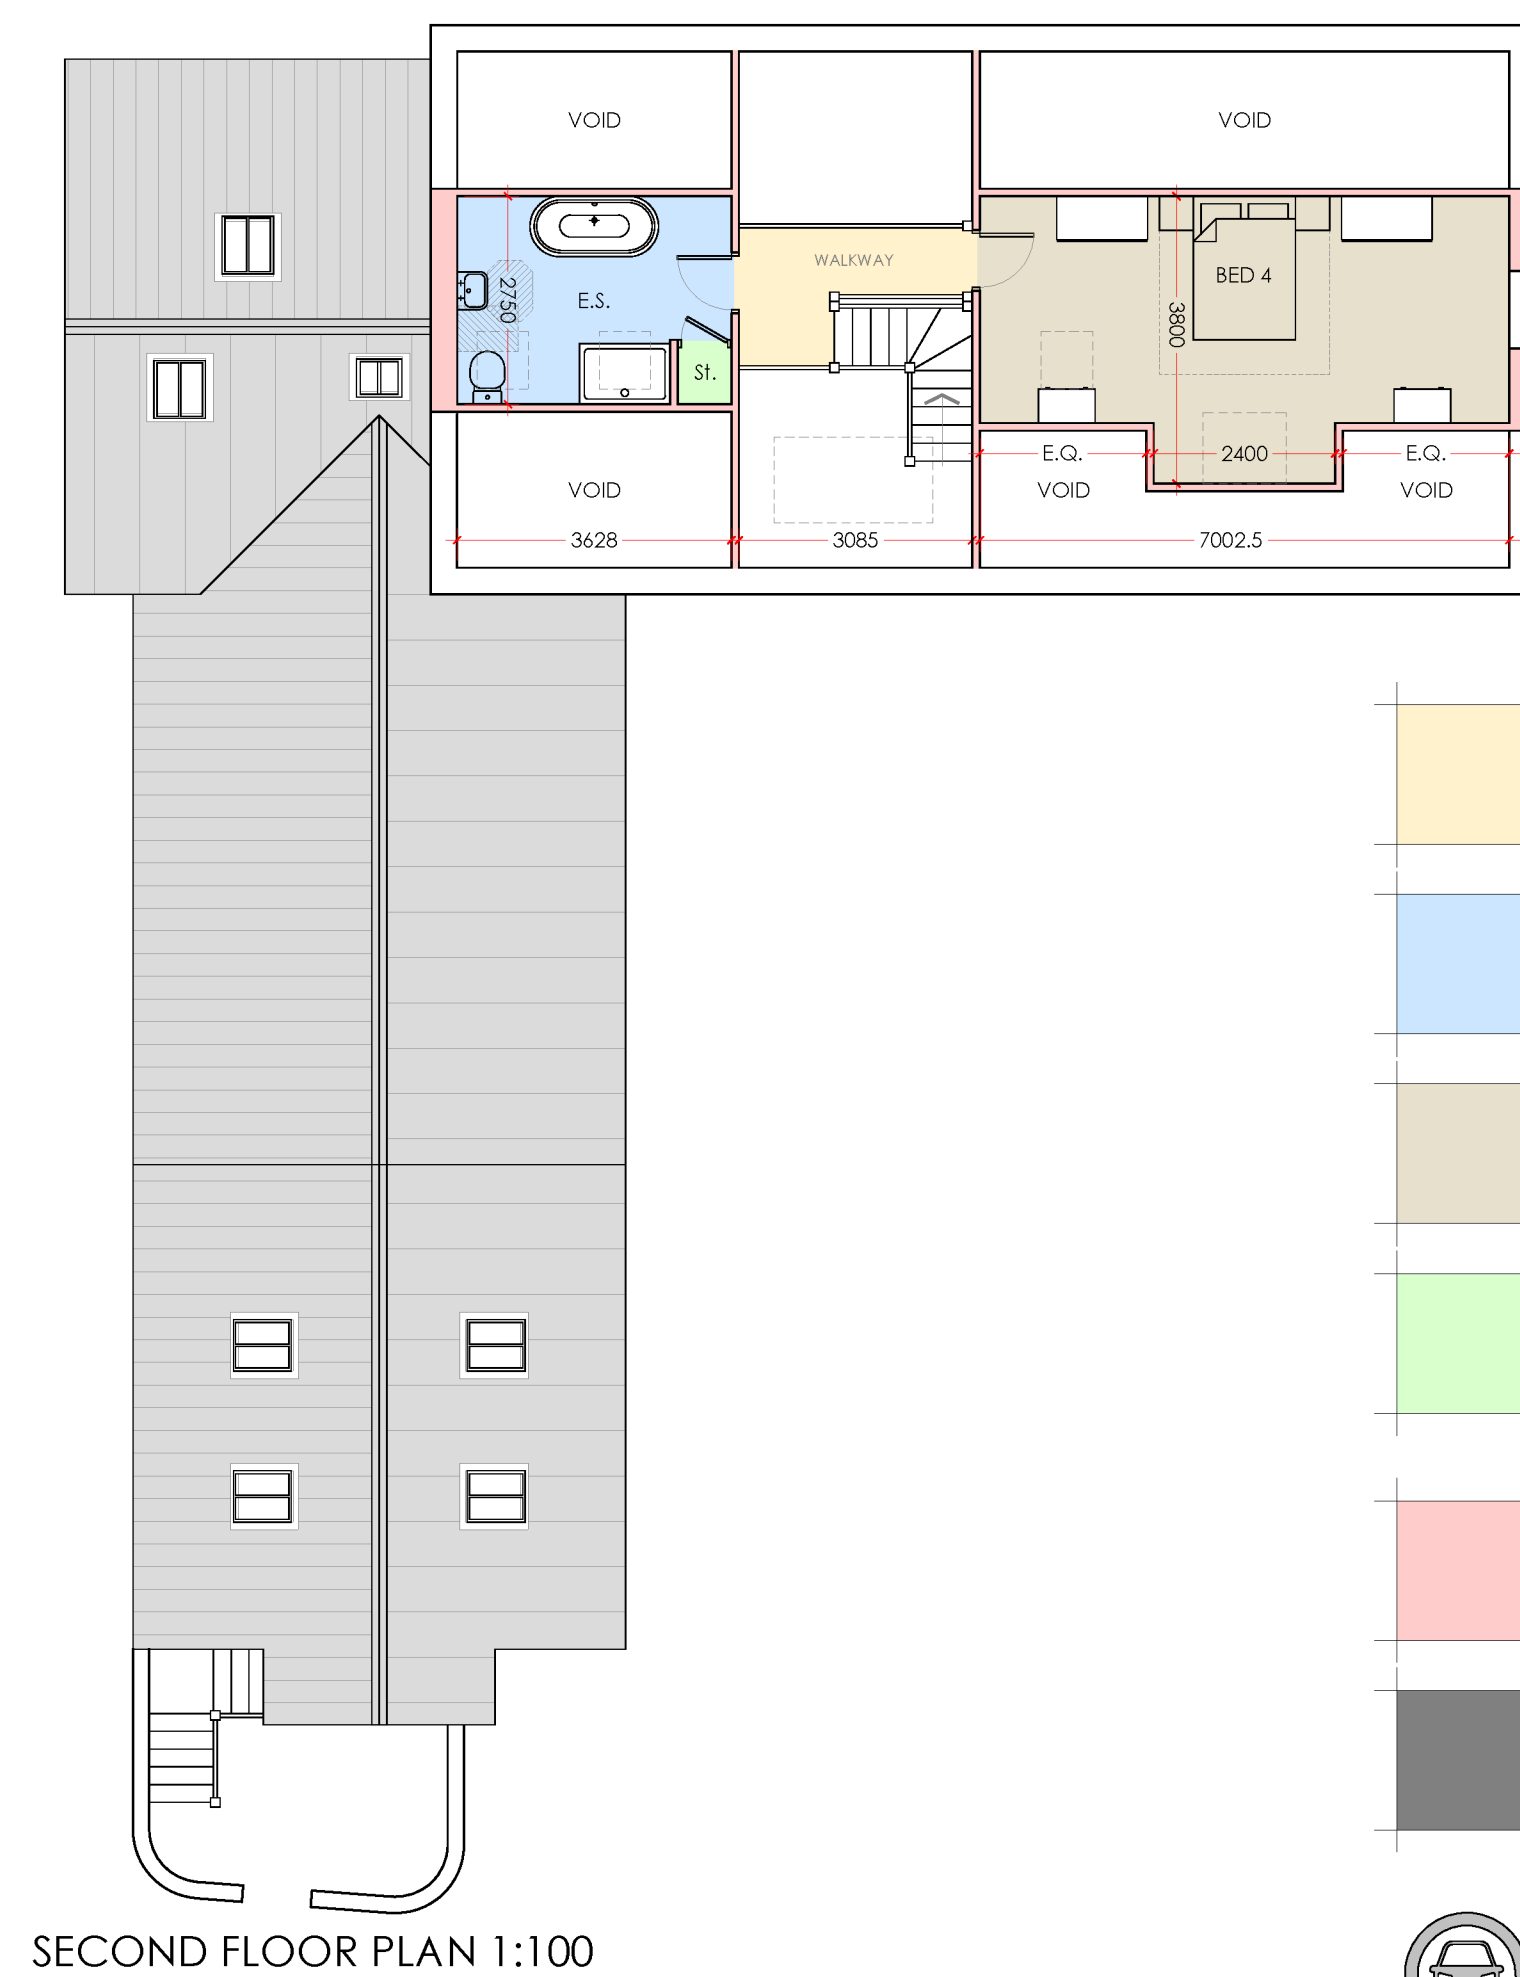
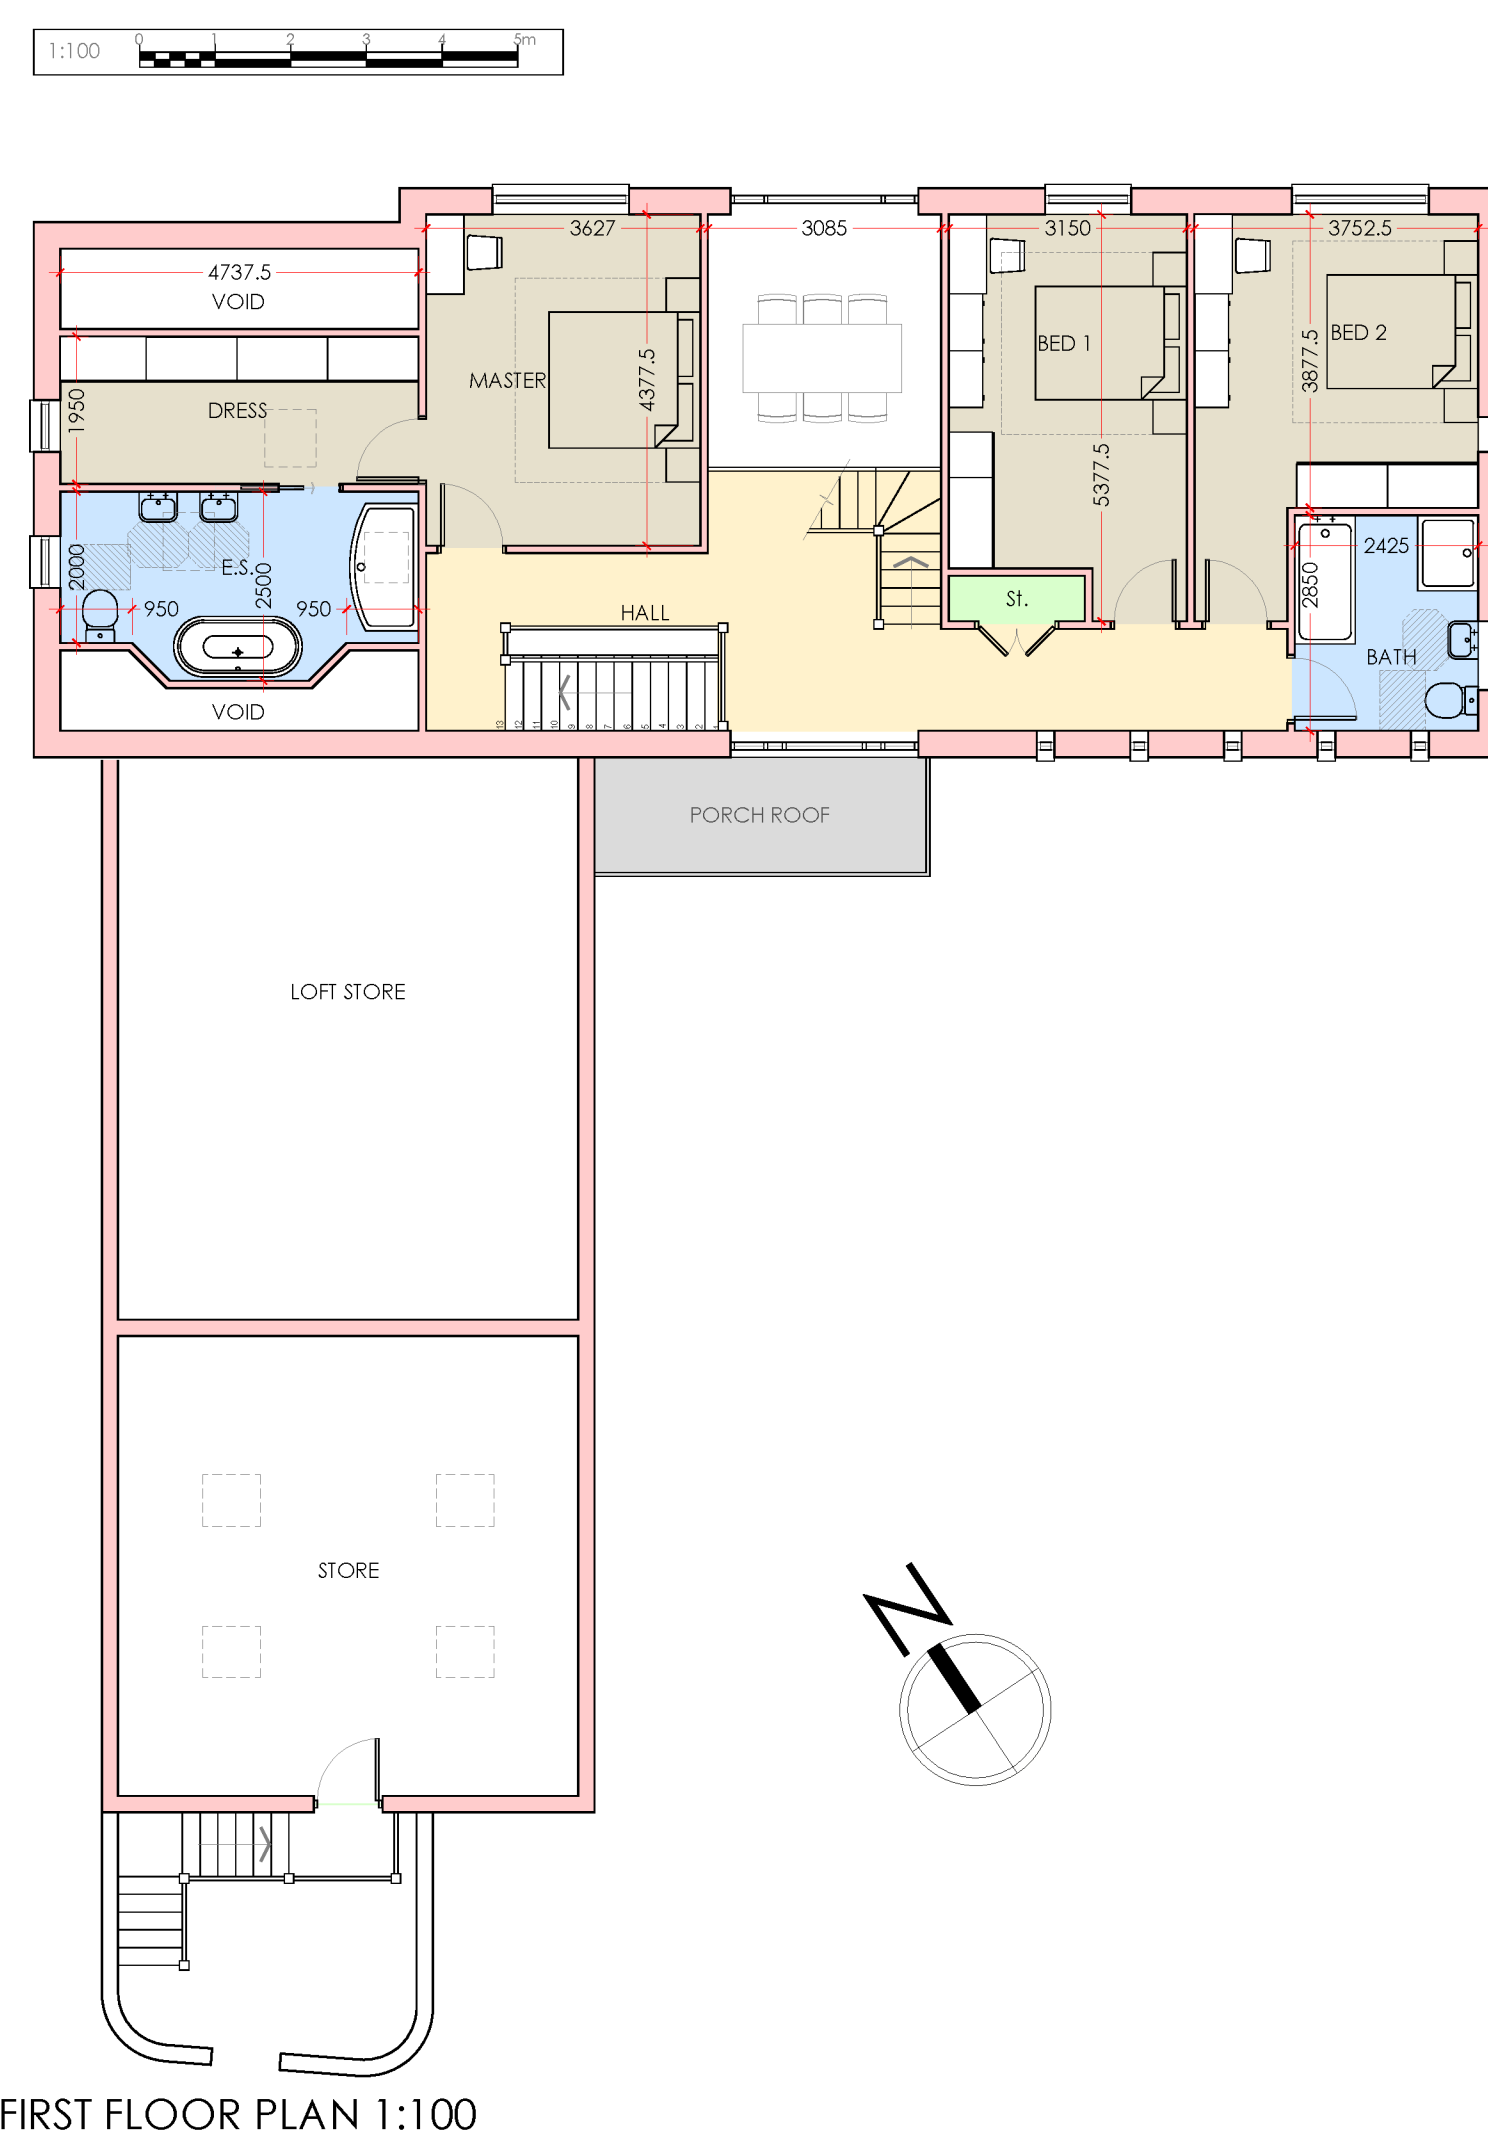
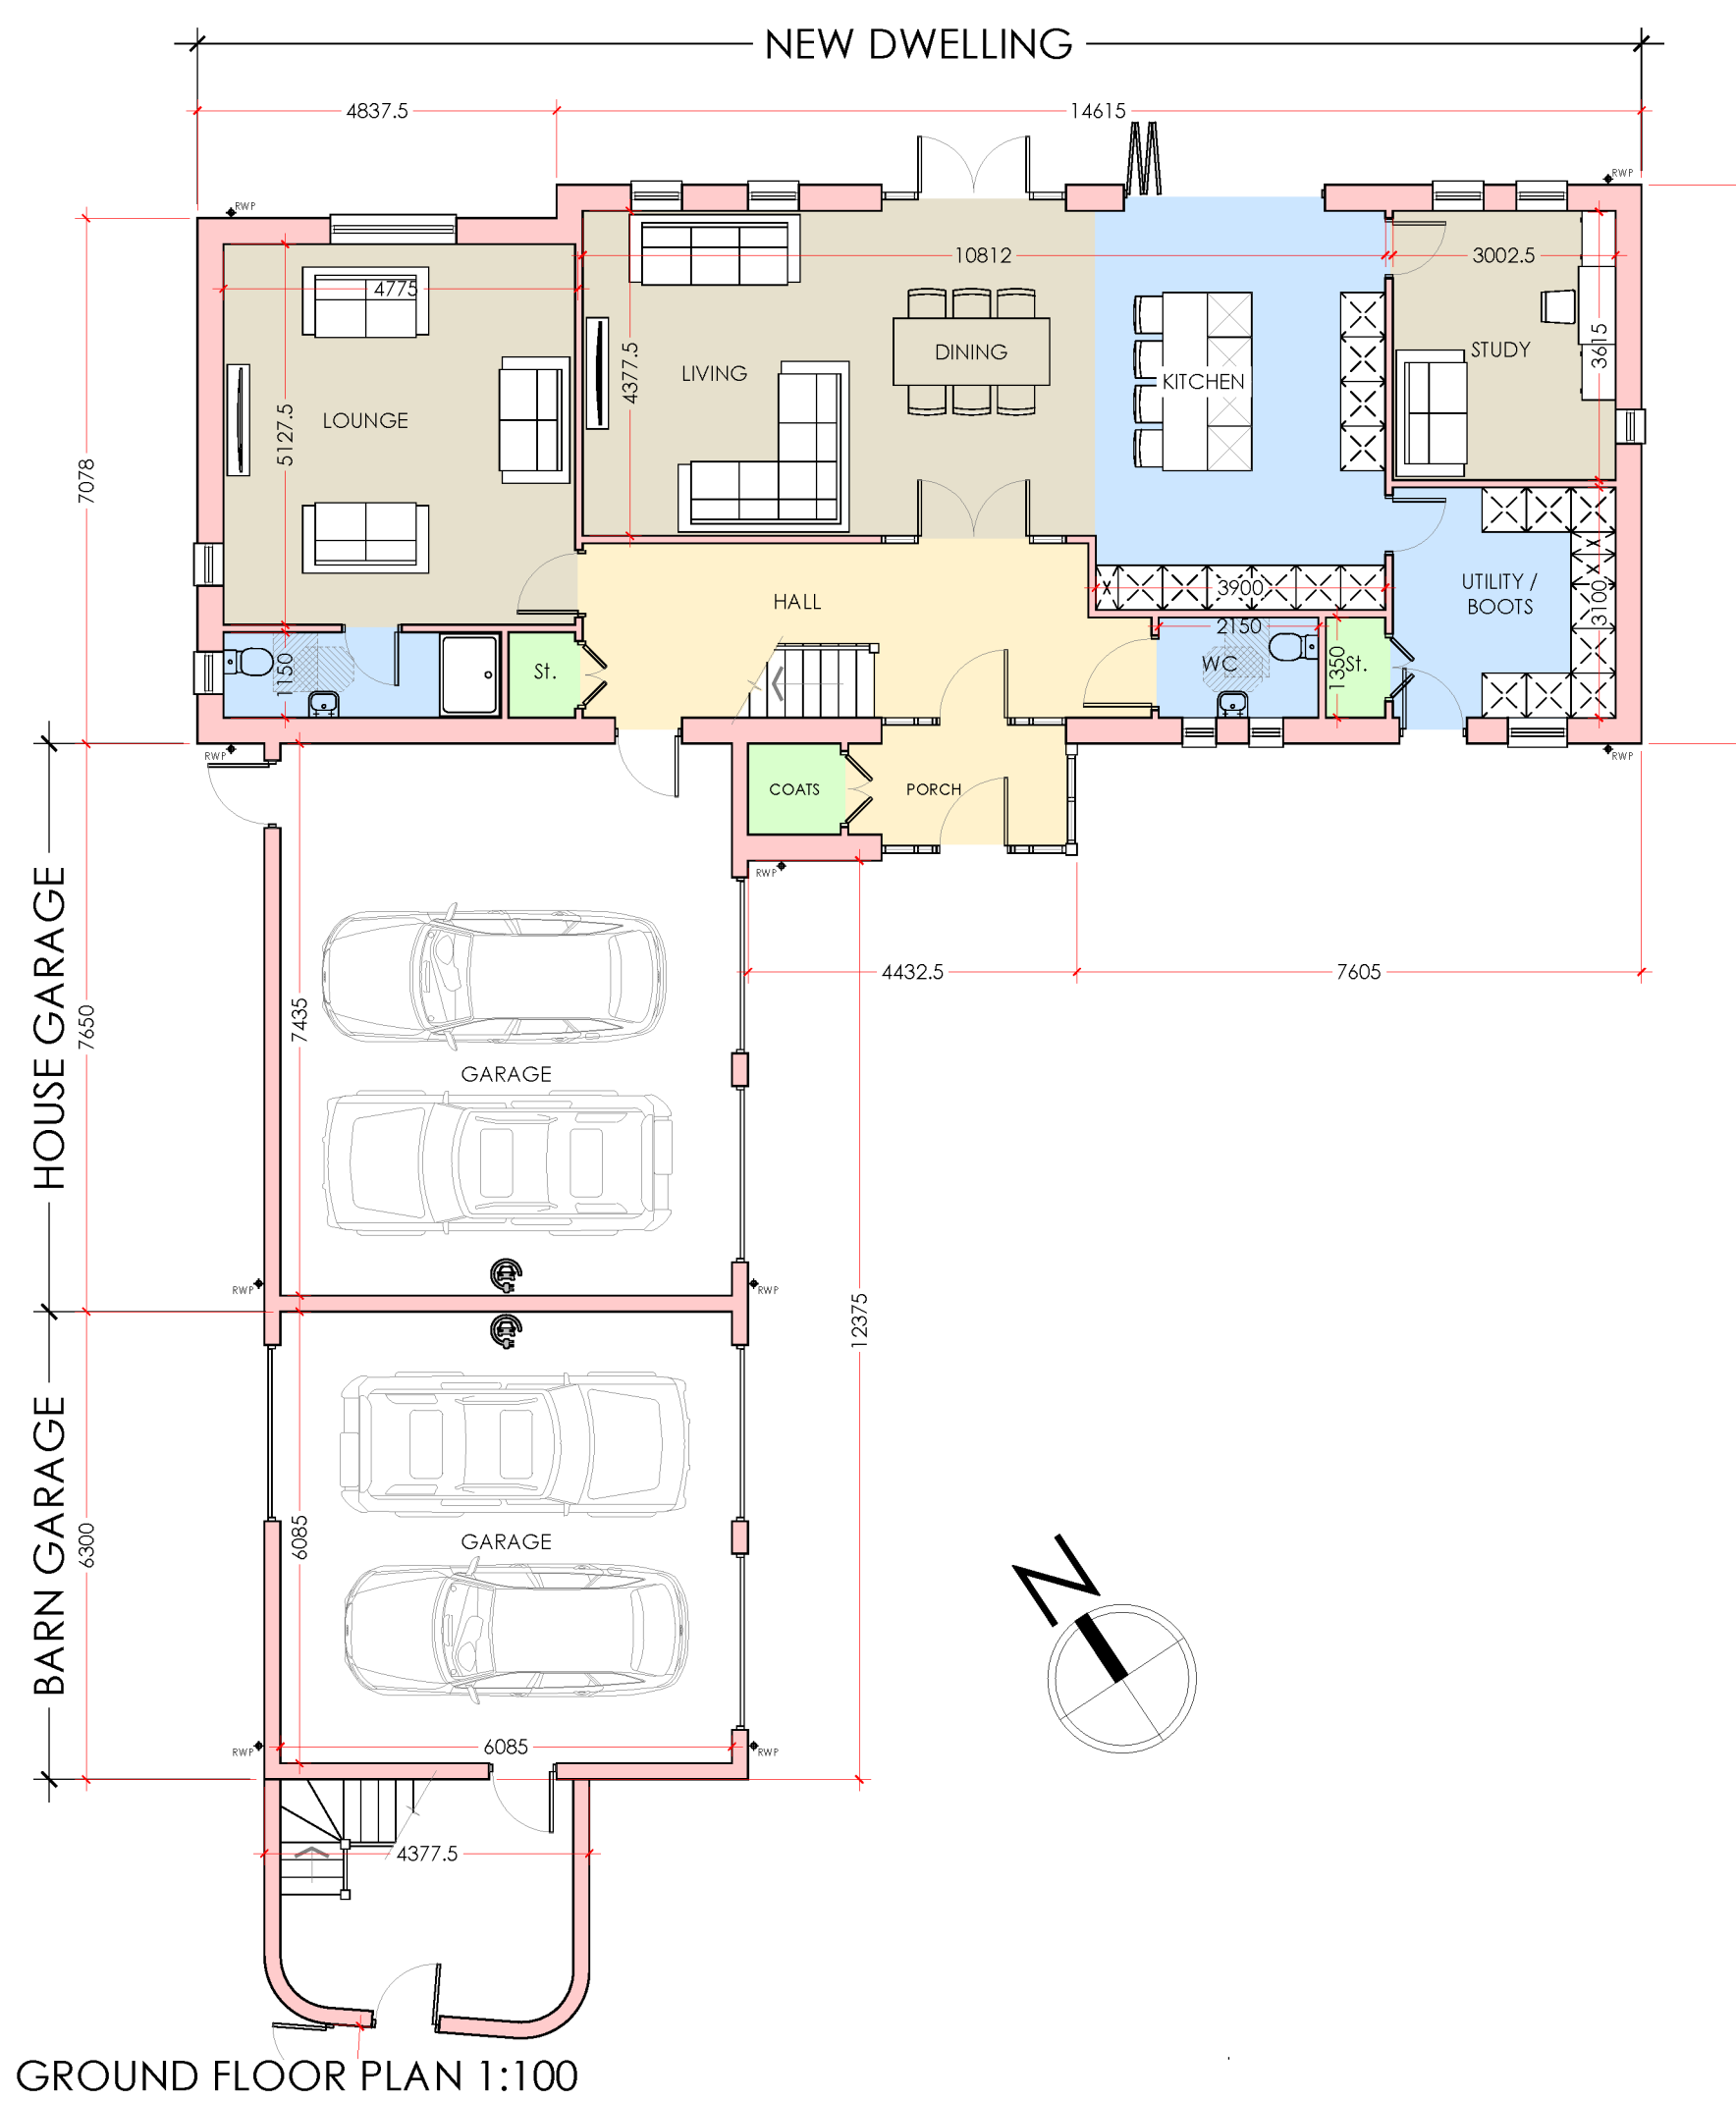
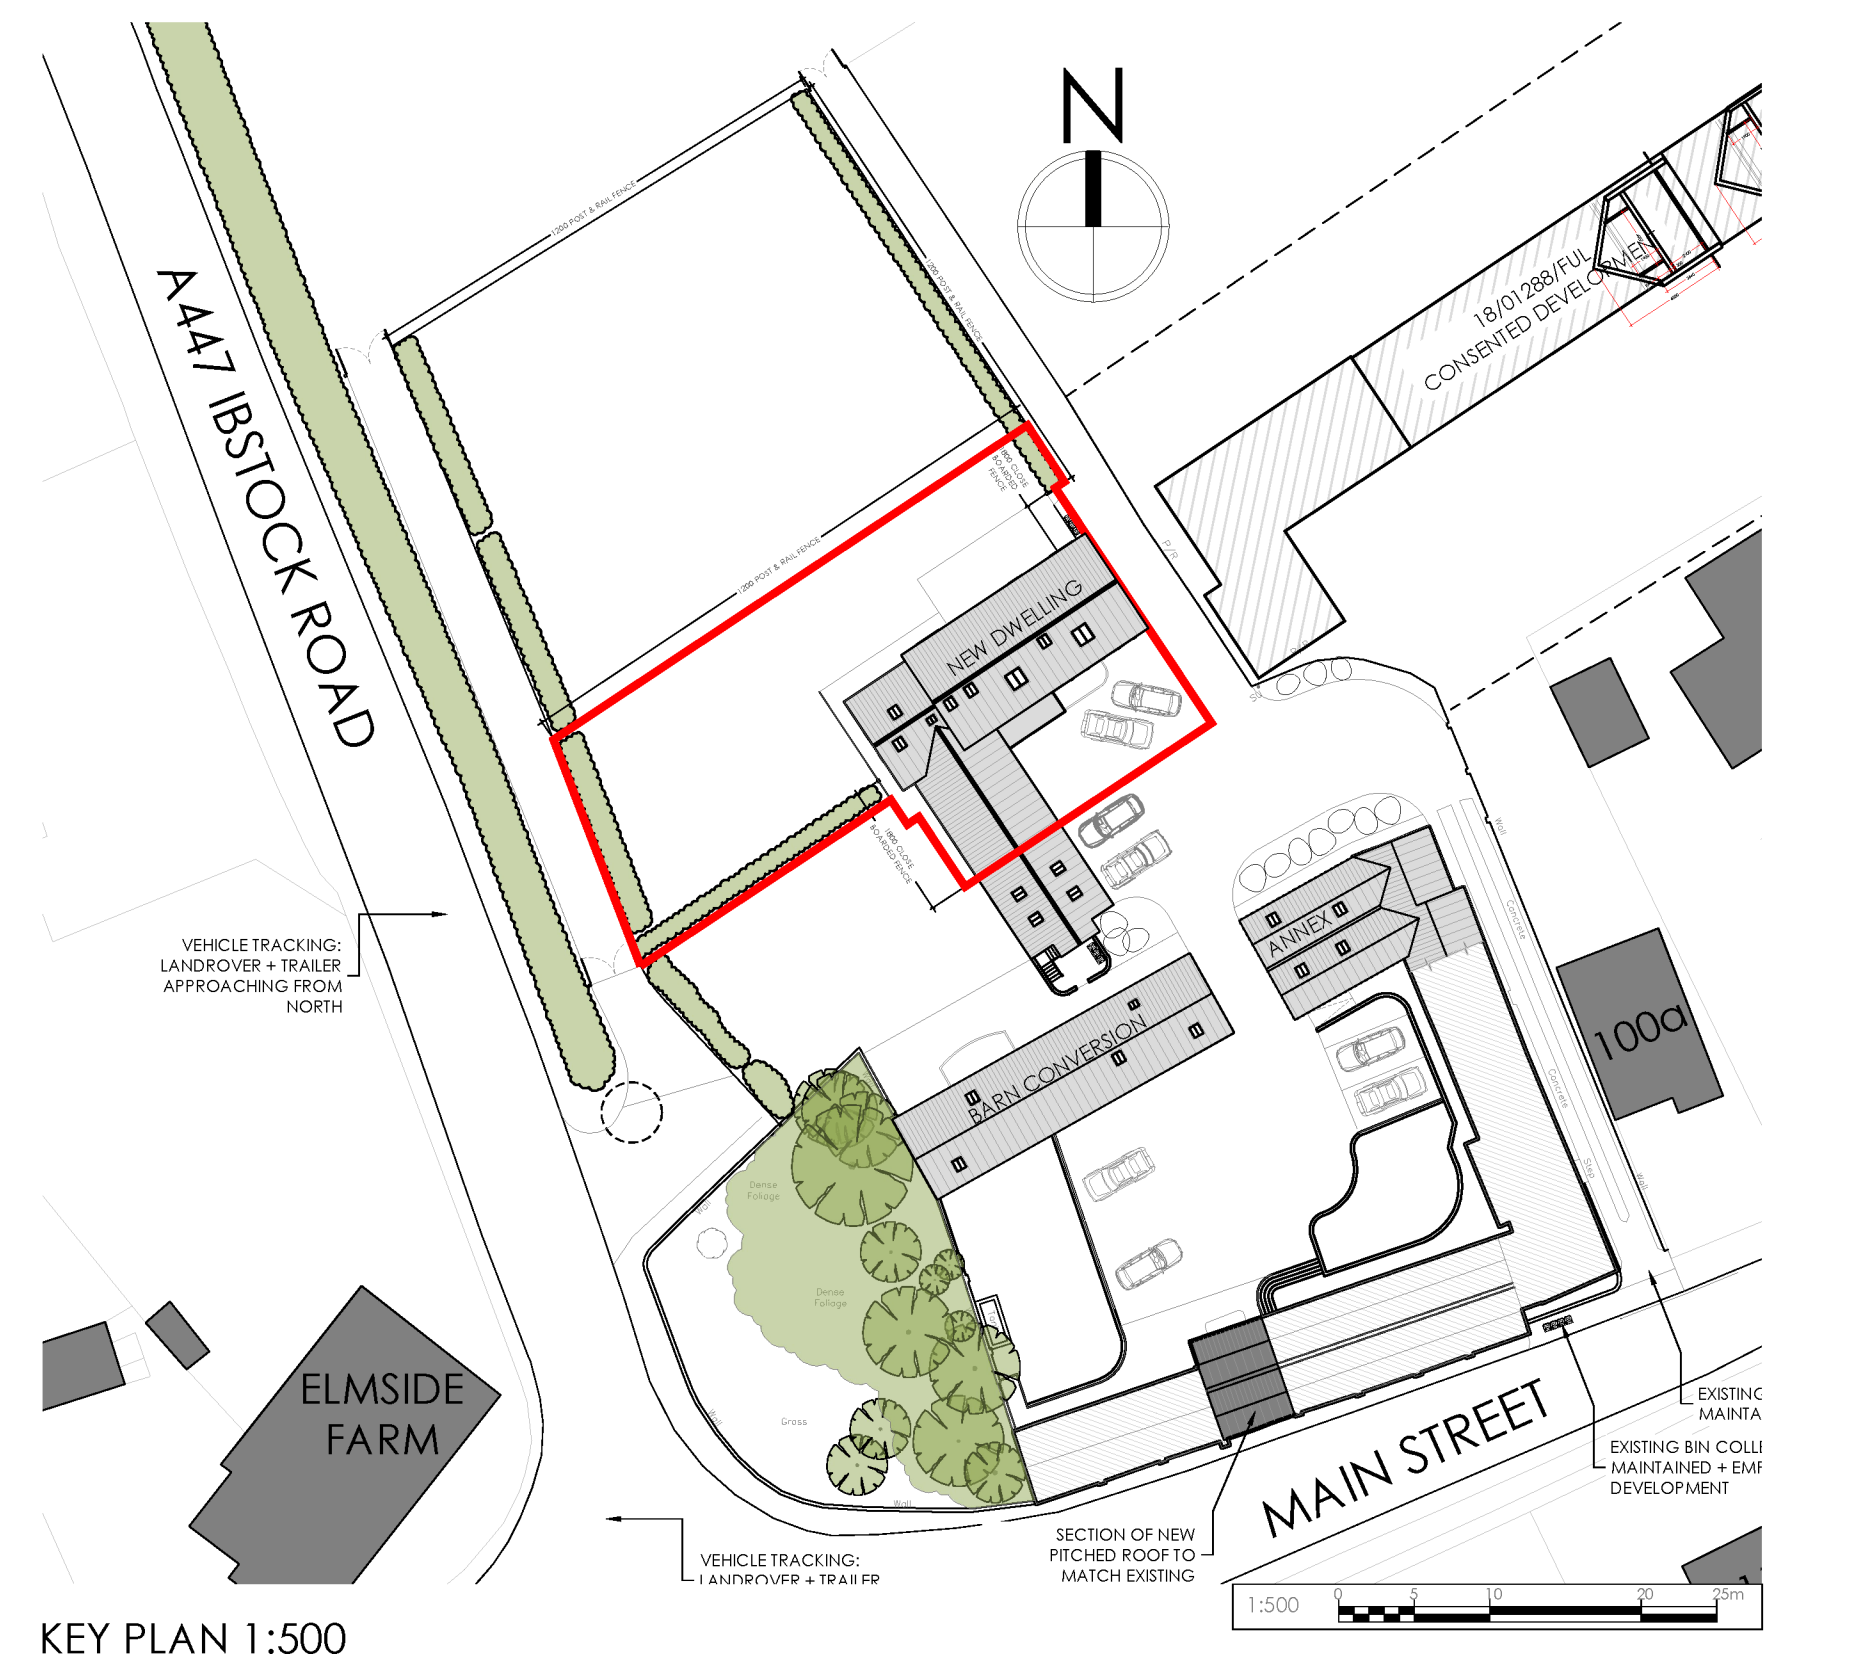


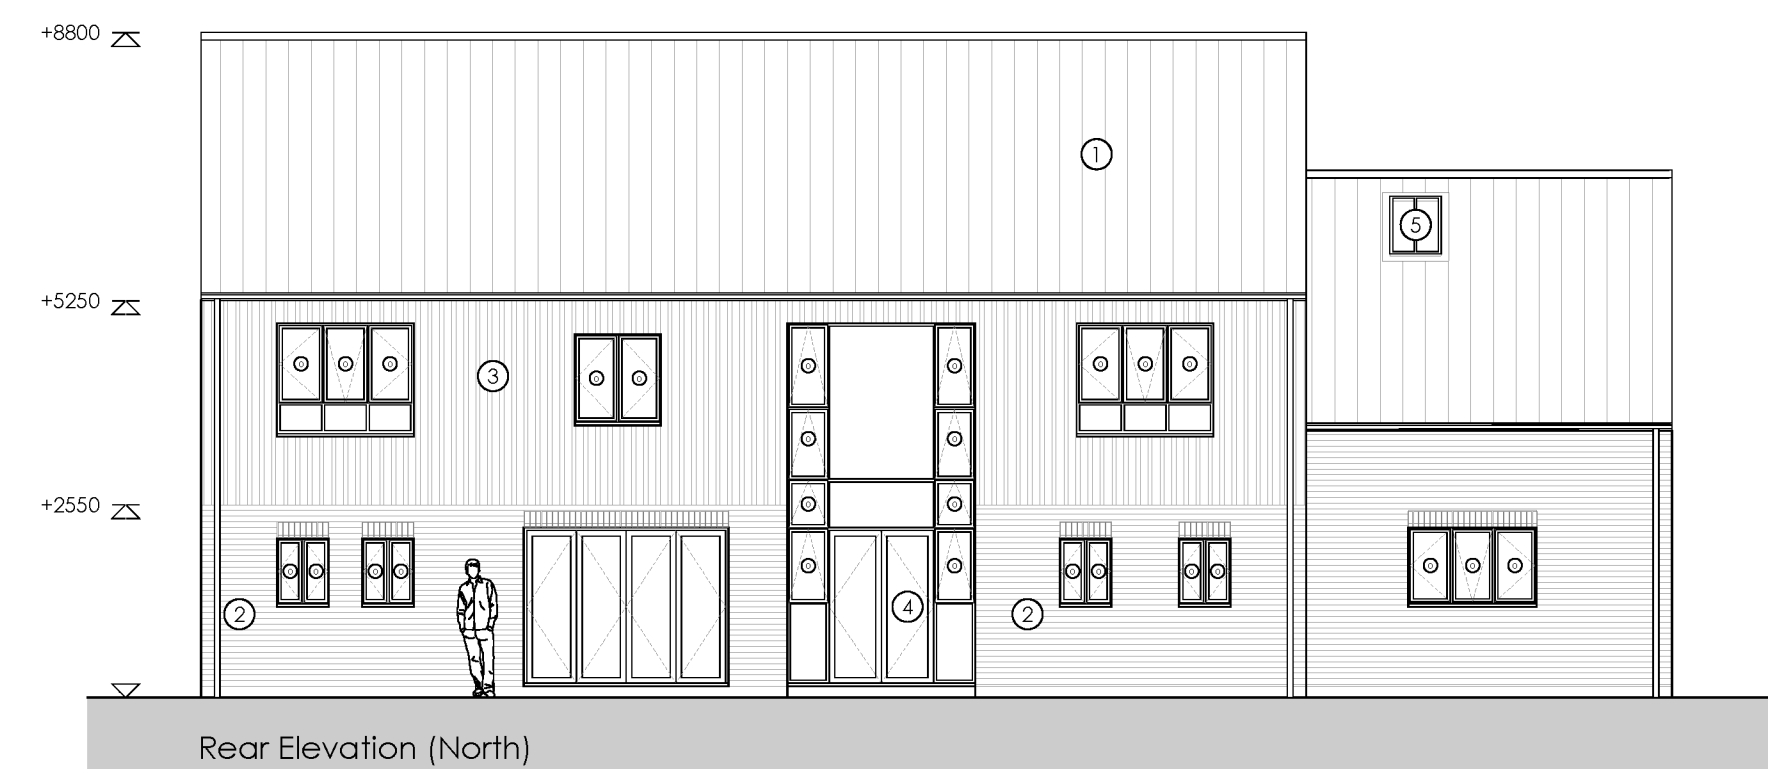

- Materials Key**
(see also dwg ref.): (#)
1. Dark grey roof slate
 2. Red facing brickwork
 3. Silvered timber cladding
 4. Grey Timber / Metal windows & doors
 5. Conservation style rooflights

COPYRIGHT NOTICE:
This drawing is the copyright of the Architects
and may not be reproduced or used except
by written permission.

Rev P1 Plans & Elevations altered in accordance with LPA /
Conservation comments 27.07.23

Revision Notes.
Drawing Status.

PLANNING

1. **Introduction**

beco

קולן

100

architects

Pera Business Park, Nottingham Road

Melton Mowbray, LE13 0PB

Telephone: 01664 563 288	Fax: 01664 563 360
E-Mail: info@hssparchitects.co.uk	Web: www.hssparchitects.co.uk
Project	

Barn Conversion, Annex Extension

& New Dwelling
The Barne, Main St

The barns, Main St.
Nailstone

Title:	Proposed Plans & Elev's - New Dwelling
--------	--

Proposed Plans & E/e's - New Dwelling			
Scale	Design	Checked	Date

Scale: 1:100 1:500	Drawn: MFB	Checked: RC	Date: 05.05.23
Drawing No.			Revision