


Proposed Front Elevation
Scale 1:50

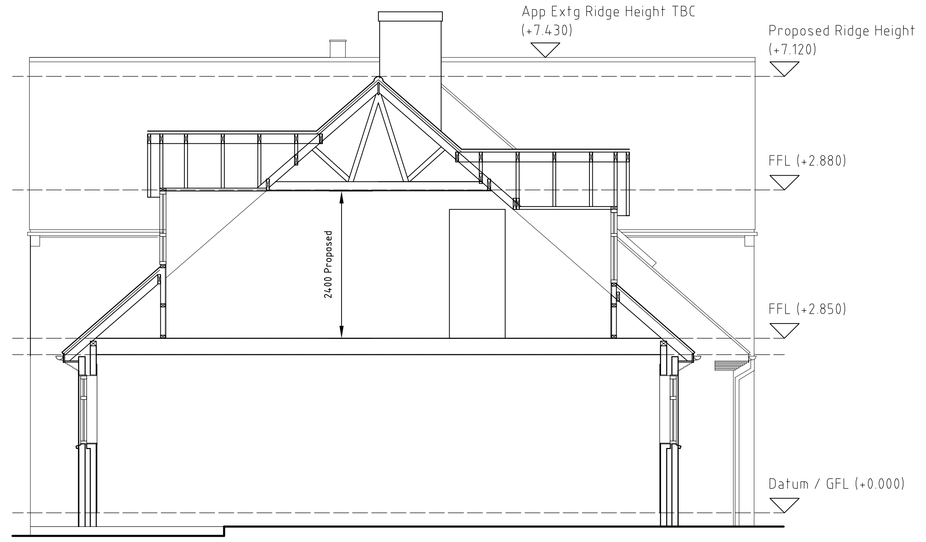

Proposed Typical Section
Scale 1:50

This drawing is issued for the sole and exclusive use of the named recipient. Distribution to any third party is on the strict understanding that no liability is accepted by Pick Everard for any discrepancies, errors or omissions that may be present, and no guarantee is offered as to the accuracy of information shown

0 1 2 3 4 5 m

PROPOSED MATERIALS


ROOF:
Plain Clay tiles, colour red / brown to match existing.

RAINWATER GOODS:
Half-round gutters and circular downpipes, black to match existing.

WALLS:
Facing brickwork, colur red / brown to match existing.

DOORS & WINDOWS:
Timber frames with coloured stain, colour tbc.

NOTE:
All materials to be agreed with the Planning Officer.

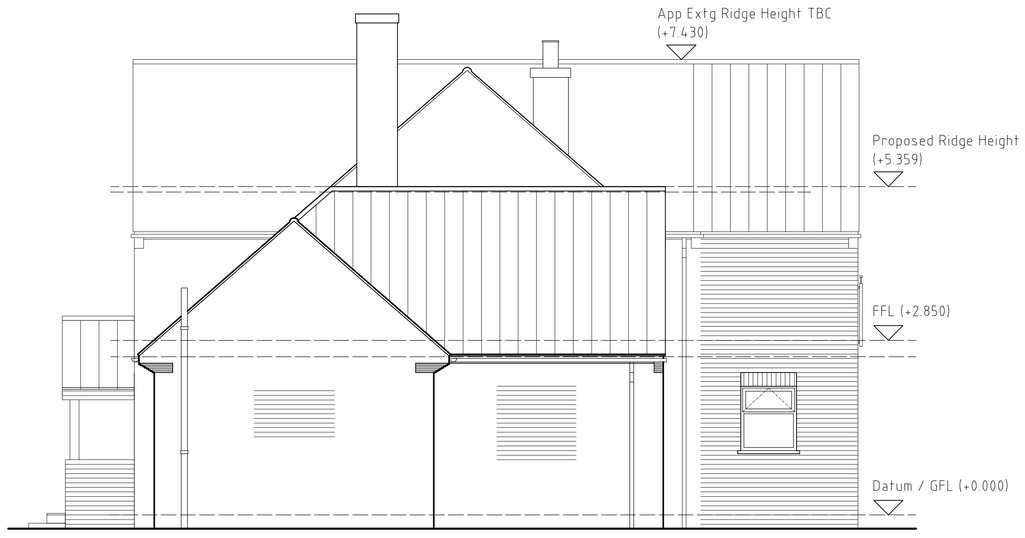

Proposed South West Elevation
Scale 1:50



Proposed North East Elevation
Scale 1:50



Proposed Rear Elevation
Scale 1:50

PLANNING APPLICATION DRAWING

C	Juliet Balconies added to side elevations.	14.07.11	STW	BPF
B	PLANNING APPLICATION ISSUE	13.05.11	SM	BPF
A	First Issue	14.04.11	KeS	BPF
Revisions		Date	Drawn	Chk'd

Client
Mr & Mrs Richardson
Orton On The Hill

Architects
Consulting Engineers
Project Managers
Surveyors
PICK EVERARD
Halford House
Charles Street
Leicester
LE1 1HA
Phone 0116 223 4400
Fax 0116 223 4411/22/33
consultants@pickeverard.co.uk
www.pickeverard.co.uk

Project
Proposed Extension &
Internal Alterations

Drawing Title: Proposed Elevations & Typical Section OP2	Status: PLANNING
	Scale - unless otherwise stated: 1:50 at A0
	Drawing Number: **110246/203**
	Rev: **C**