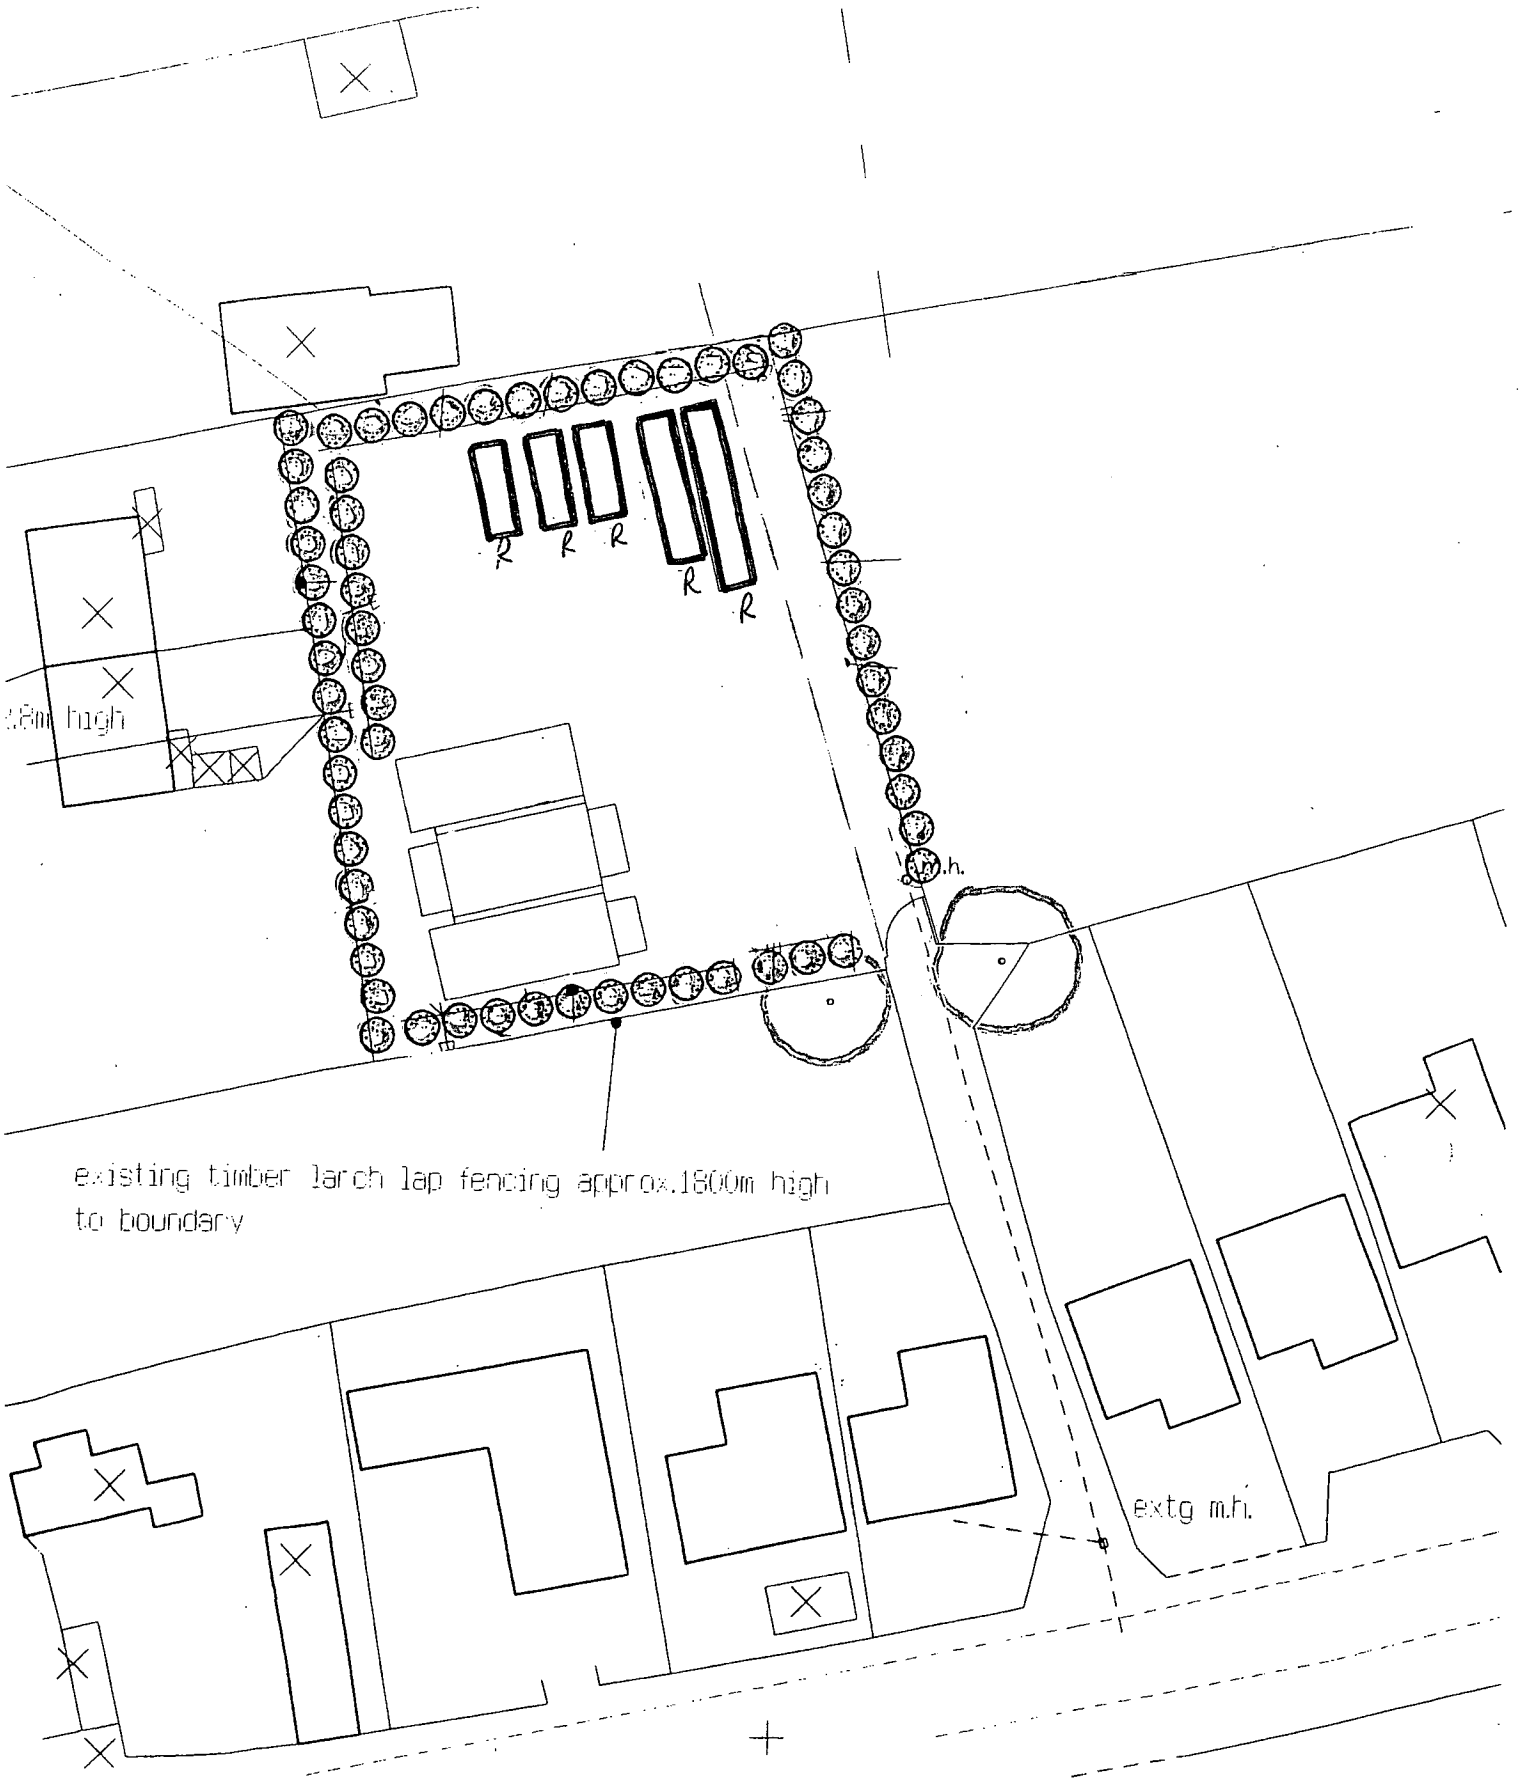

LPA-3

AN 1:500

client

MR W. H. DAWSON

project

BUILDER'S YARD R/O 7 NAILSTONE ROAD
BARTON-IN-THE-BEANS

title

PROPOSED RETENTION AND RELOCATION OF STORAGE CONTAINERS