




Front Elevation.

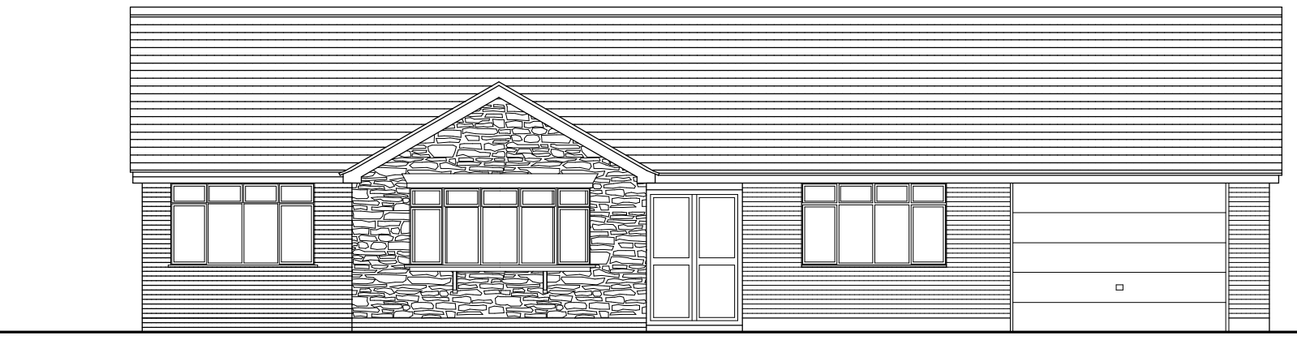


Side Elevation.

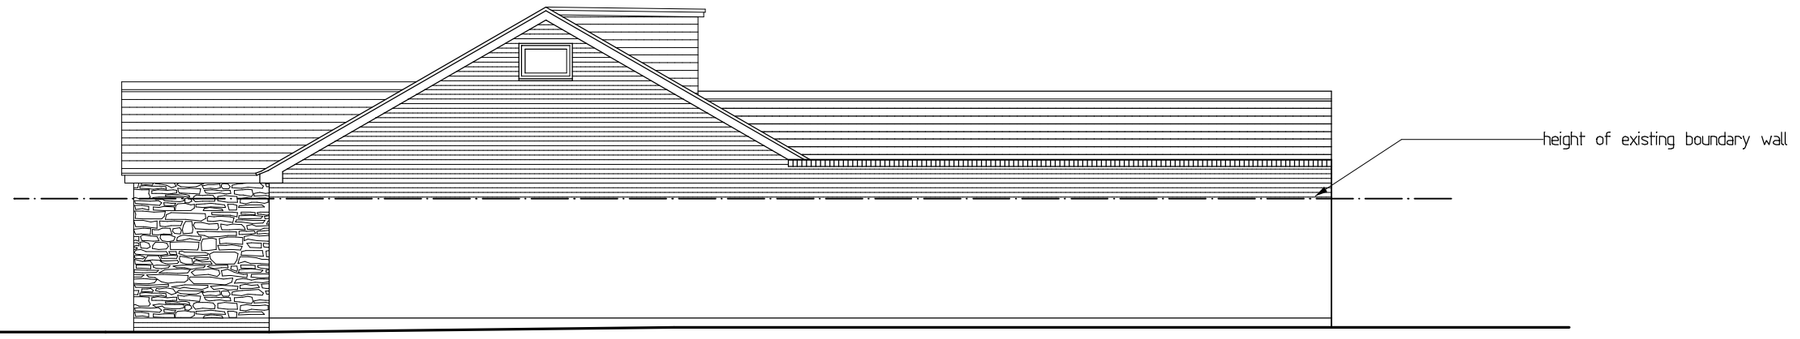


Rear Elevation.

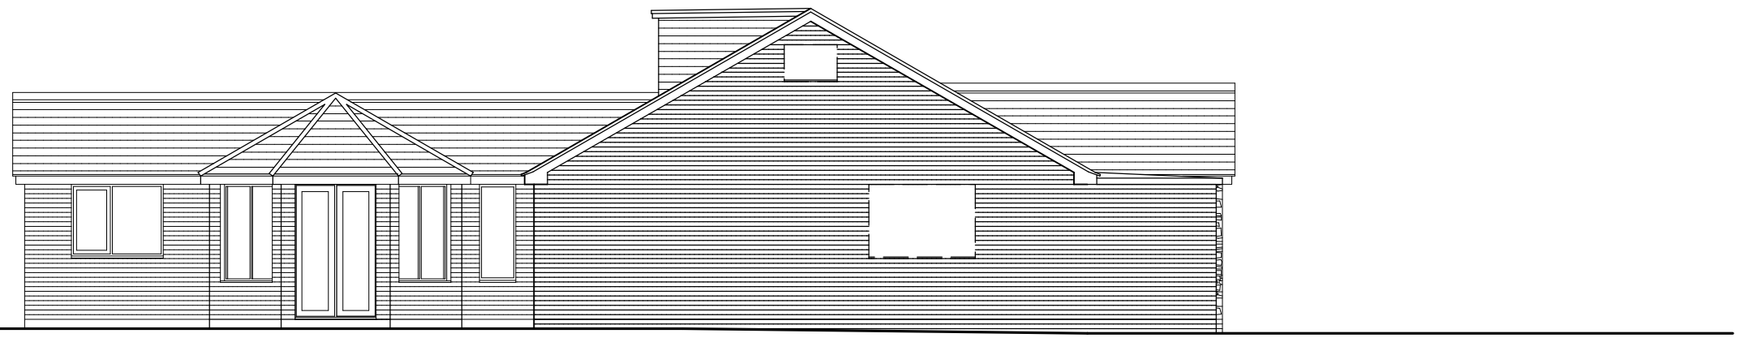

Side Elevation.
not fully surveyed

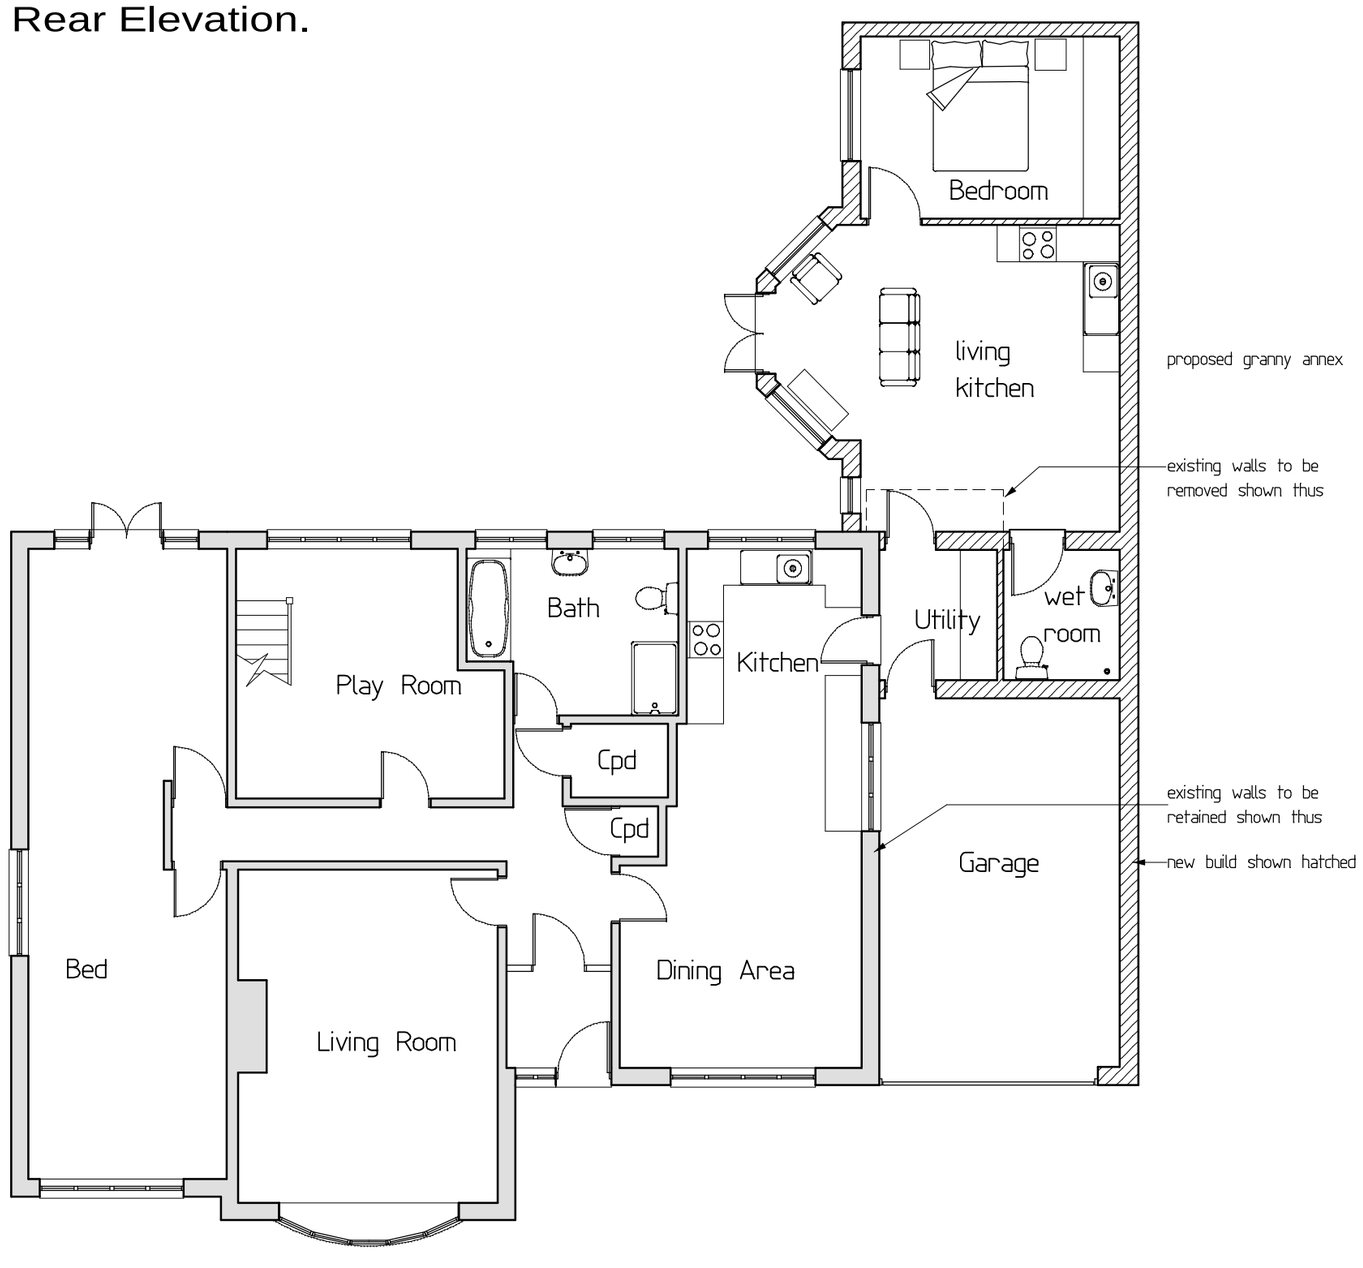

Ground Floor Plan

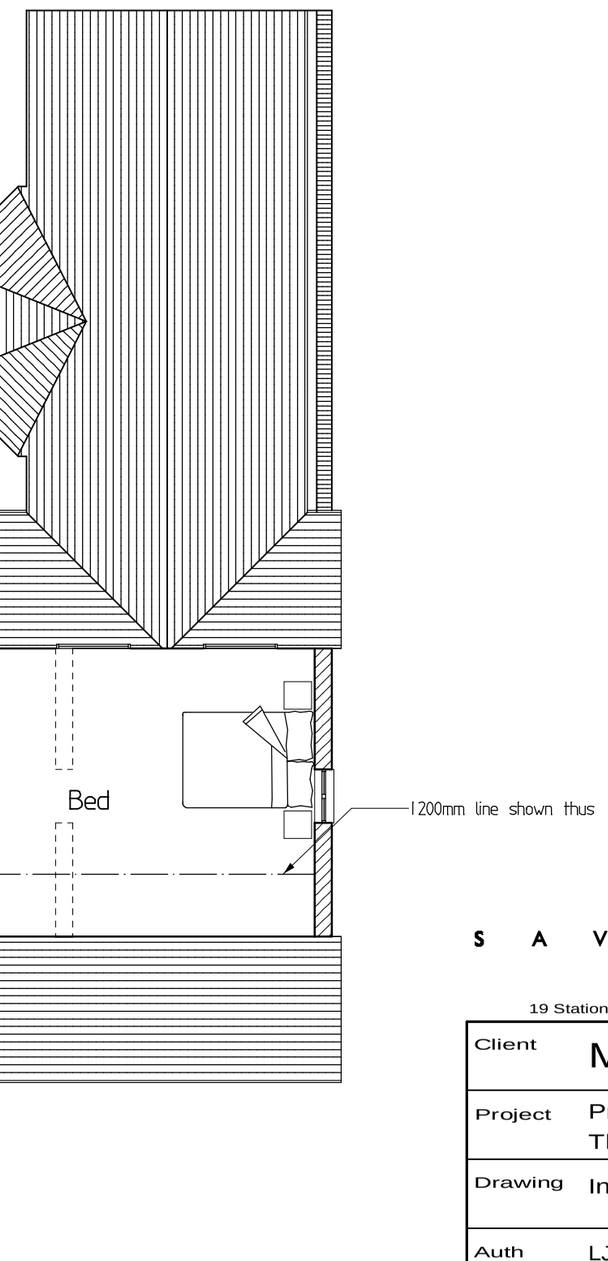

First Floor Plan.

S A V A G E H A Y W A R D
A R C H I T E C T S
19 Station Rd Hinckley, Leicstershire, LE10 1AW, 01455 635665, FAX- 01455 618971

Client	Mr & Mrs Testar		
Project	Proposed Extensions and Alterations, Threeways, Grove Road, Burbage		
Drawing	Initial Sketch Scheme		Drawing No 02 B
Auth	LJW	Date July 2008	
Scale	1 : 100	Job No 07/157	

THIS DRAWING IS THE COPYRIGHT OF SAVAGE HAYWARD REPRODUCTION IN ANY FORM OF WHOLE OR PART IS FORBIDDEN WITHOUT PRIOR WRITTEN PERMISSION OF THE COPYRIGHT HOLDER
DO NOT SCALE FROM DRAWING AND ONLY FIGURE DIMENSIONS ARE TO BE USED