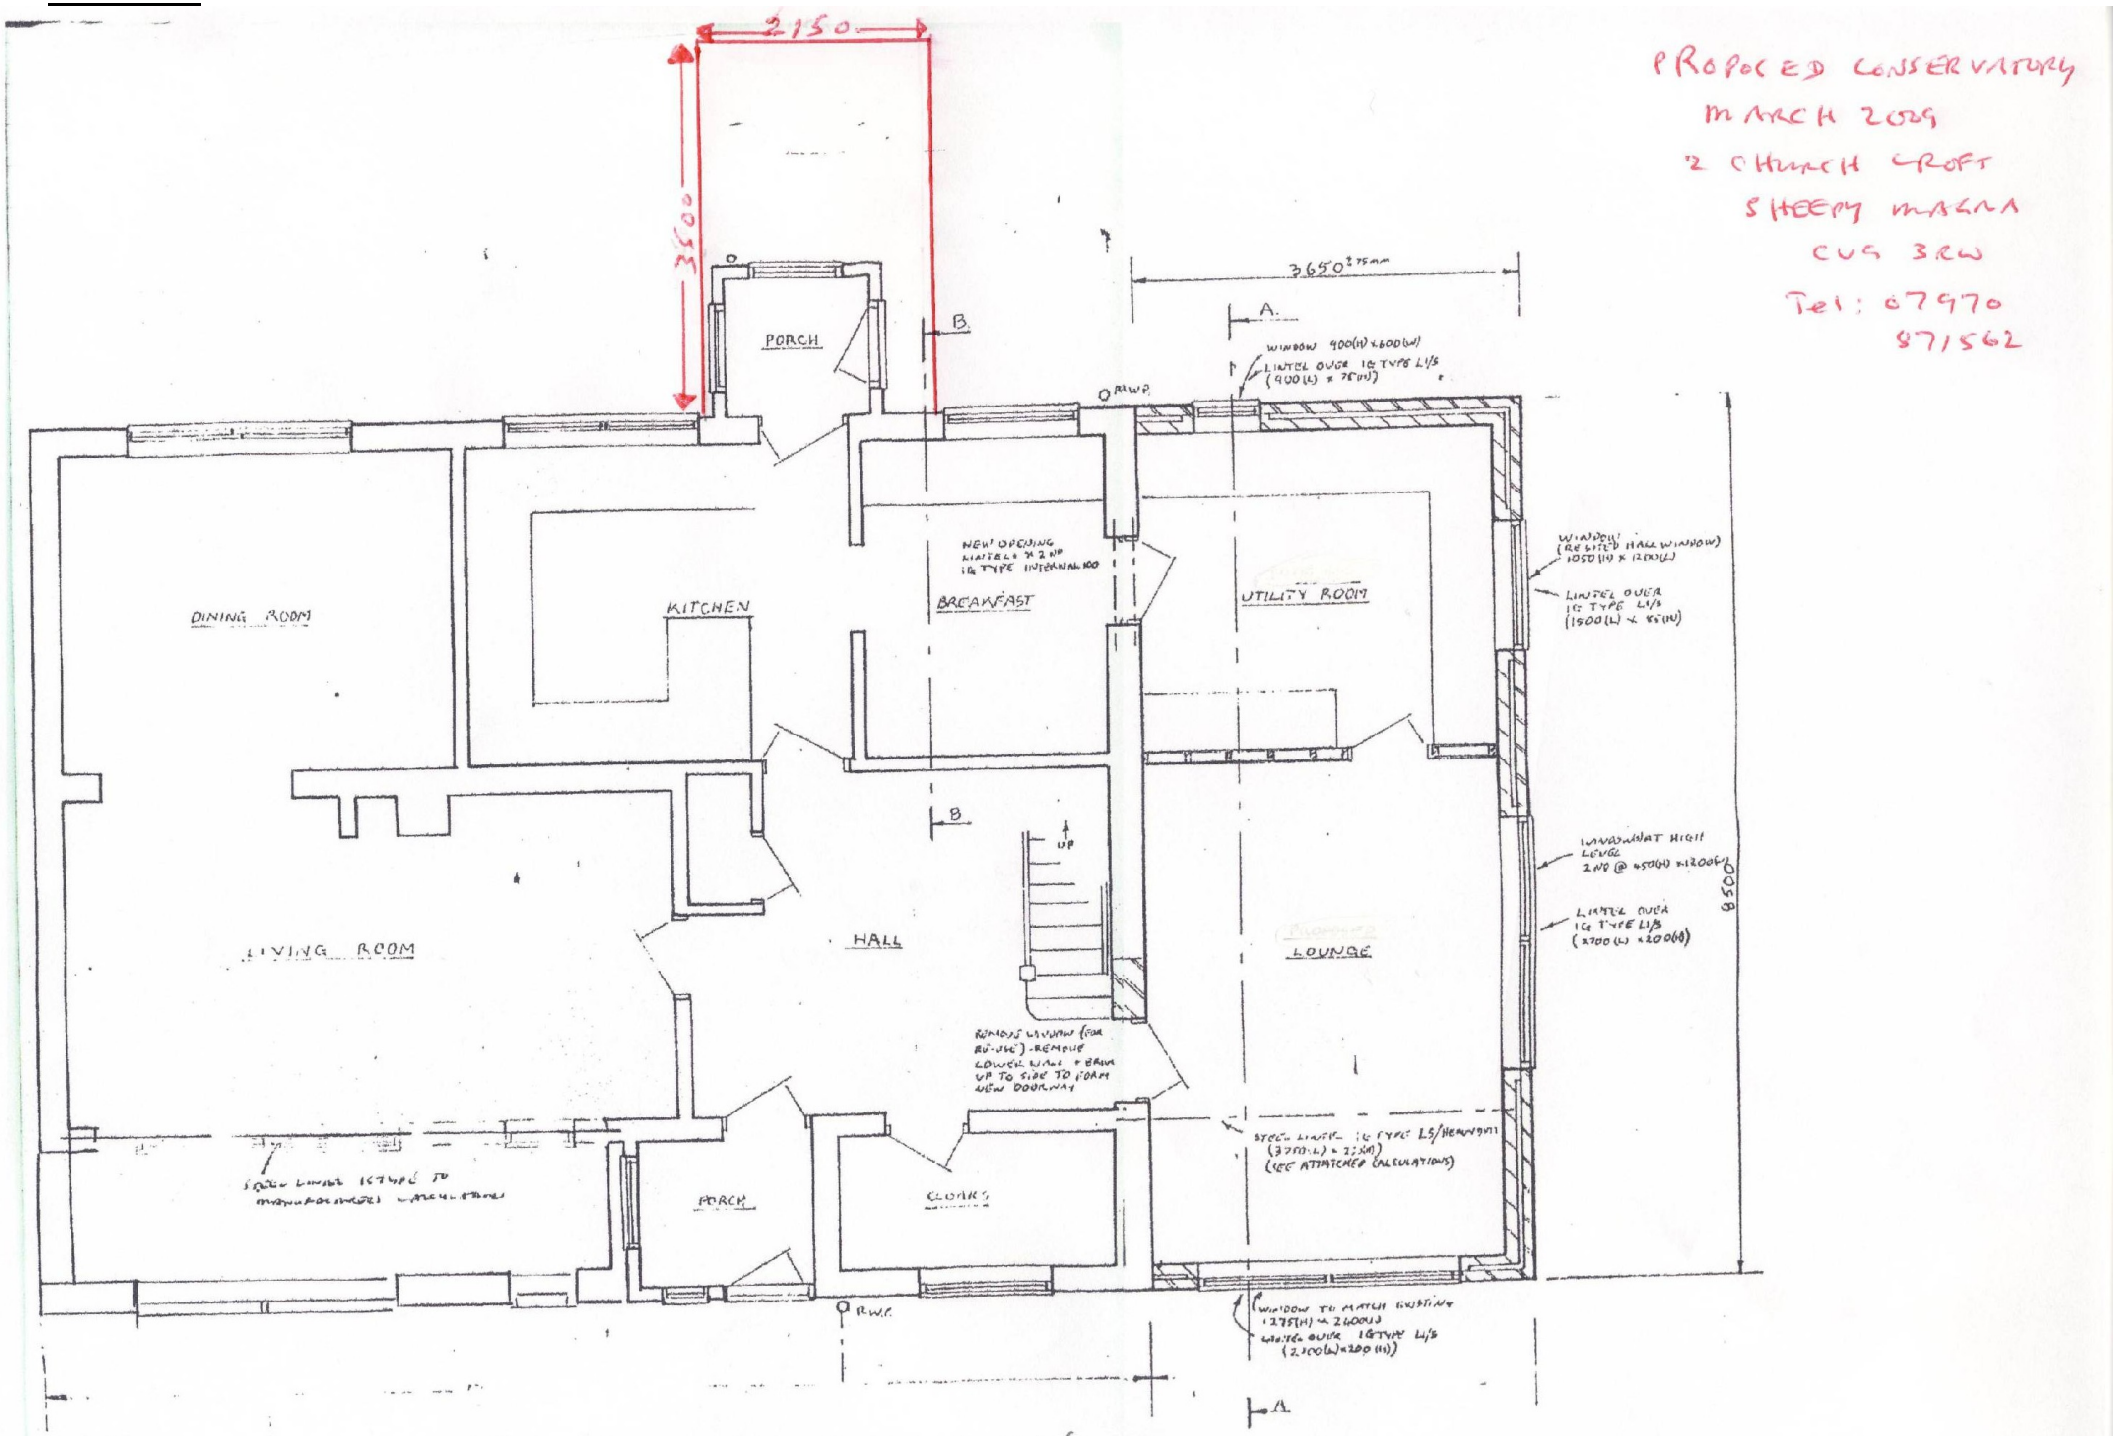
Ref: Plan 5


PROPOSED CONSERVATORY
MARCH 2009
2 CHURCH CROFT
SHEEPY MAGNA
CV9 3RW
Tel: 07970
871562
2150
3500
3650±75mm
A.
B.
PORCH
WINDOW 900(H) x 600(W)
LINTEL OVER IG TYPE L1/5
(900(L) x 75(H))
RWP
NEW OPENING
LINTEL to 2 NO
IG TYPE INTERNAL 100
DINING ROOM
KITCHEN
BREAKFAST
UTILITY ROOM
WINDOW
(RESITED HALL WINDOW)
1050(H) x 1200(L)
LINTEL OVER
IG TYPE L1/5
(1500(L) x 85(H))
UP
WINDOW AT HIGH
LEVEL
2 NO @ 450(H) x 1200(L)
LINTEL OVER
IG TYPE L1/5
(2700(L) x 200(H))
LIVING ROOM
HALL
LOUNGE
REMOVE WINDOW (FOR
RE-USE) - REMOVE
LOWER WALL + BEAM
UP TO SIZE TO FORM
NEW DOORWAY
STEEL LINTEL IG TYPE LS/HEAVY/1
(3750(L) x 225(H))
(SEE ATTATCHED CALCULATIONS)
STEEL LINTEL IG TYPE L1/5
PORCH
CLOAKS
RWP
WINDOW TO MATCH EXISTING
1275(H) x 2400(L)
LINTEL OVER IG TYPE L1/5
(2700(L) x 200(H))
A.
GROUND FLOOR PLAN (1/67)

This document was created with Win2PDF available at http://www.win2pdf.com.
The unregistered version of Win2PDF is for evaluation or non-commercial use only.
This page will not be added after purchasing Win2PDF.