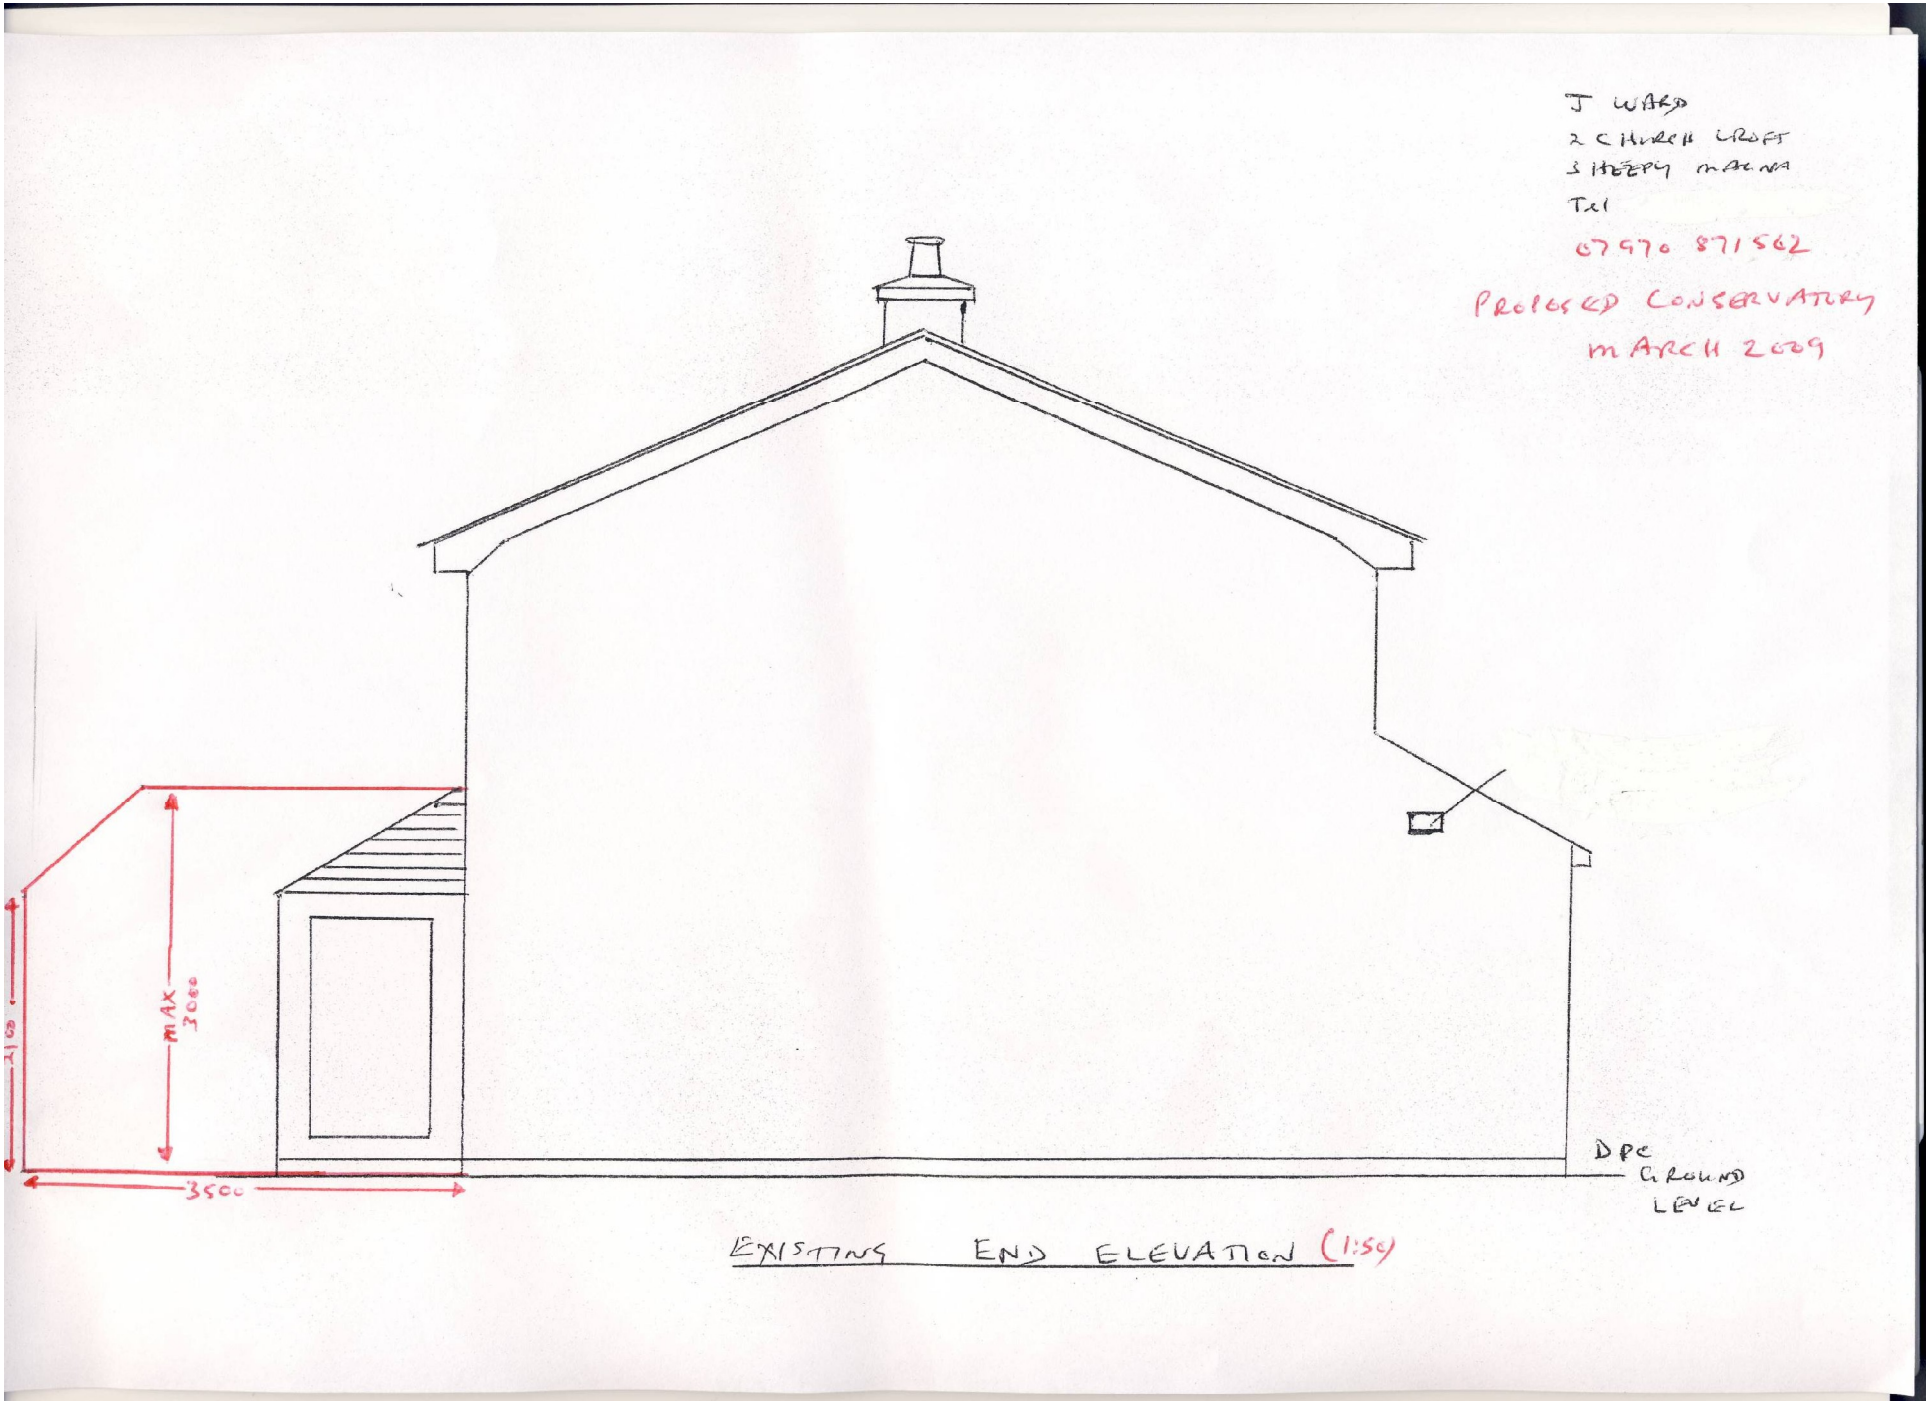
Ref: Plan 6


J WARD
2 CHURCH CROFT
SLEEPY MARINA
Tel
07970 871562
PROPOSED CONSERVATORY
MARCH 2009
MAX 3000
2100
3500
DPC
GROUND LEVEL
EXISTING END ELEVATION (1:50)

This document was created with Win2PDF available at http://www.win2pdf.com.
The unregistered version of Win2PDF is for evaluation or non-commercial use only.
This page will not be added after purchasing Win2PDF.