



LEGEND

Boundary

Existing trees retained

Existing trees removed

Existing hedgerows to be removed

Existing species-rich native hedgerow to be retained (+ enhanced)

Existing groundcover to be retained

Existing translocated grassland

Proposed species-rich native hedgerow undersown with Emorsgate EH1

Proposed native trees

Proposed introduced shrub

Proposed vegetated garden (front)

Proposed vegetated garden (rear)

Proposed modified grassland

Proposed other neutral grassland (Emorsgate EM3)

Proposed other neutral grassland (EL1)

Proposed other neutral grassland (Emorsgate EM8)

Proposed young peoples equipment/ trim trail

Proposed LEAP play area

30 St Georges Square, Worcester, WR1 1HX
01905 947558
www.weareblade.co.uk


CLIENT
Allison Homes

PROJECT
Land off Ashby Road, Markfield

DRAWING TITLE
Illustrative Landscape Masterplan

DRAWING STATUS
Planning

DRAWING NO. 1880-L-D-PL-202		REVISION V1	
DRAWN AB	CHECKED ST	SCALE 1:500	PAPER SIZE A1
DATE JUNE-2026			

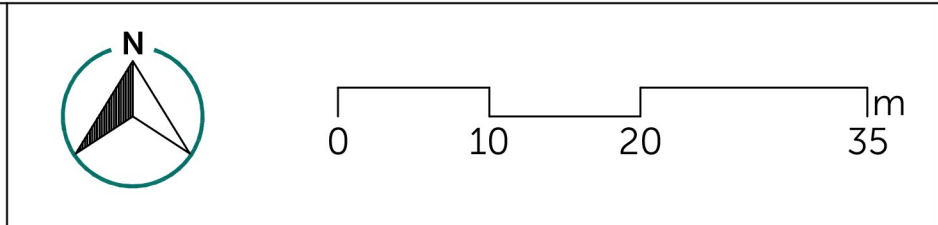

V1	First Issue	11/06/26
REV	Description	Date