PROPOSED


Single Storey Rear Extension & Conservatory

195 Markfield Road Groby LE6 0FT


CLIENT, Mr & Mrs Tory			SIZE A2
S.A.SAUNDERS PLANS. 01509 812826 / 07941 245183			PN 595
18-05-11	SCALE 1:100	SHEET NO 1	ISSUE NO 1
08-08-11	Conservatory Moved		ISSUE NO 2

Planning Issue

This drawing and its contents are copyright and must not be copied or used in part or whole without the written consent of S A Saunders Plans

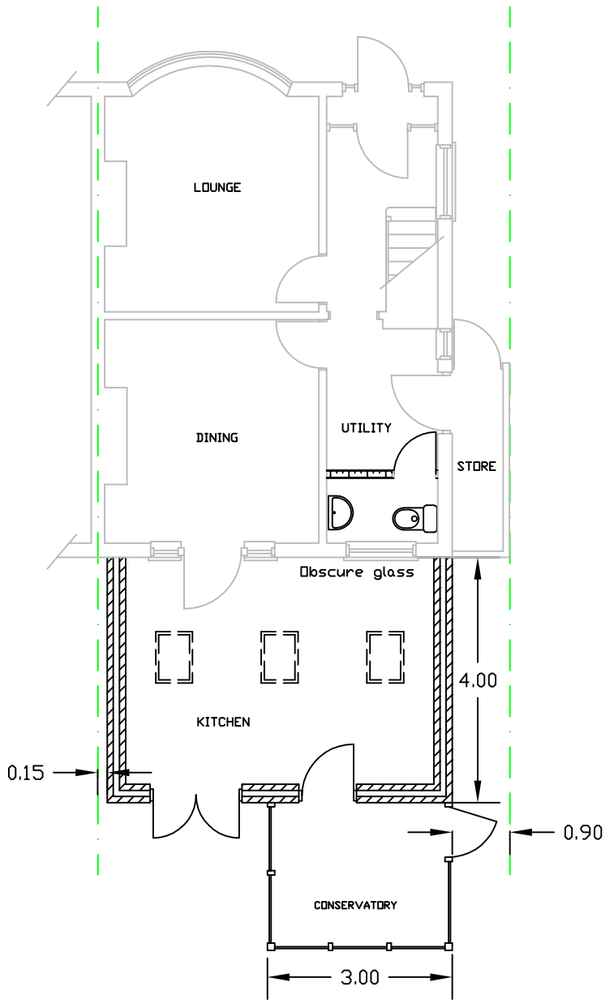


PROPOSED
GROUND FLOOR PLAN

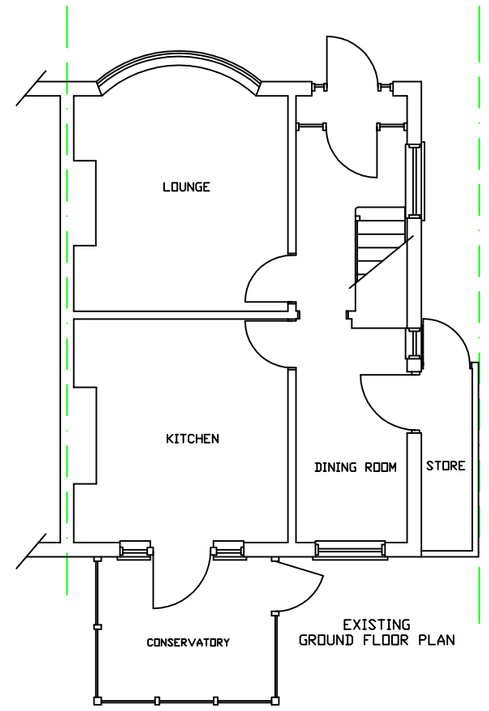


EXISTING
GROUND FLOOR PLAN



EXISTING
REAR ELEVATION

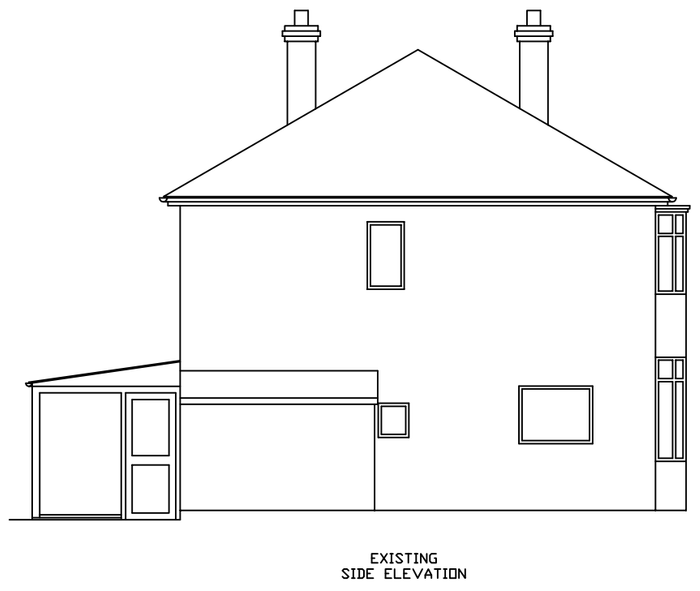


EXISTING
SIDE ELEVATION

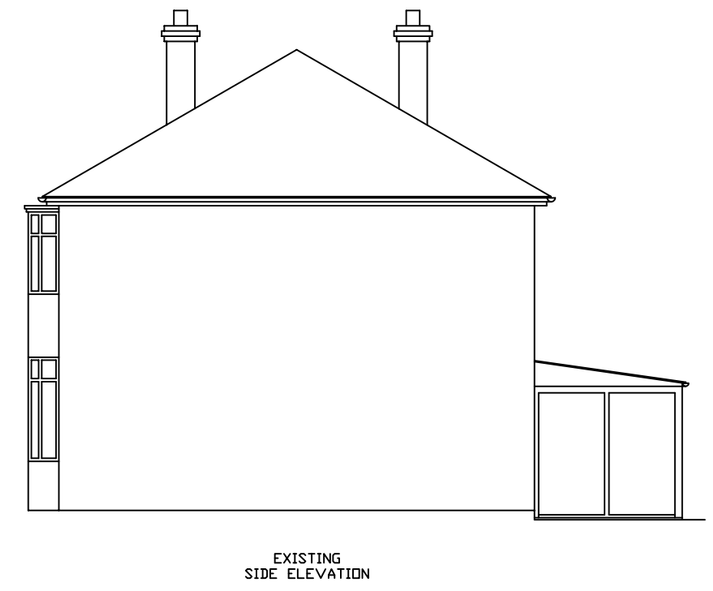


EXISTING
SIDE ELEVATION


FRONT ELEVATION NOT SHOWN & REMAINS UNCHANGED

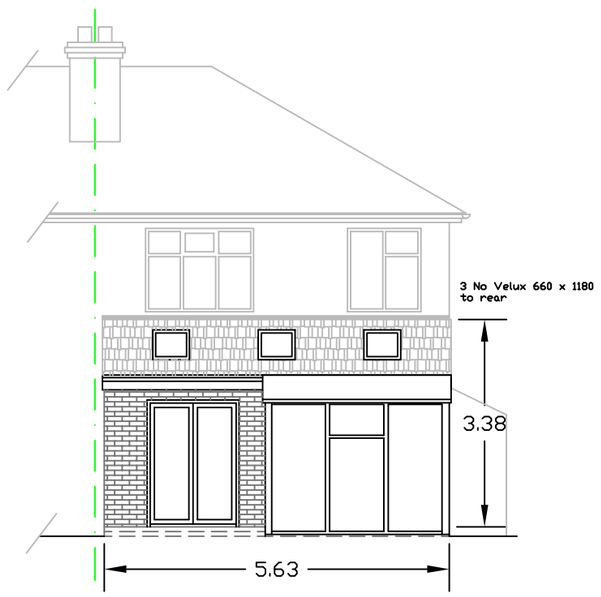


PROPOSED
REAR ELEVATION
WITH CONSERVATORY

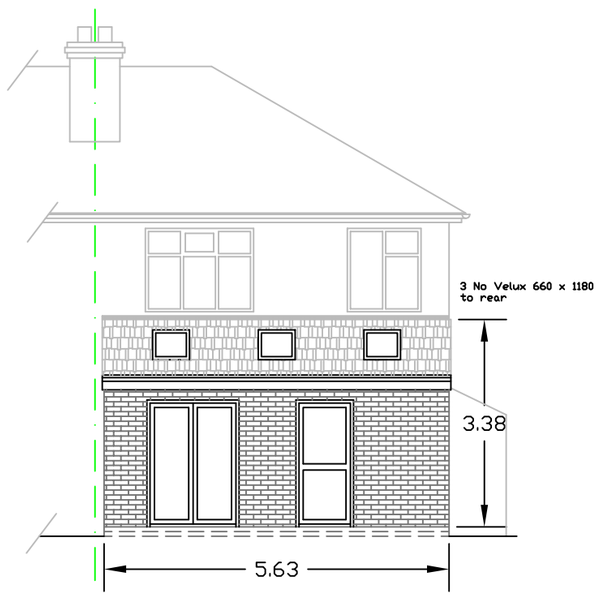

PROPOSED
REAR ELEVATION
WITHOUT CONSERVATORY

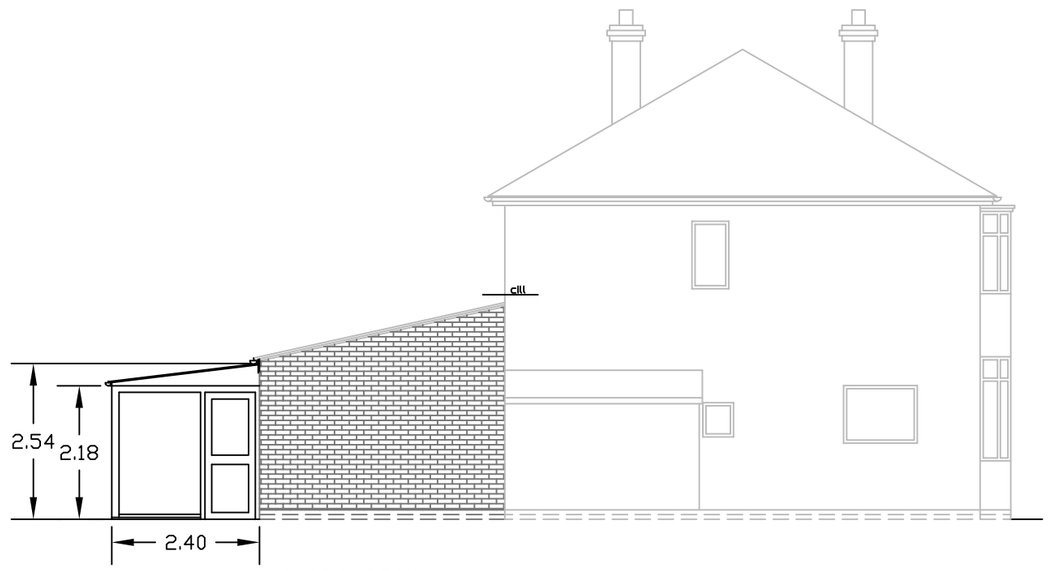

PROPOSED
SIDE ELEVATION

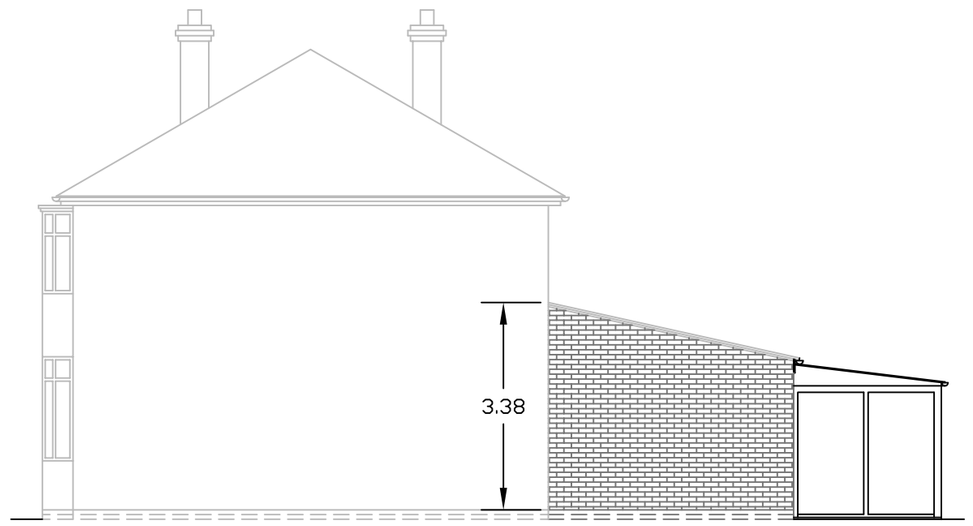

PROPOSED
SIDE ELEVATION