


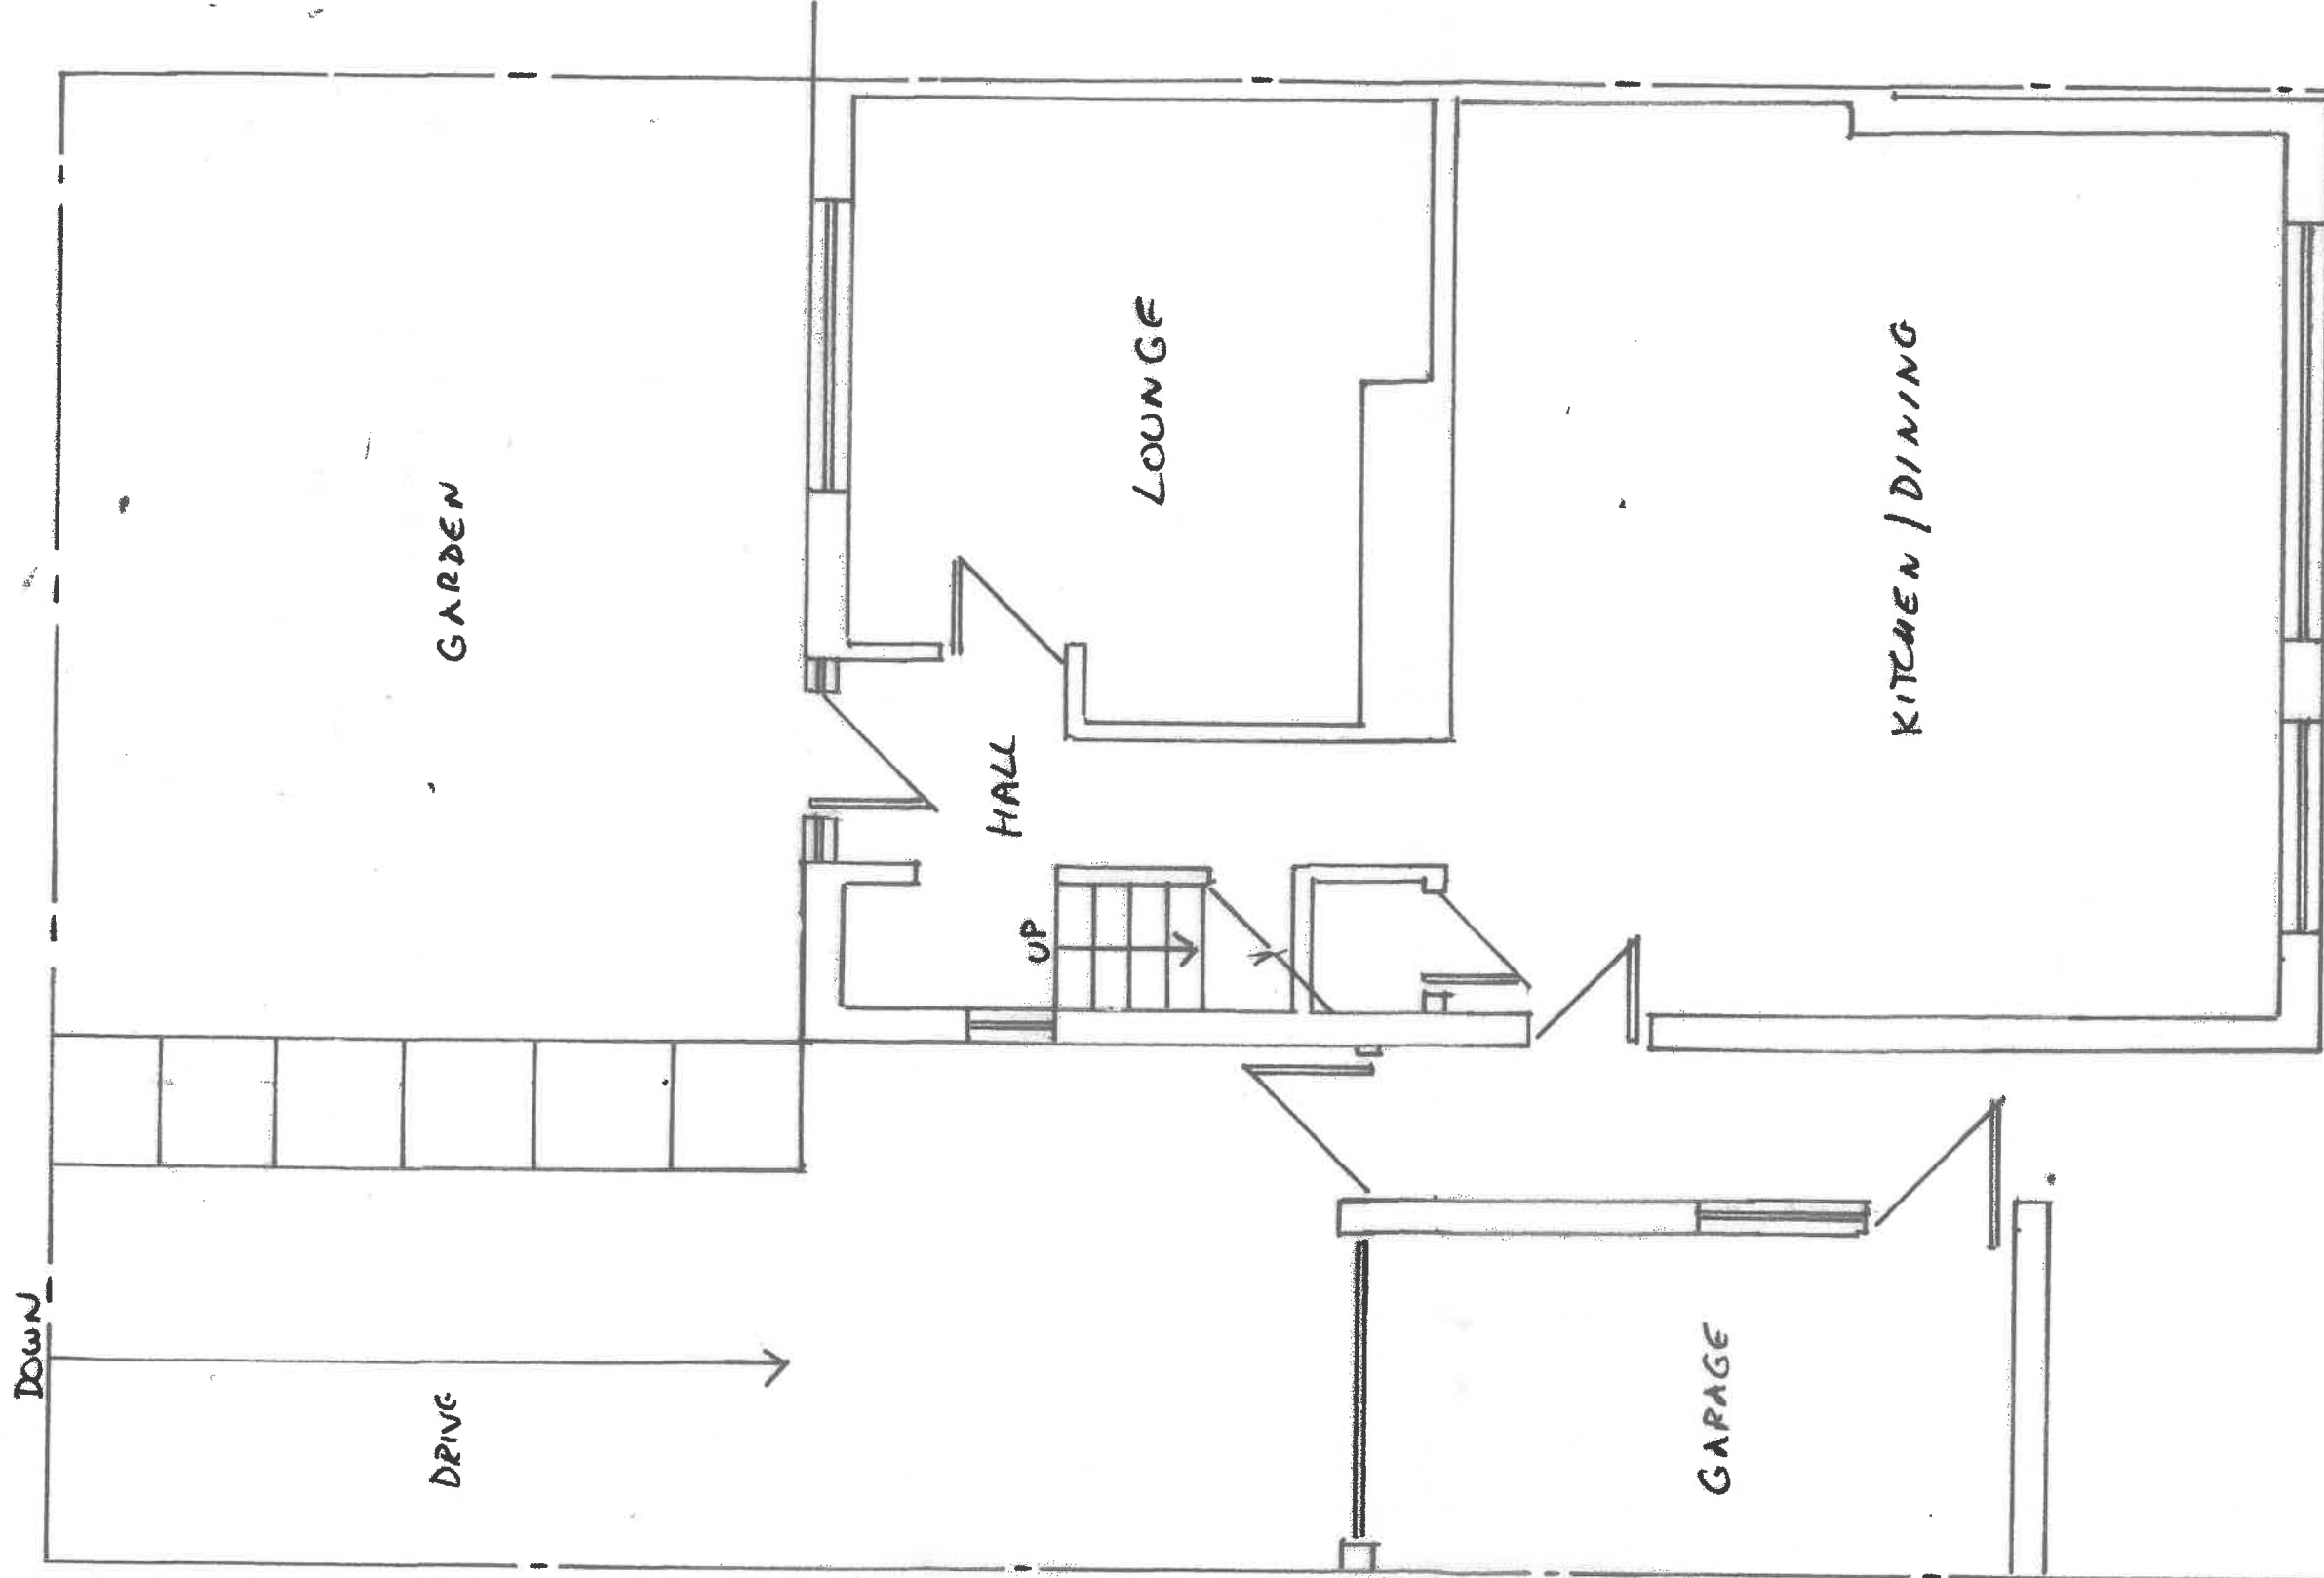

EXISTING GROUND FLOOR 1:50



3 REDMOOR CLOSE
MARKET BOSWORTH
CV13 0NZ
PROPOSED SINGLE-
STOREY SIDE
ADDITON
SCALE : 1:50
DRAWN: APRIL 23