


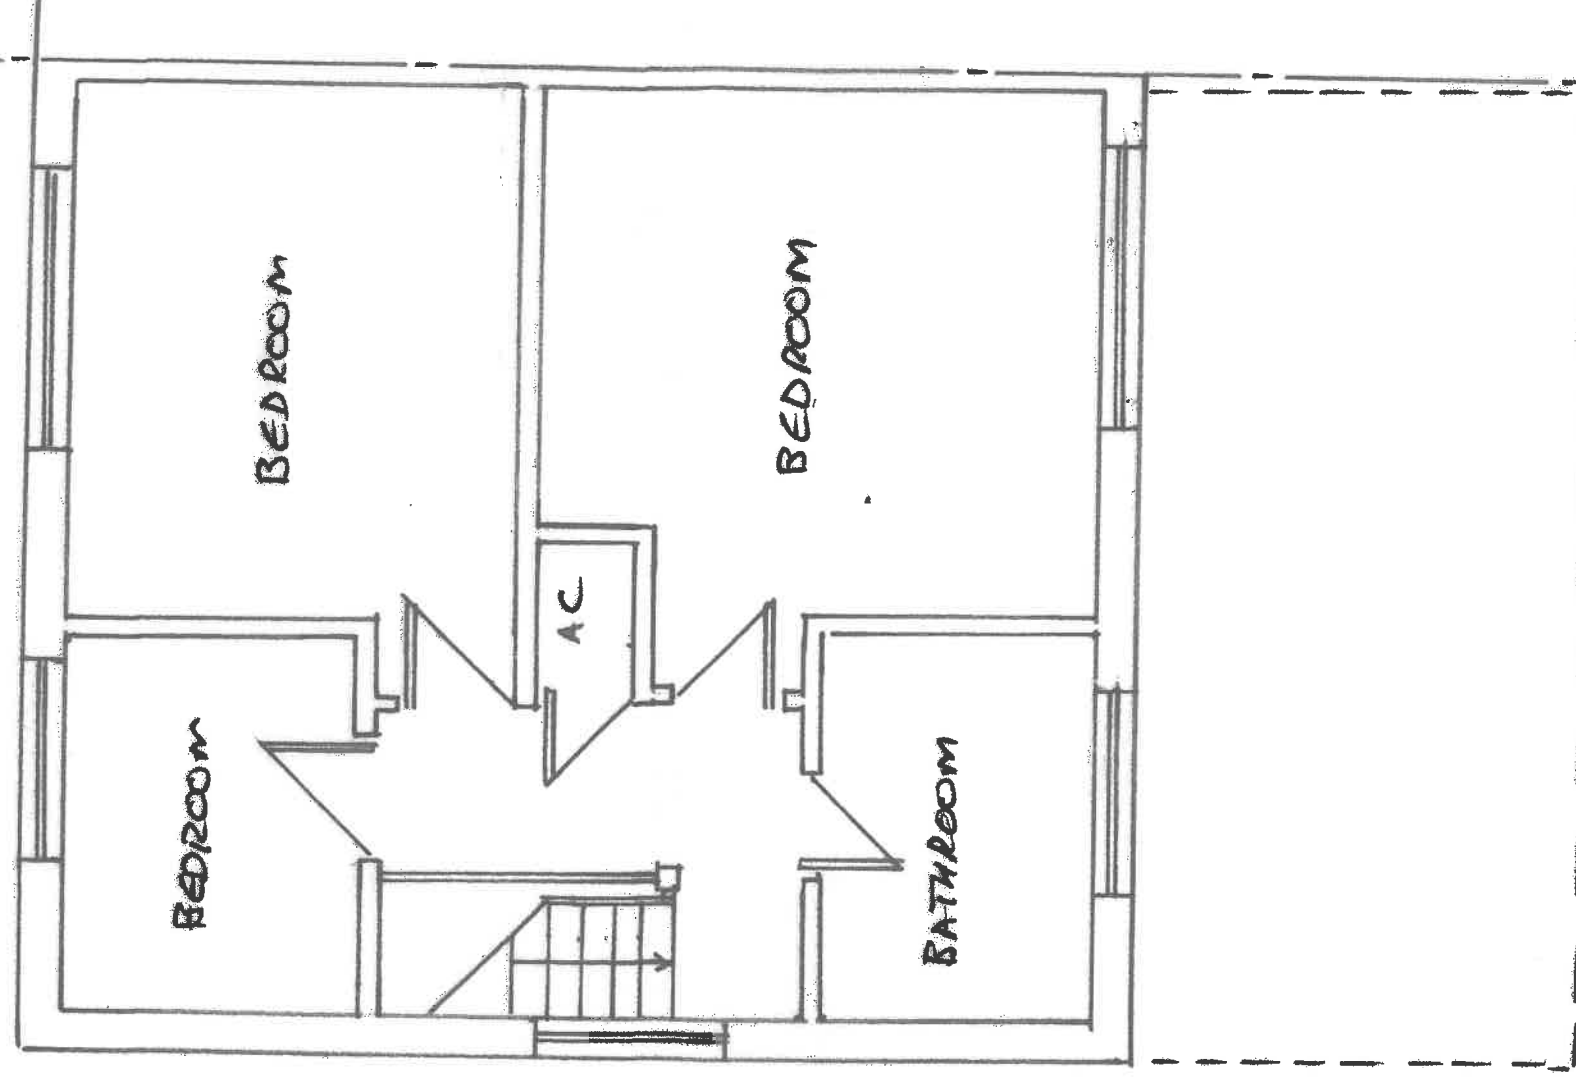

EXISTING FIRST FLOOR 1:50



Dwg no: RC/2023/002