


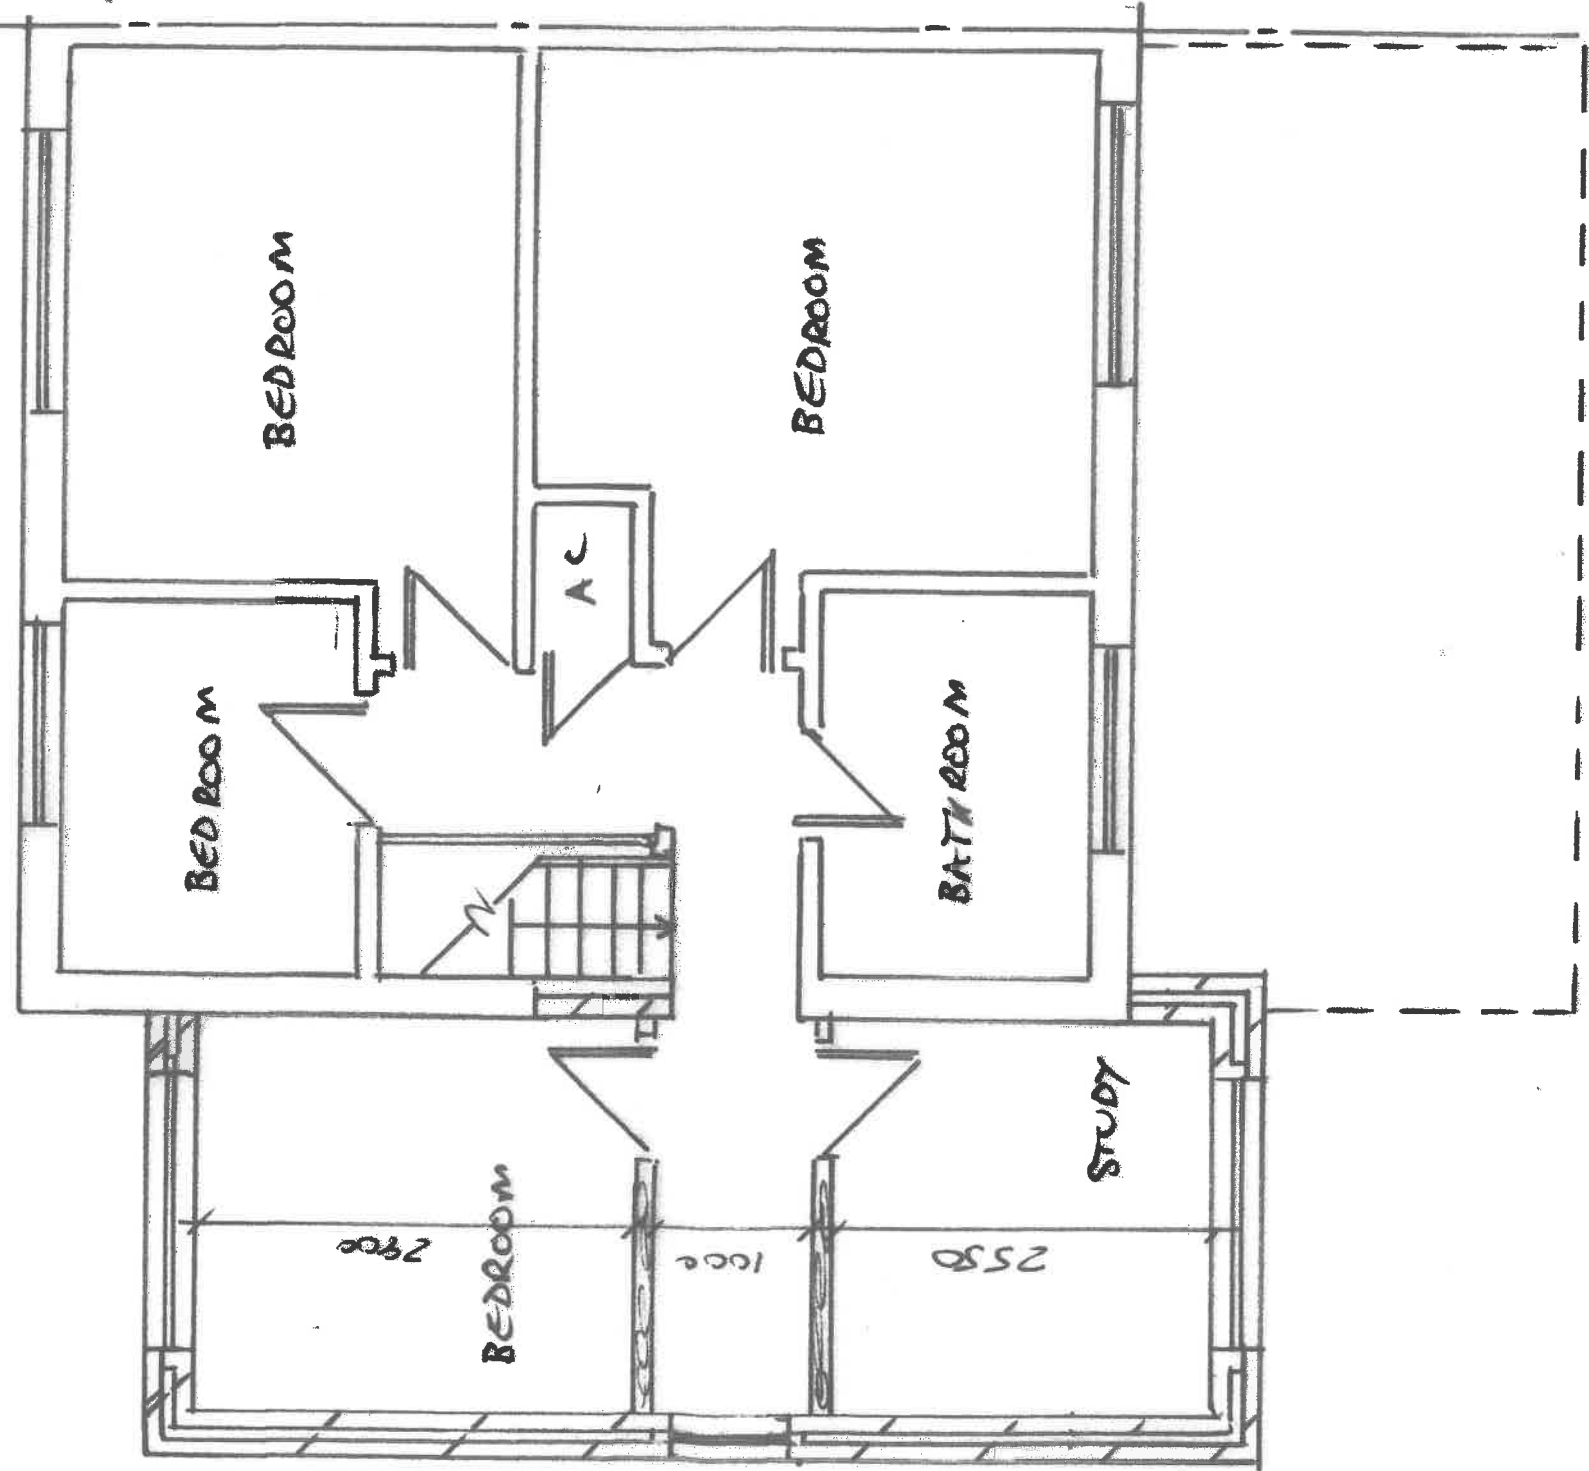

PROPOSED FIRST FLOOR 1:50

