



0 1 2 3 4 5m

DWG N°: RC/2023/007A

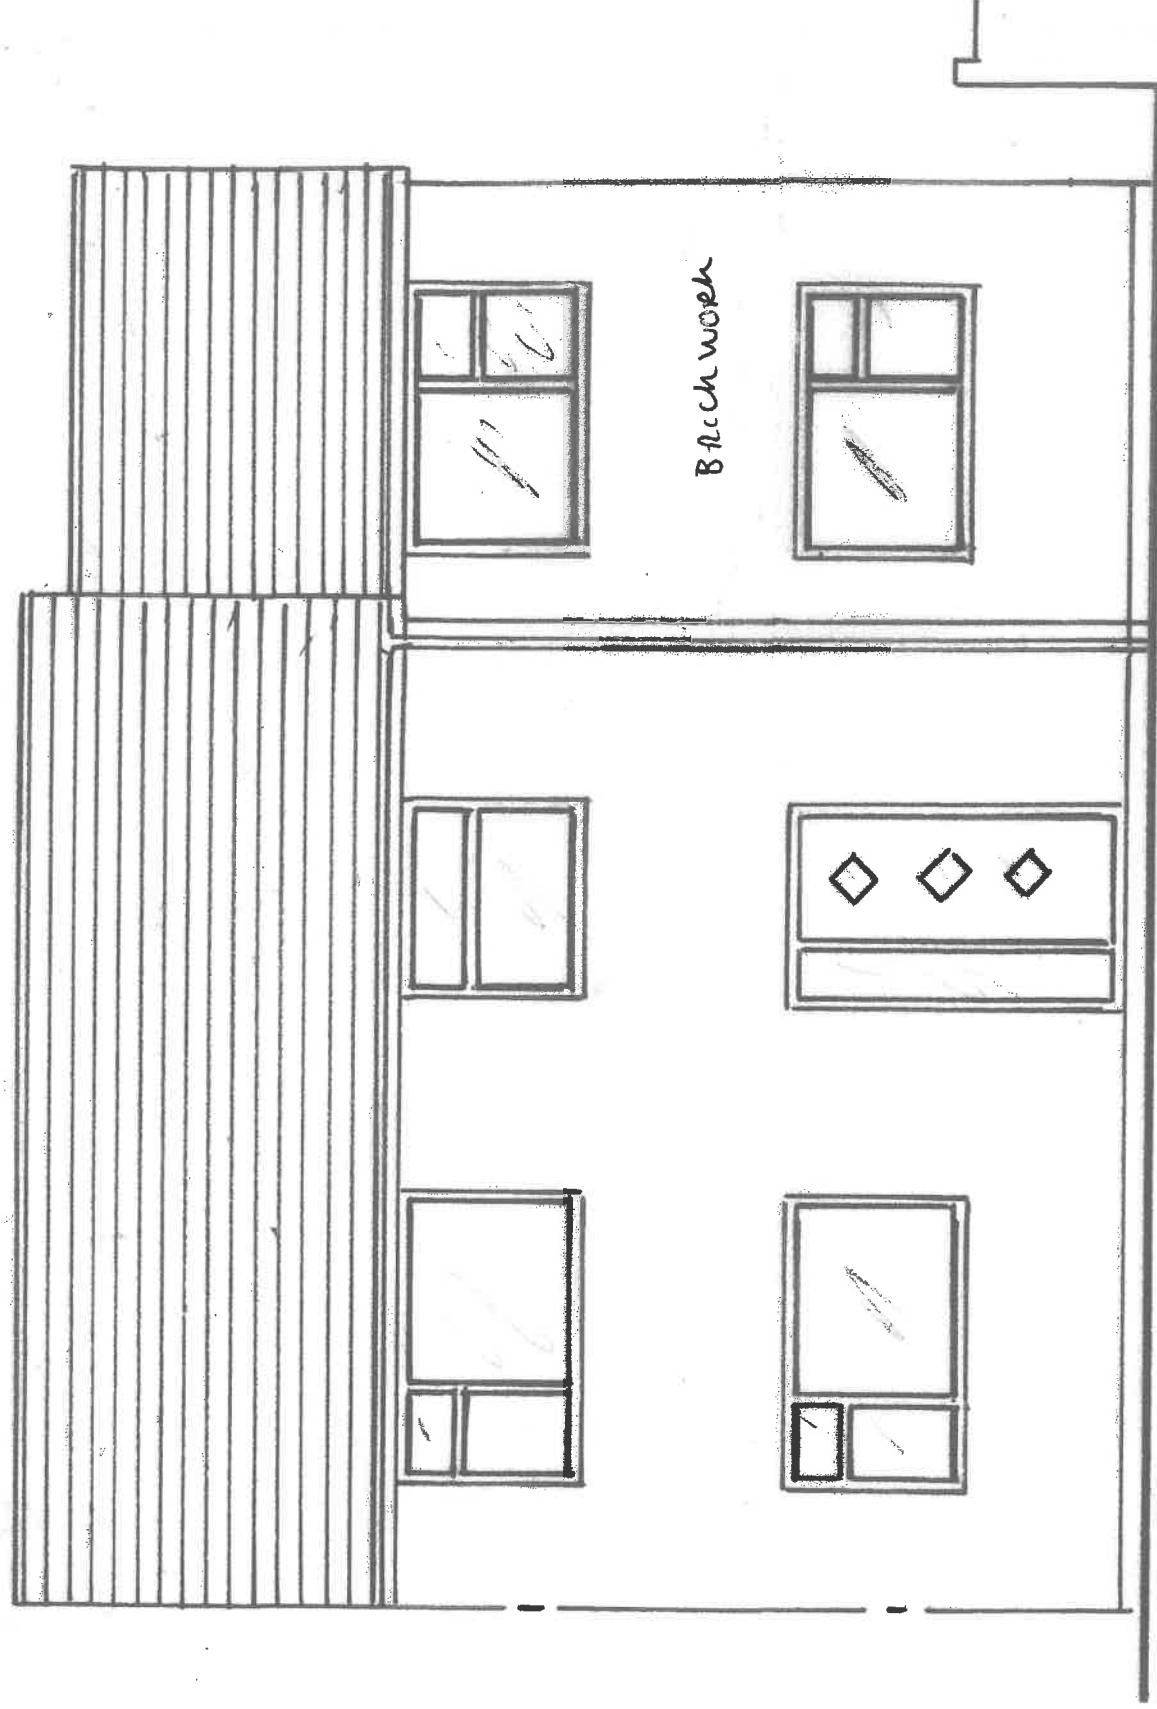

PROPOSED FRONT ELEVATION 1:50

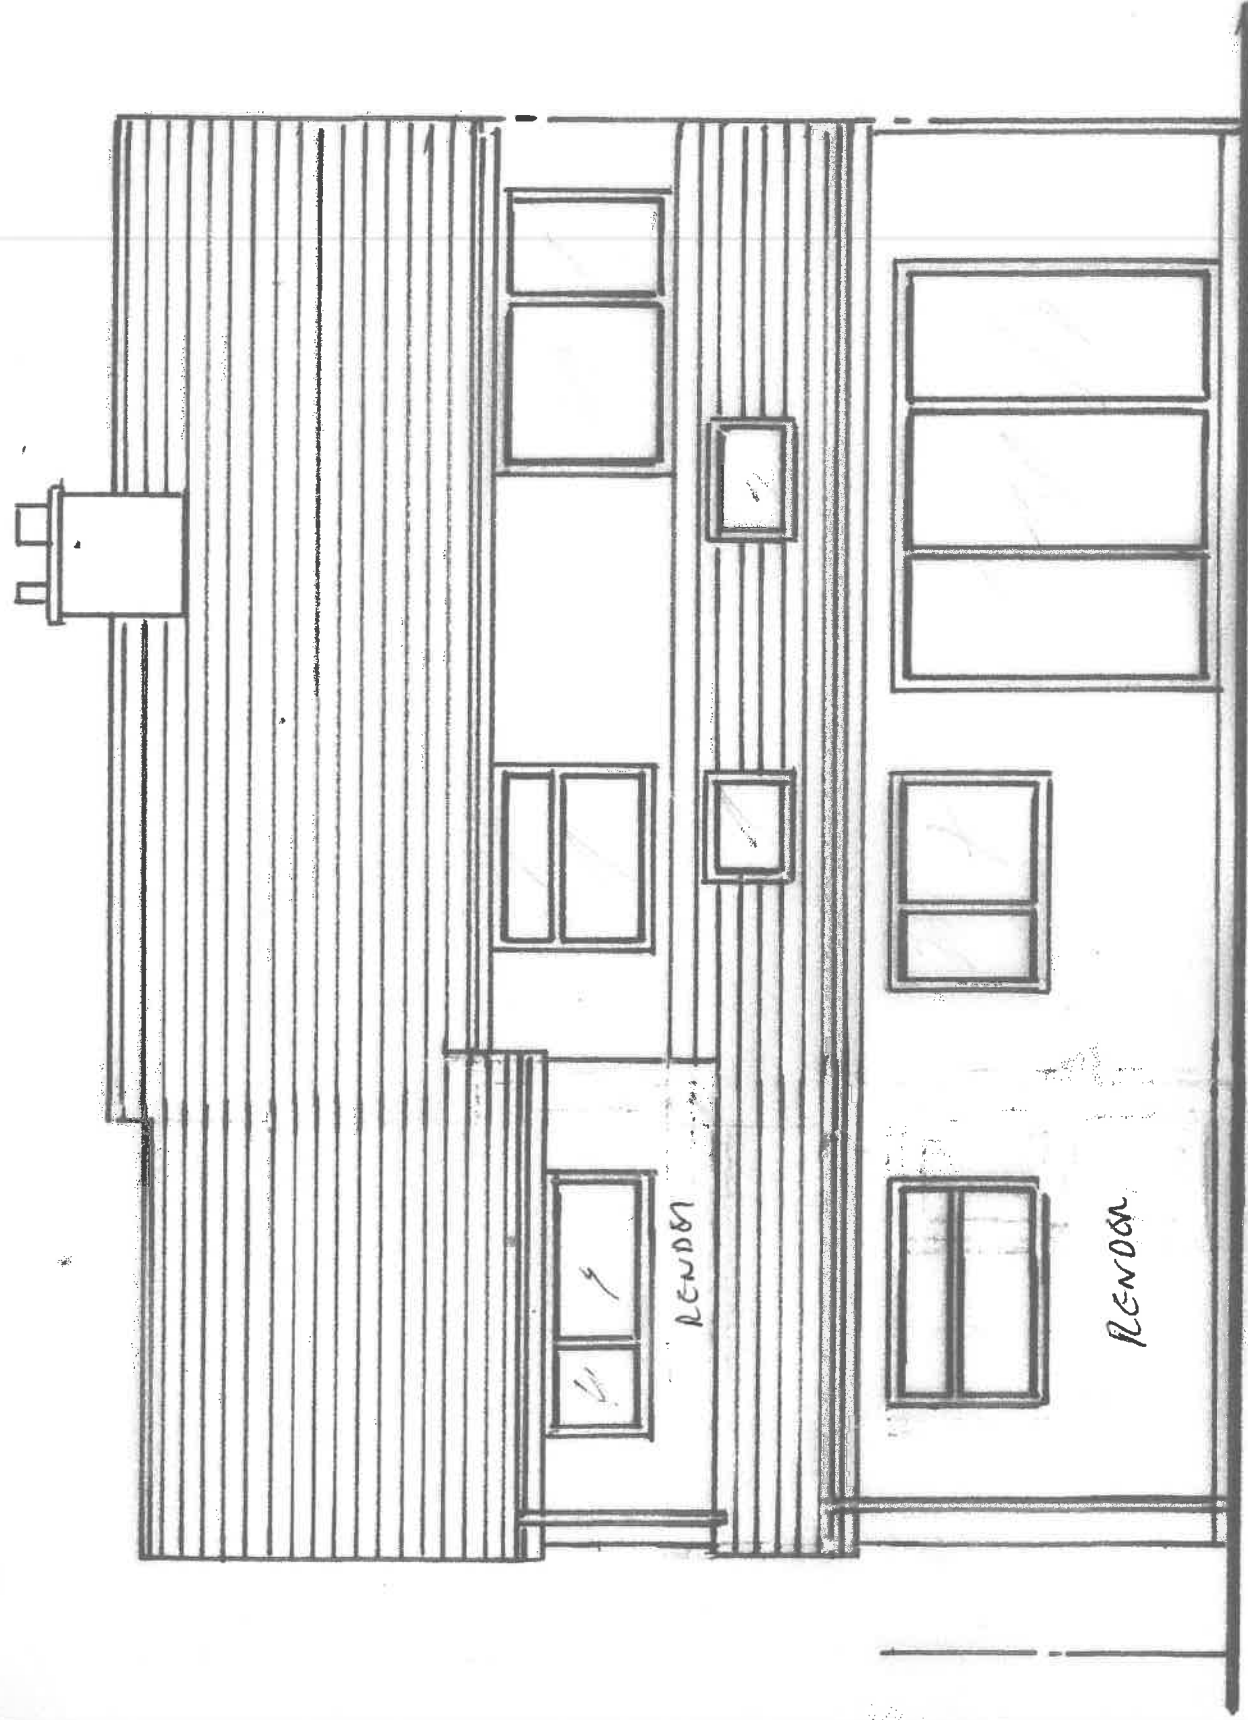

PROPOSED REAR ELEVATION 1:50