


0 1 2 3 4 5A

DWG NO: RC/2023/008A

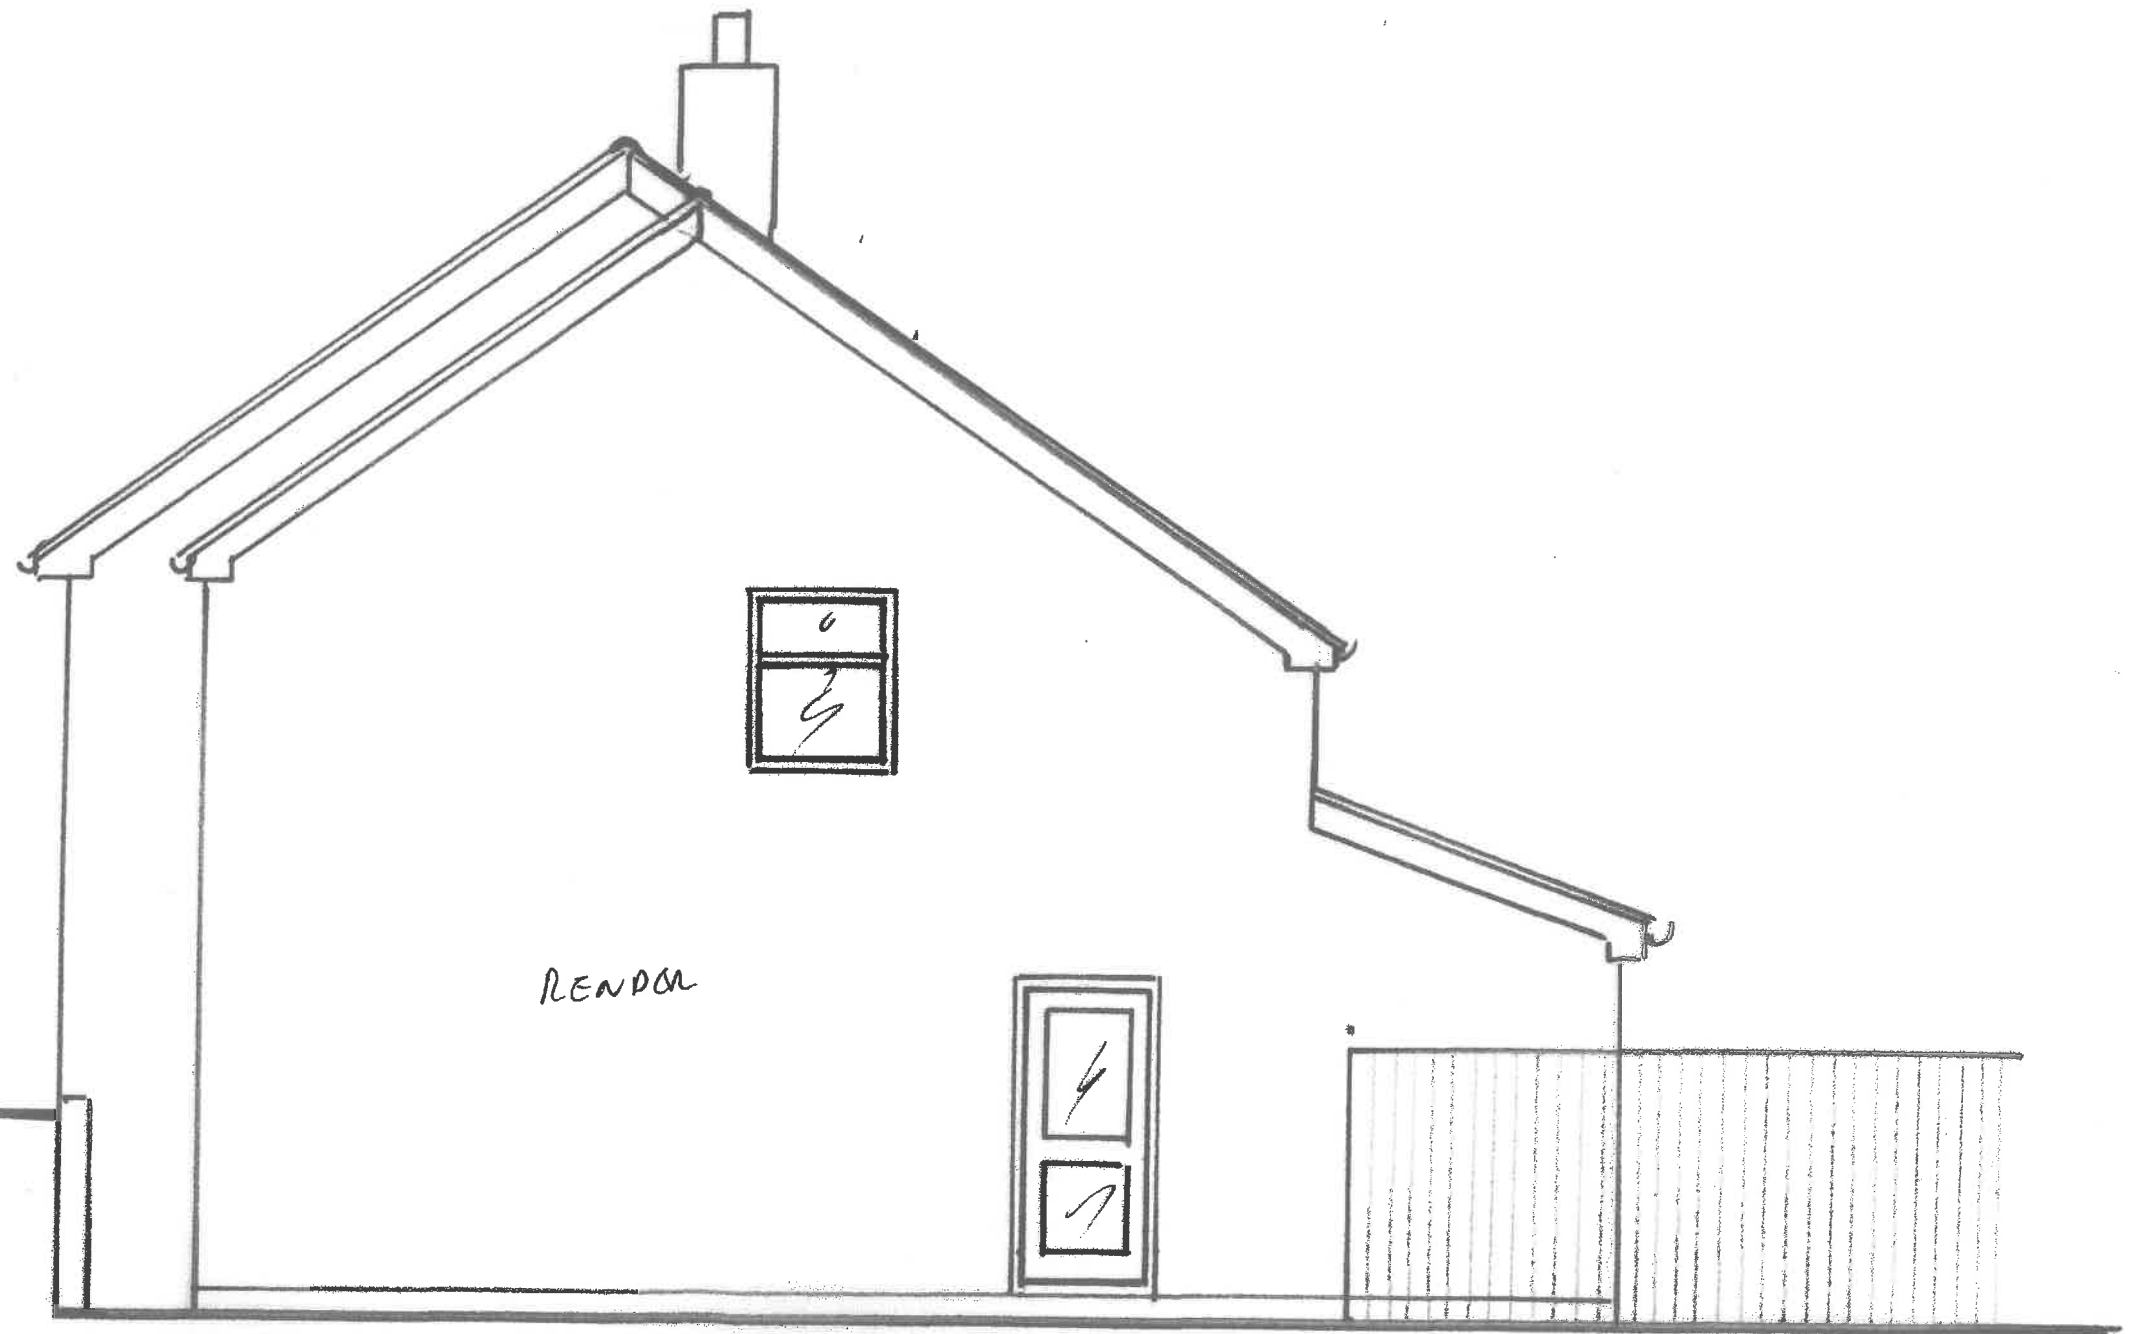

PROPOSED SIDE ELEVATION 1:50