


For planning purposes only.
Not to be used for manufacture.
Where possible all new materials to match existing.

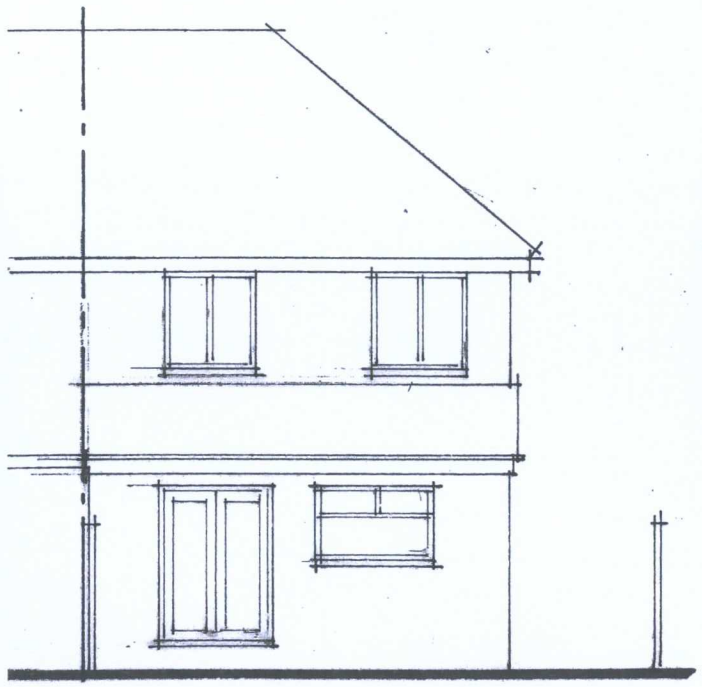


Existing rear elevation. 1:100

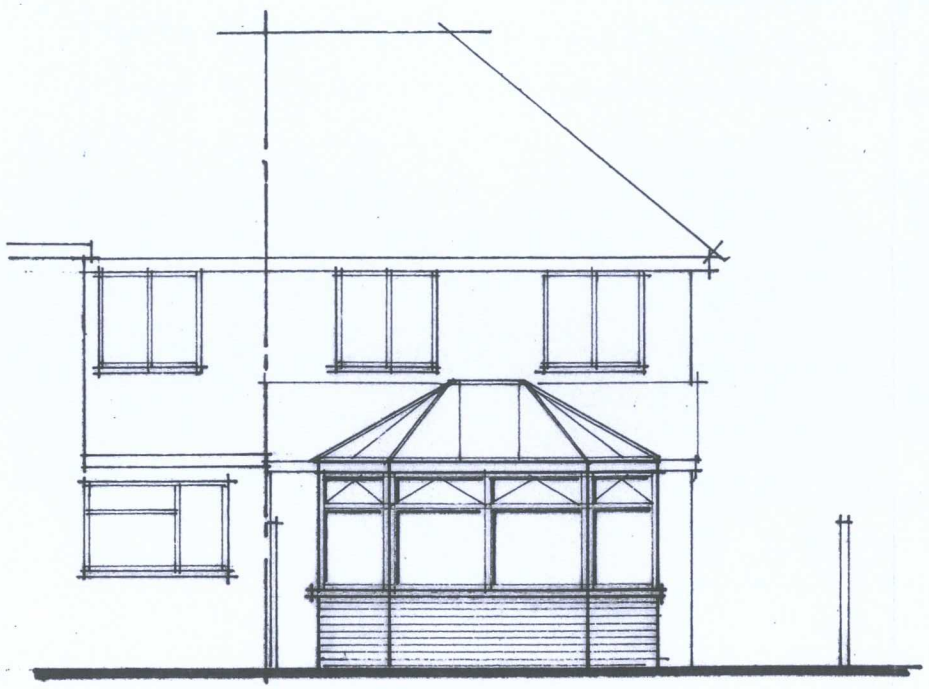


Proposed rear elevation. 1:100

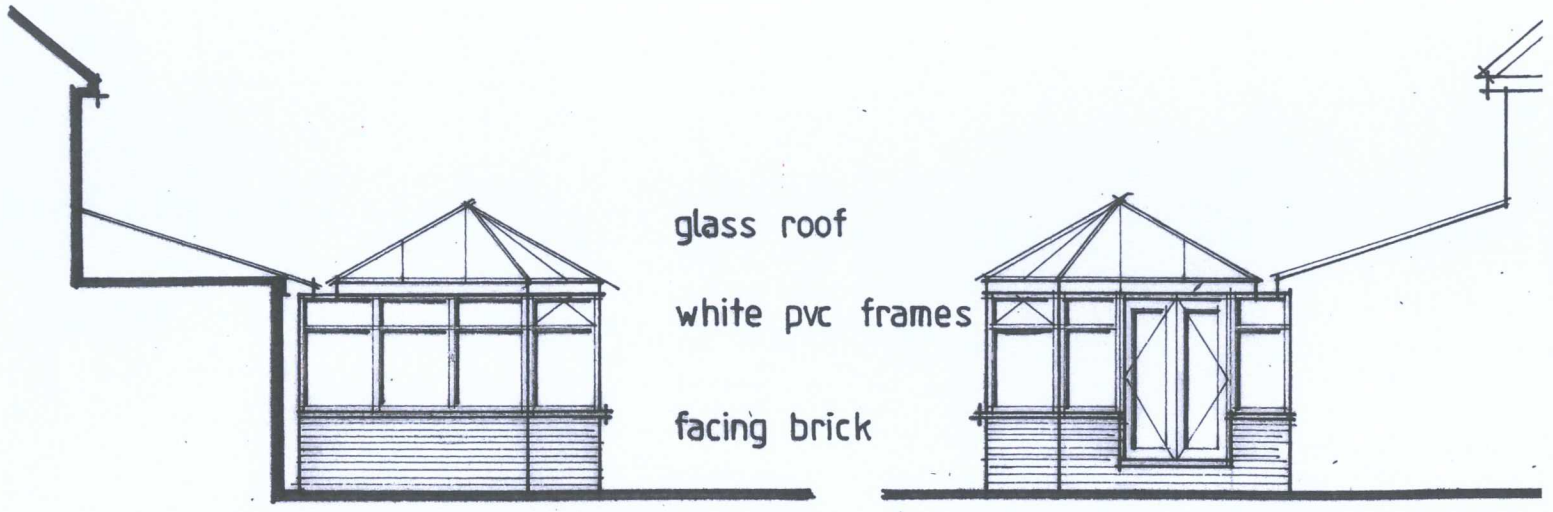

Proposed side elevations. 1:100

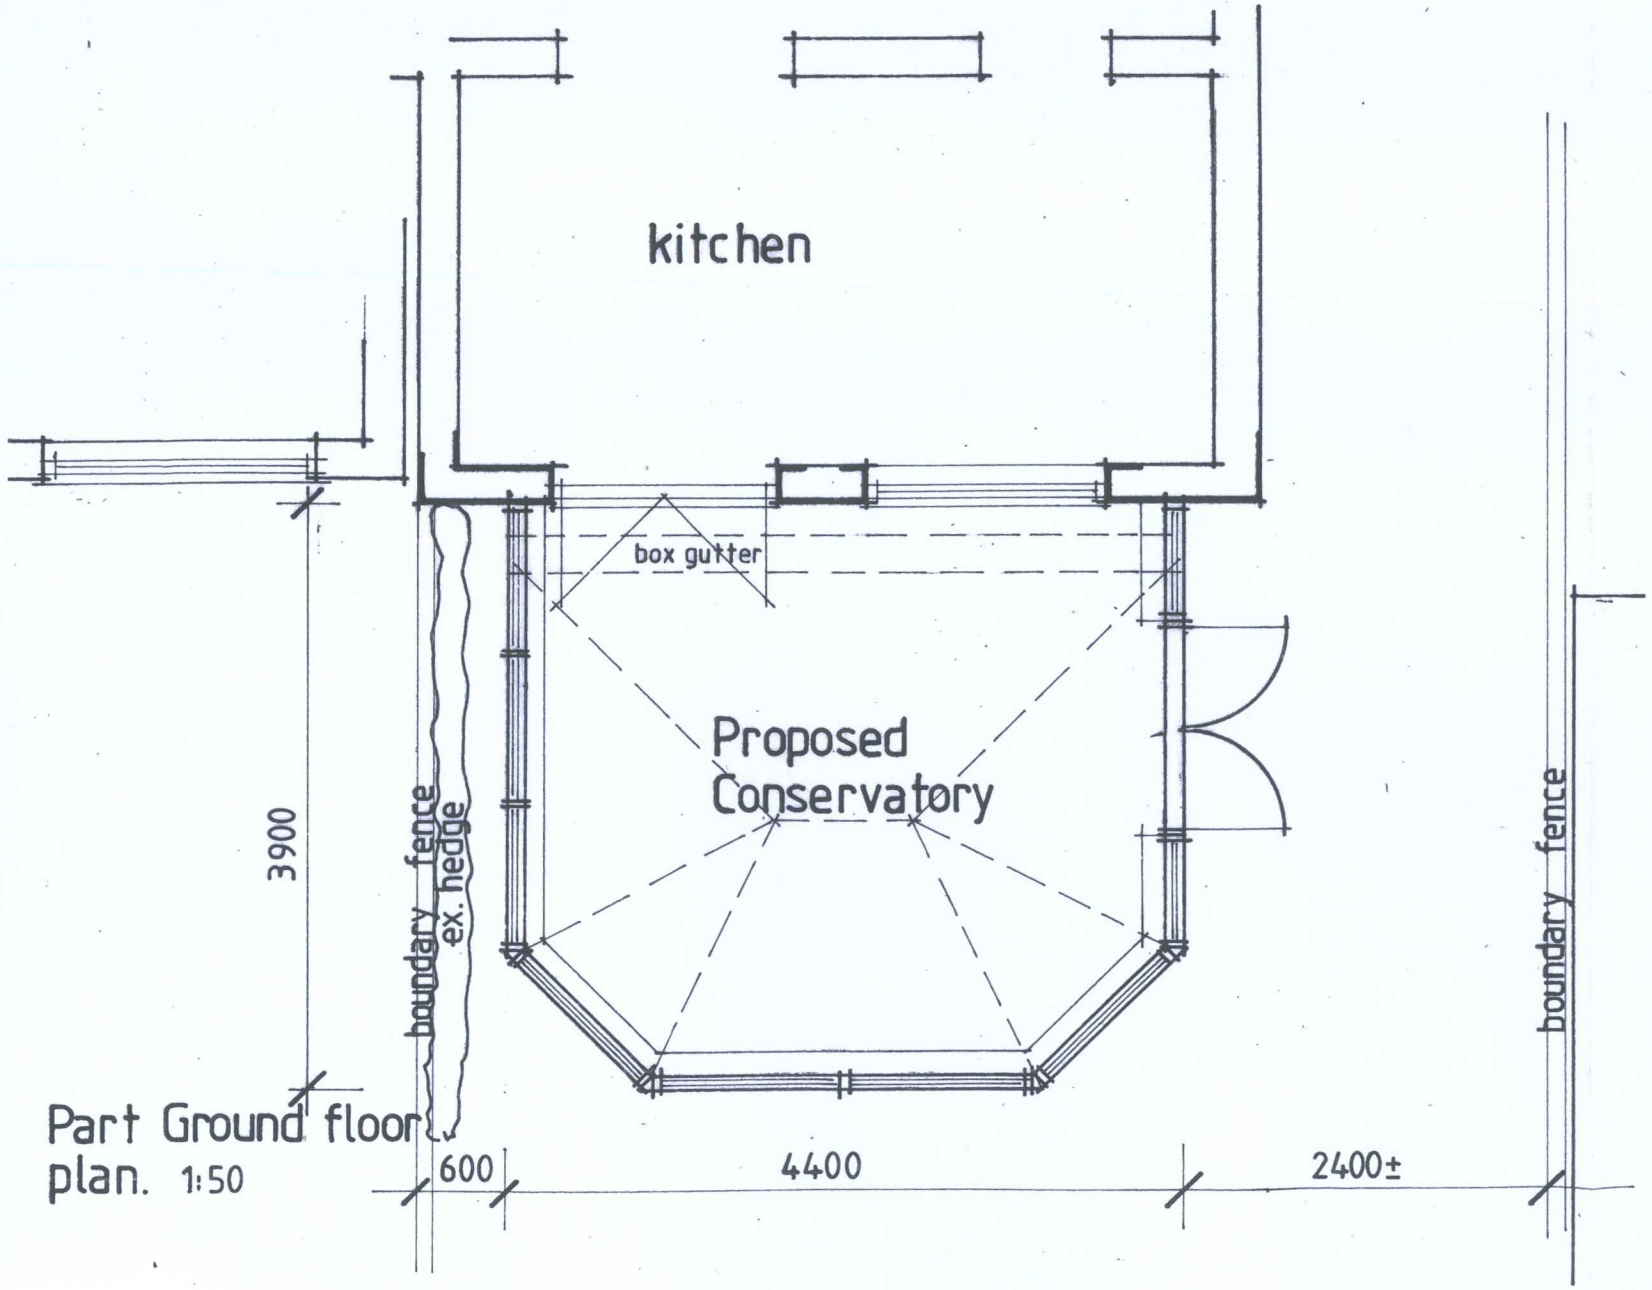

Part Ground floor plan. 1:50

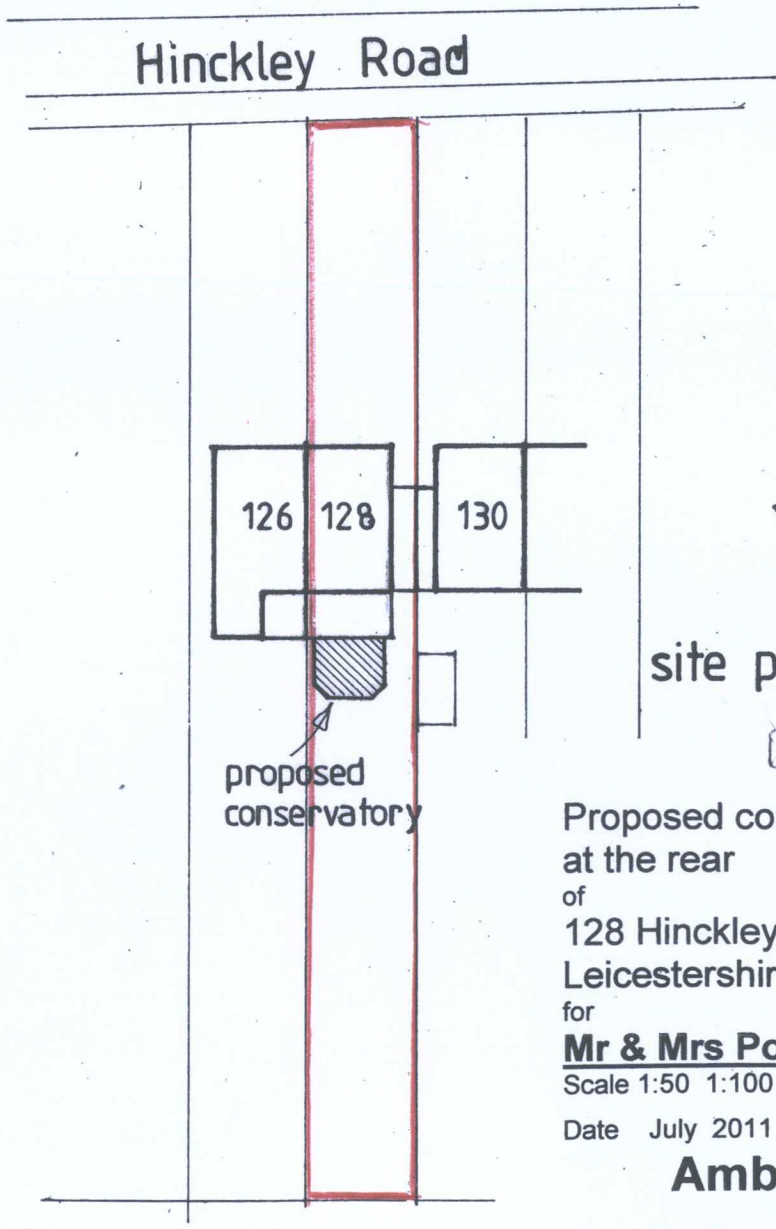

site plan. 1:500

DCPLAN

Proposed conservatory
at the rear
of
128 Hinckley Road, Barwell,
Leicestershire, LE9 8DN.
for
Mr & Mrs Pointer

Scale 1:50 1:100

Drg. No.
AW1117

Date July 2011

Amber Windows