






PROPOSED REAR ELEVATION

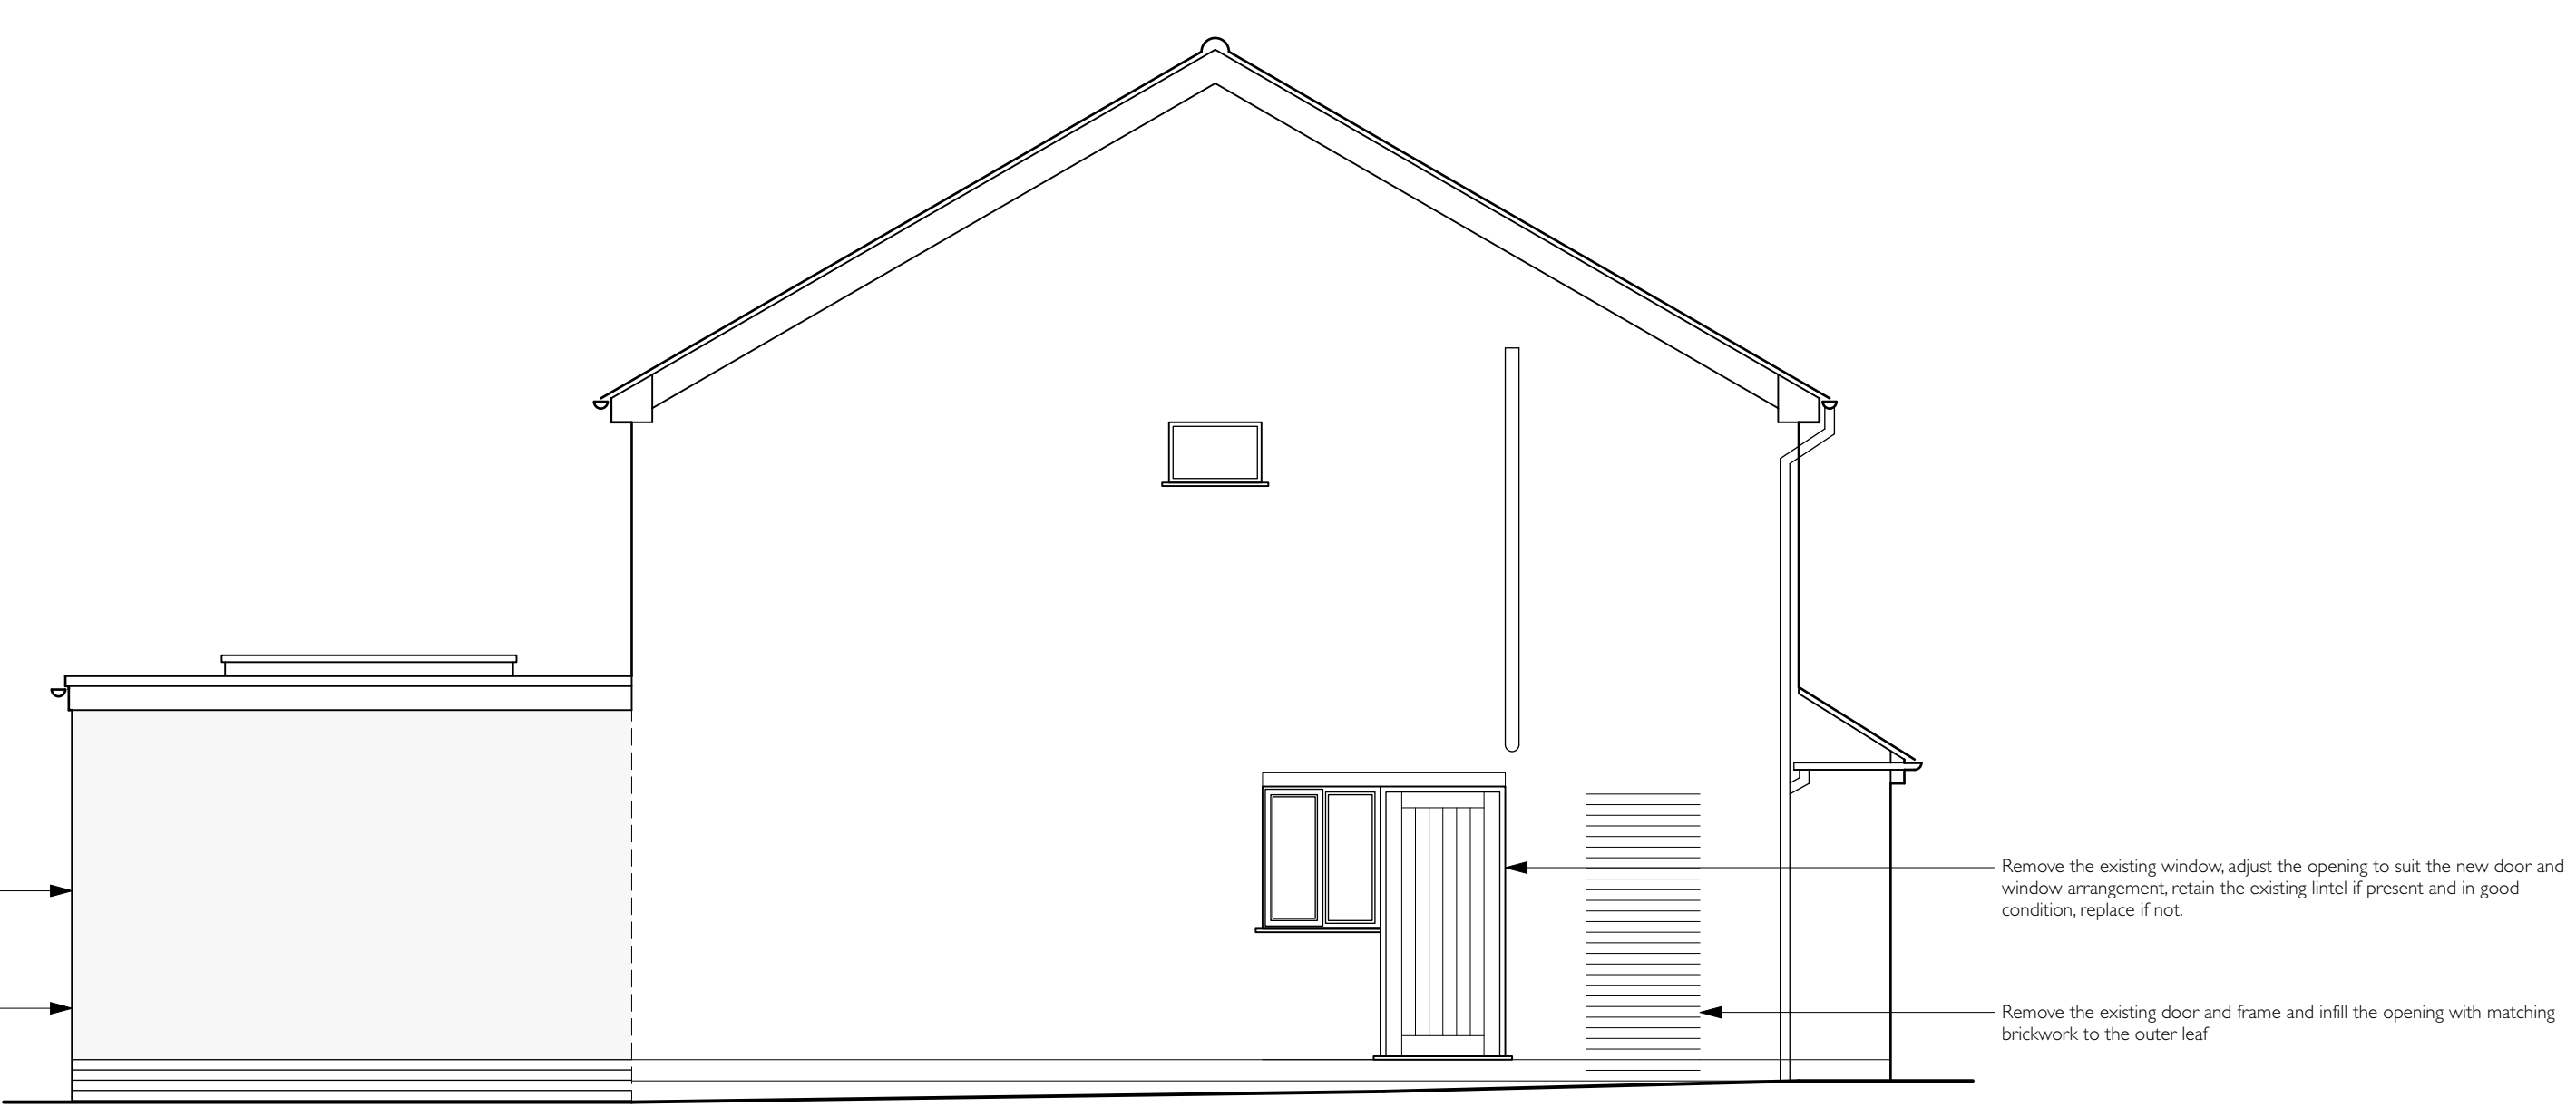

PROPOSED SIDE ELEVATION

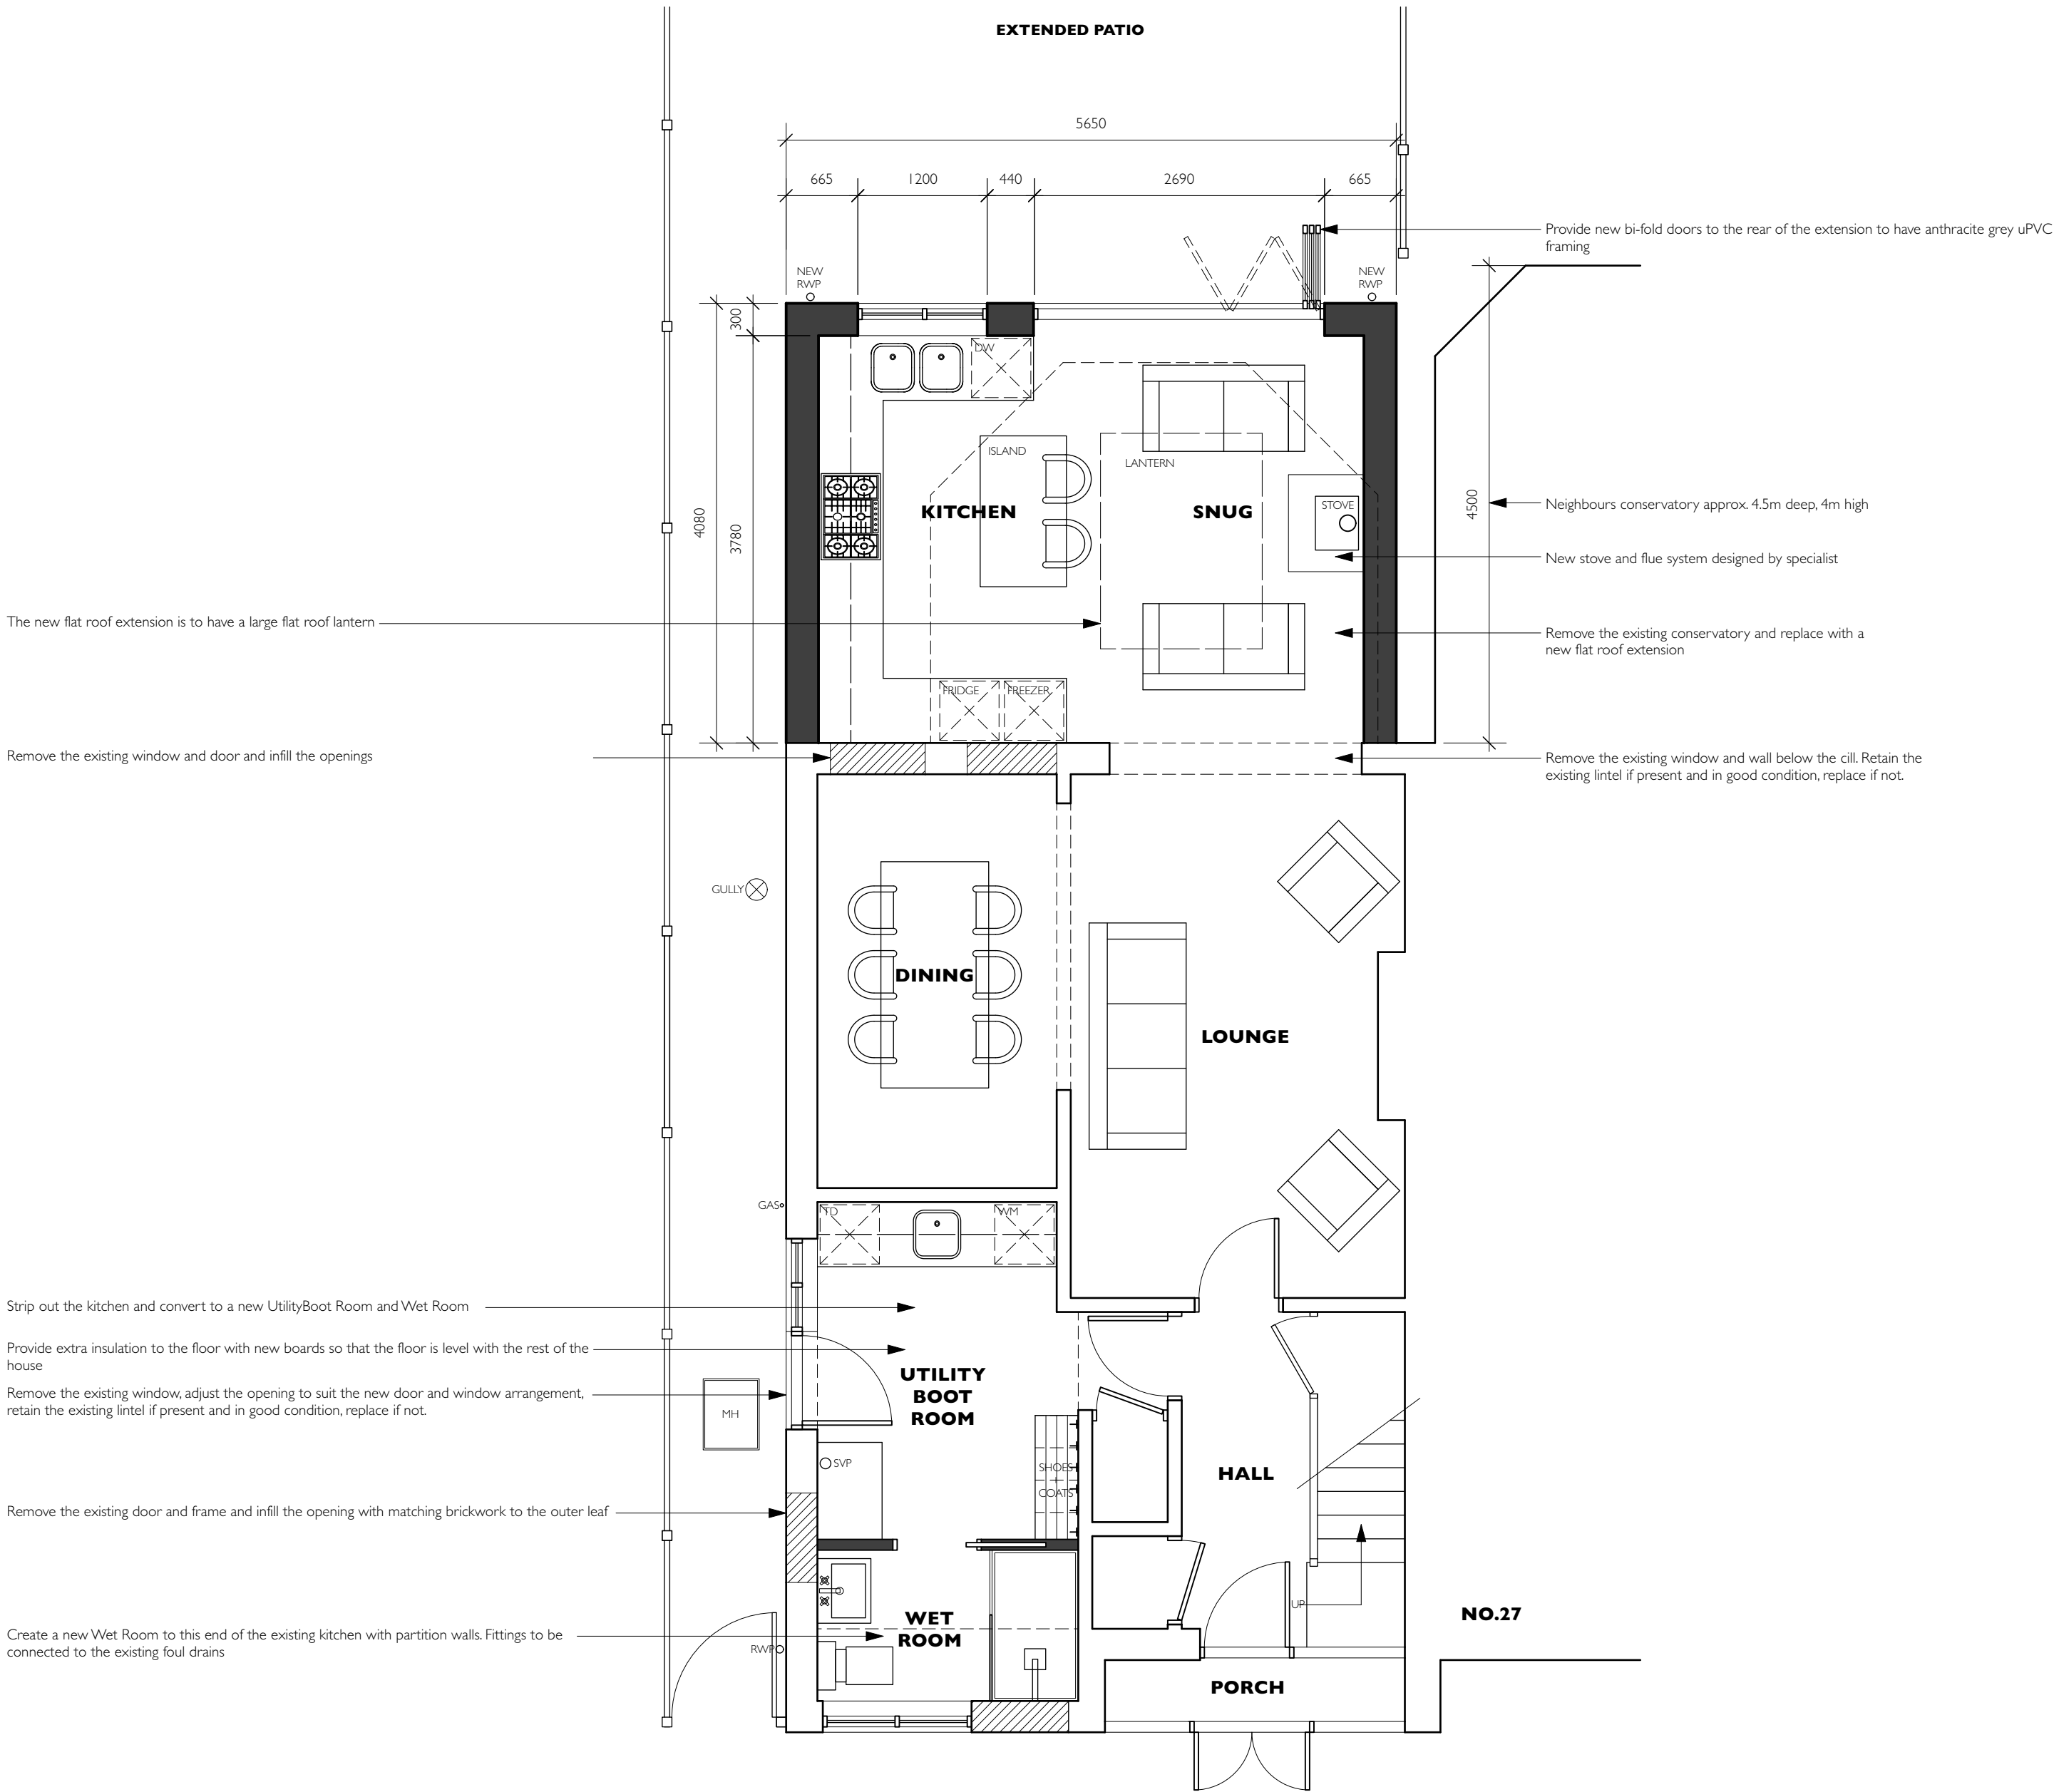

PROPOSED GROUND FLOOR PLAN

 

PROPOSED SIDE ELEVATION

REVISIONS	
DRAWING PROJECT NUMBER	PROPOSED PLANS & ELEVATIONS PLANNING DRAWING
DRAWING PROJECT NUMBER	PROPOSED SINGLE STOREY REAR EXTENSION 25 ROSEWAY, STOKE GOLDING, NUNEATON, WARKS, CV13 6HG
DRAWING PROJECT NUMBER	25052-04
SCALE	A1:1:50 A3:1:100
DATE	02.06.2025
PETER THOMPSON ARCHITECTURAL SERVICES	
T 01455 284921 E MAIL@PETERTHOMPSONADT.CO.UK W PETERTHOMPSONADT.CO.UK A PROVIDENCE HOUSE 49 LEICESTER RD BROUGHTON ASTLEY LEICESTERSHIRE LE9 6QE	
Figured dimensions must be taken in preference to scaled dimensions and any discrepancies or errors are to be referred to PTADT Contractors, sub-contractors and suppliers must verify all dimensions on site before commencing work or producing any workshop drawings. Copyright Peter Thompson	
SCALE BAR AT 1:50	
0	1m 2m 3m 4m 5m