


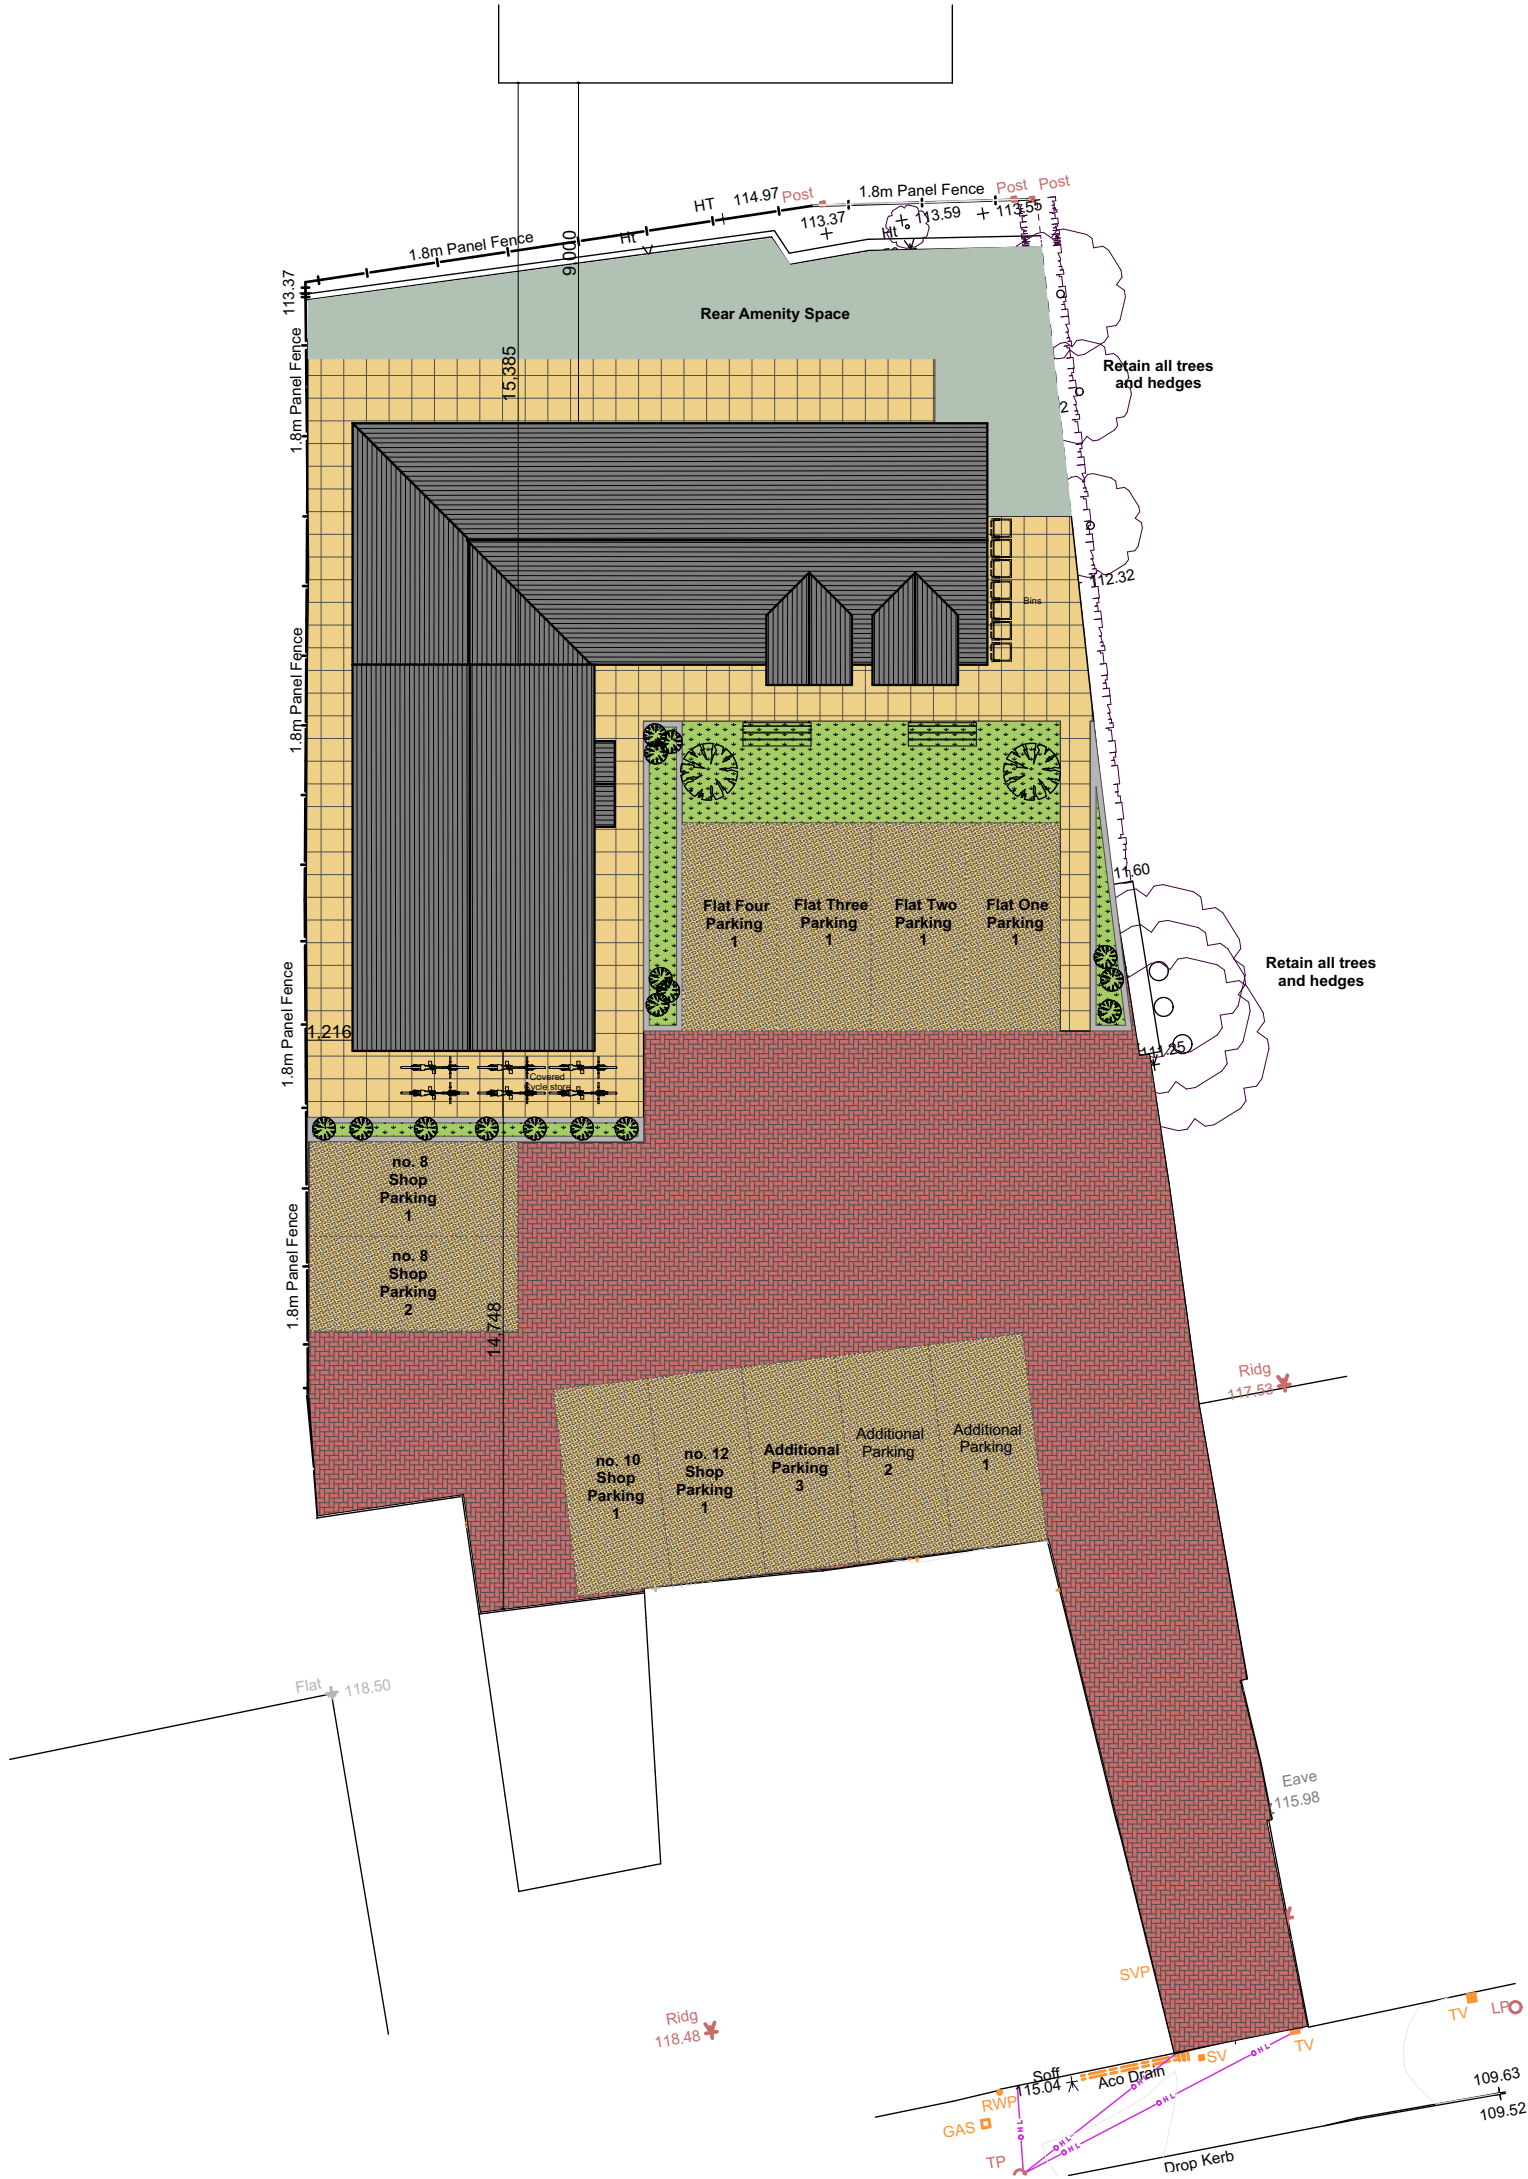

Site Layout Plan
Scale 1:250



Please Note:

- This drawing may be printed and scaled FOR PLANNING PURPOSES.
- All dimensions to be CHECKED ON SITE and any DISCREPANCY reported to Perfect Planning.
- The site boundary shown is the best assumed from available data and does NOT represent legal ownership.
- All dimensions in mm unless otherwise stated.

Revisions.



e: info@perfect-planning.co.uk
l: 01455 272943
t: +44 (0) 7904 224864
t: +44 (0) 7912 413144
w: www.perfect-planning.co.uk

Project:
New Apartment Block

Land at Rear of Shops
10/12/14 The Hollow
Earl Shilton
LE9 7NA

Client:
Ruth Cassidy

Drawing Title:

Site Layout Plan

Drawing by: AL / IG / SK / NH
Checked by: AL / IG

Date: 20/01/22
Scale: As Shown@A3

Drawing Number: 487/002
Revision: F