
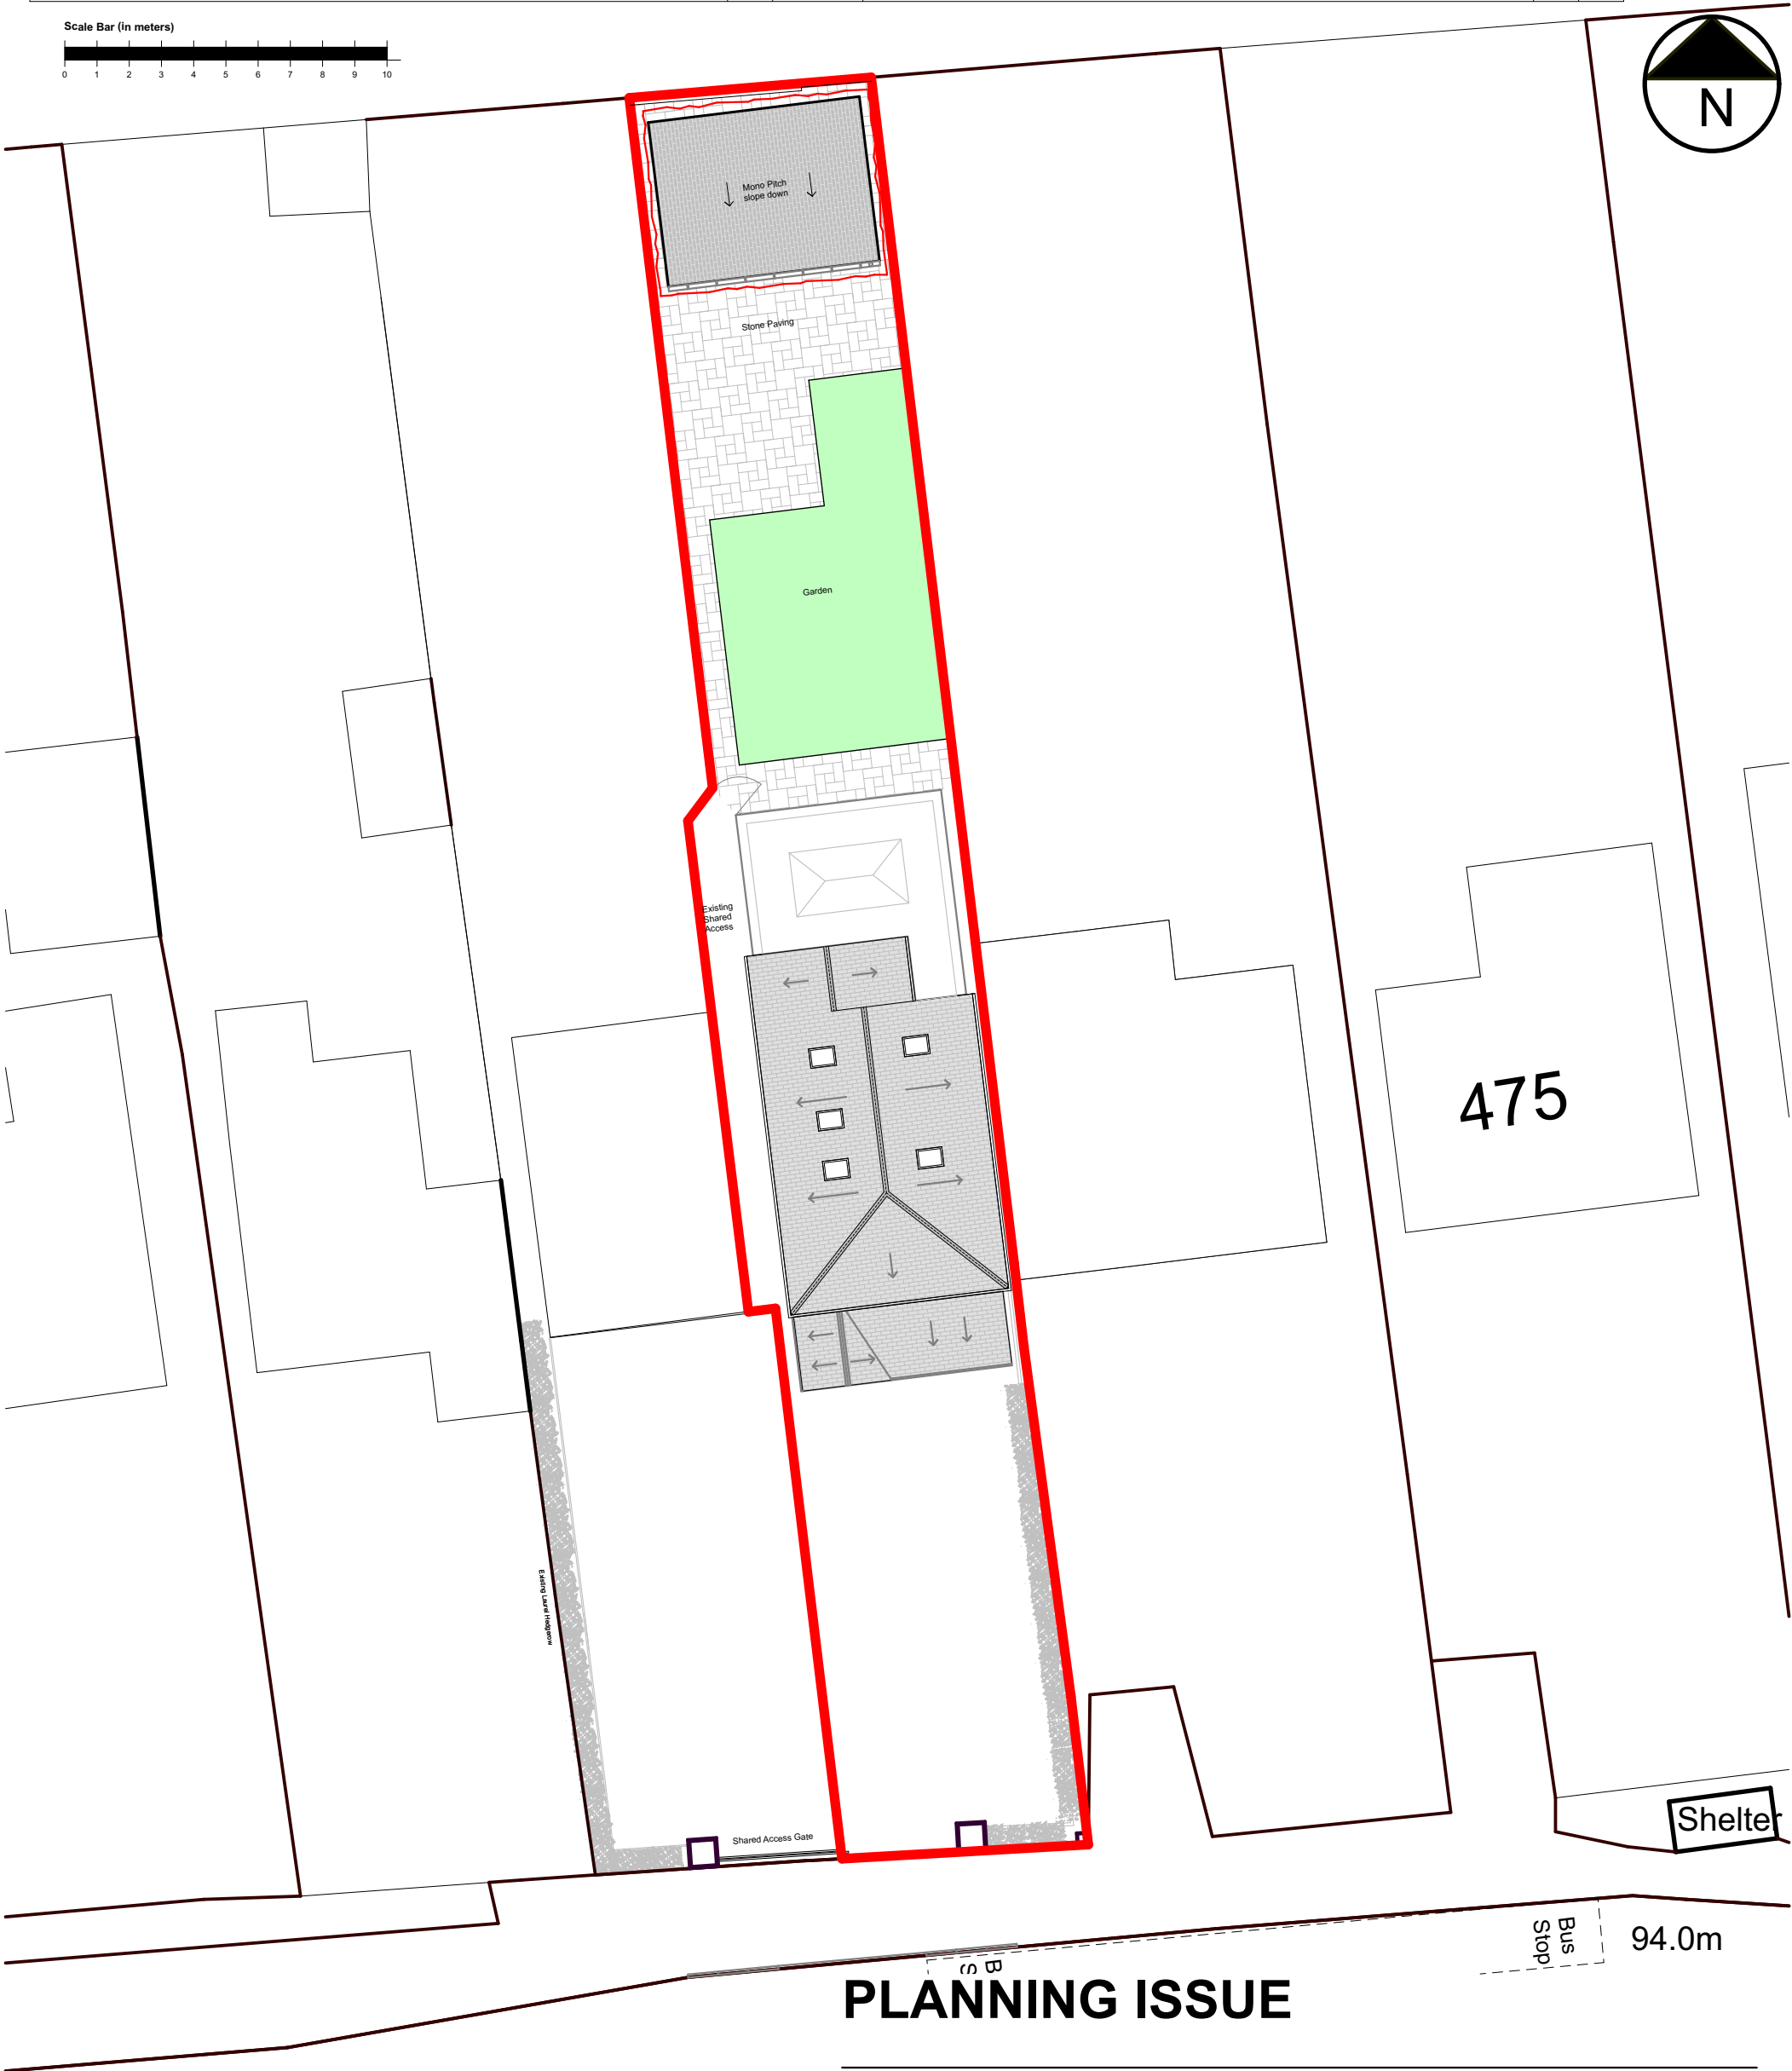


GENERAL NOTES	Rev	Date	Drawing Revision	By	Chk
	A	17.11.23	Outbuilding roof pitch updated as per client instructions.	RP	MAS
	B	03.01.24	Proposed drop kerb removed from the application.	RP	MAS
	C	19.02.24	Updated as per Planner's comments.	RS	RP

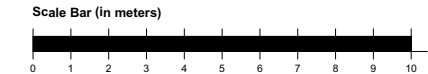

PLANNING ISSUE

MAS architecture / interiors / project management Studio G005 • THE ATKINS • Lower Bond Street • Hinckley • Leicestershire • LE10 1QU Tel +44 (0)1455 616 445 • Fax +44 (0)1455 616 445 • Email • info@masarchitecture.co.uk 62 • Upper Montagu Street • London • W1H 1SW Tel +44 (0)207 725 5810 • Fax +44 (0)207 725 5810 • Email • info@masarchitecture.co.uk www.masarchitecture.co.uk	project:	477A Coventry Road, Hinckley
	drawing:	Proposed Block Plan
	drawn by:	RS
	checked:	RP
	scale:	1:200@A3
	date:	01.11.2023
dwg. no. 55206(20)002C		

do not scale from this drawing• dimensions and levels to be checked on site by the contractor• all dimensions in millimeters unless otherwise noted • all levels in meters unless otherwise noted
The title, copyright and confidential information in this document belongs to MAS architecture Limited. Copyright 2022. All rights reserved. You may not reproduce this document or disclose it to others without the consent of MAS architecture Limited

PROPOSED BLOCK PLAN - SCALE: 1:200 @ A3