
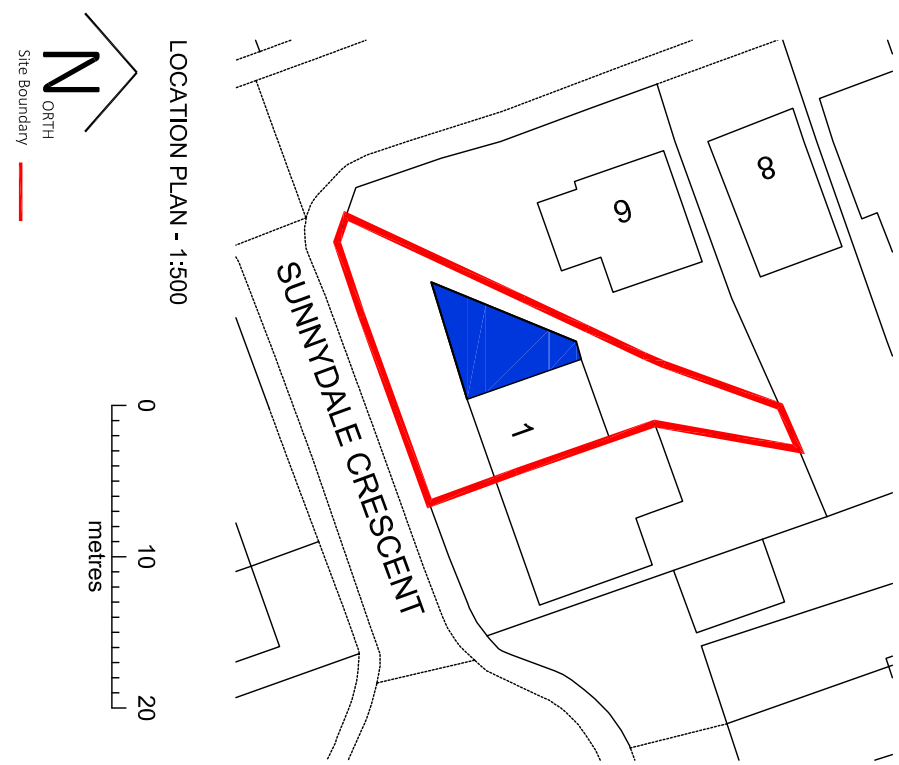
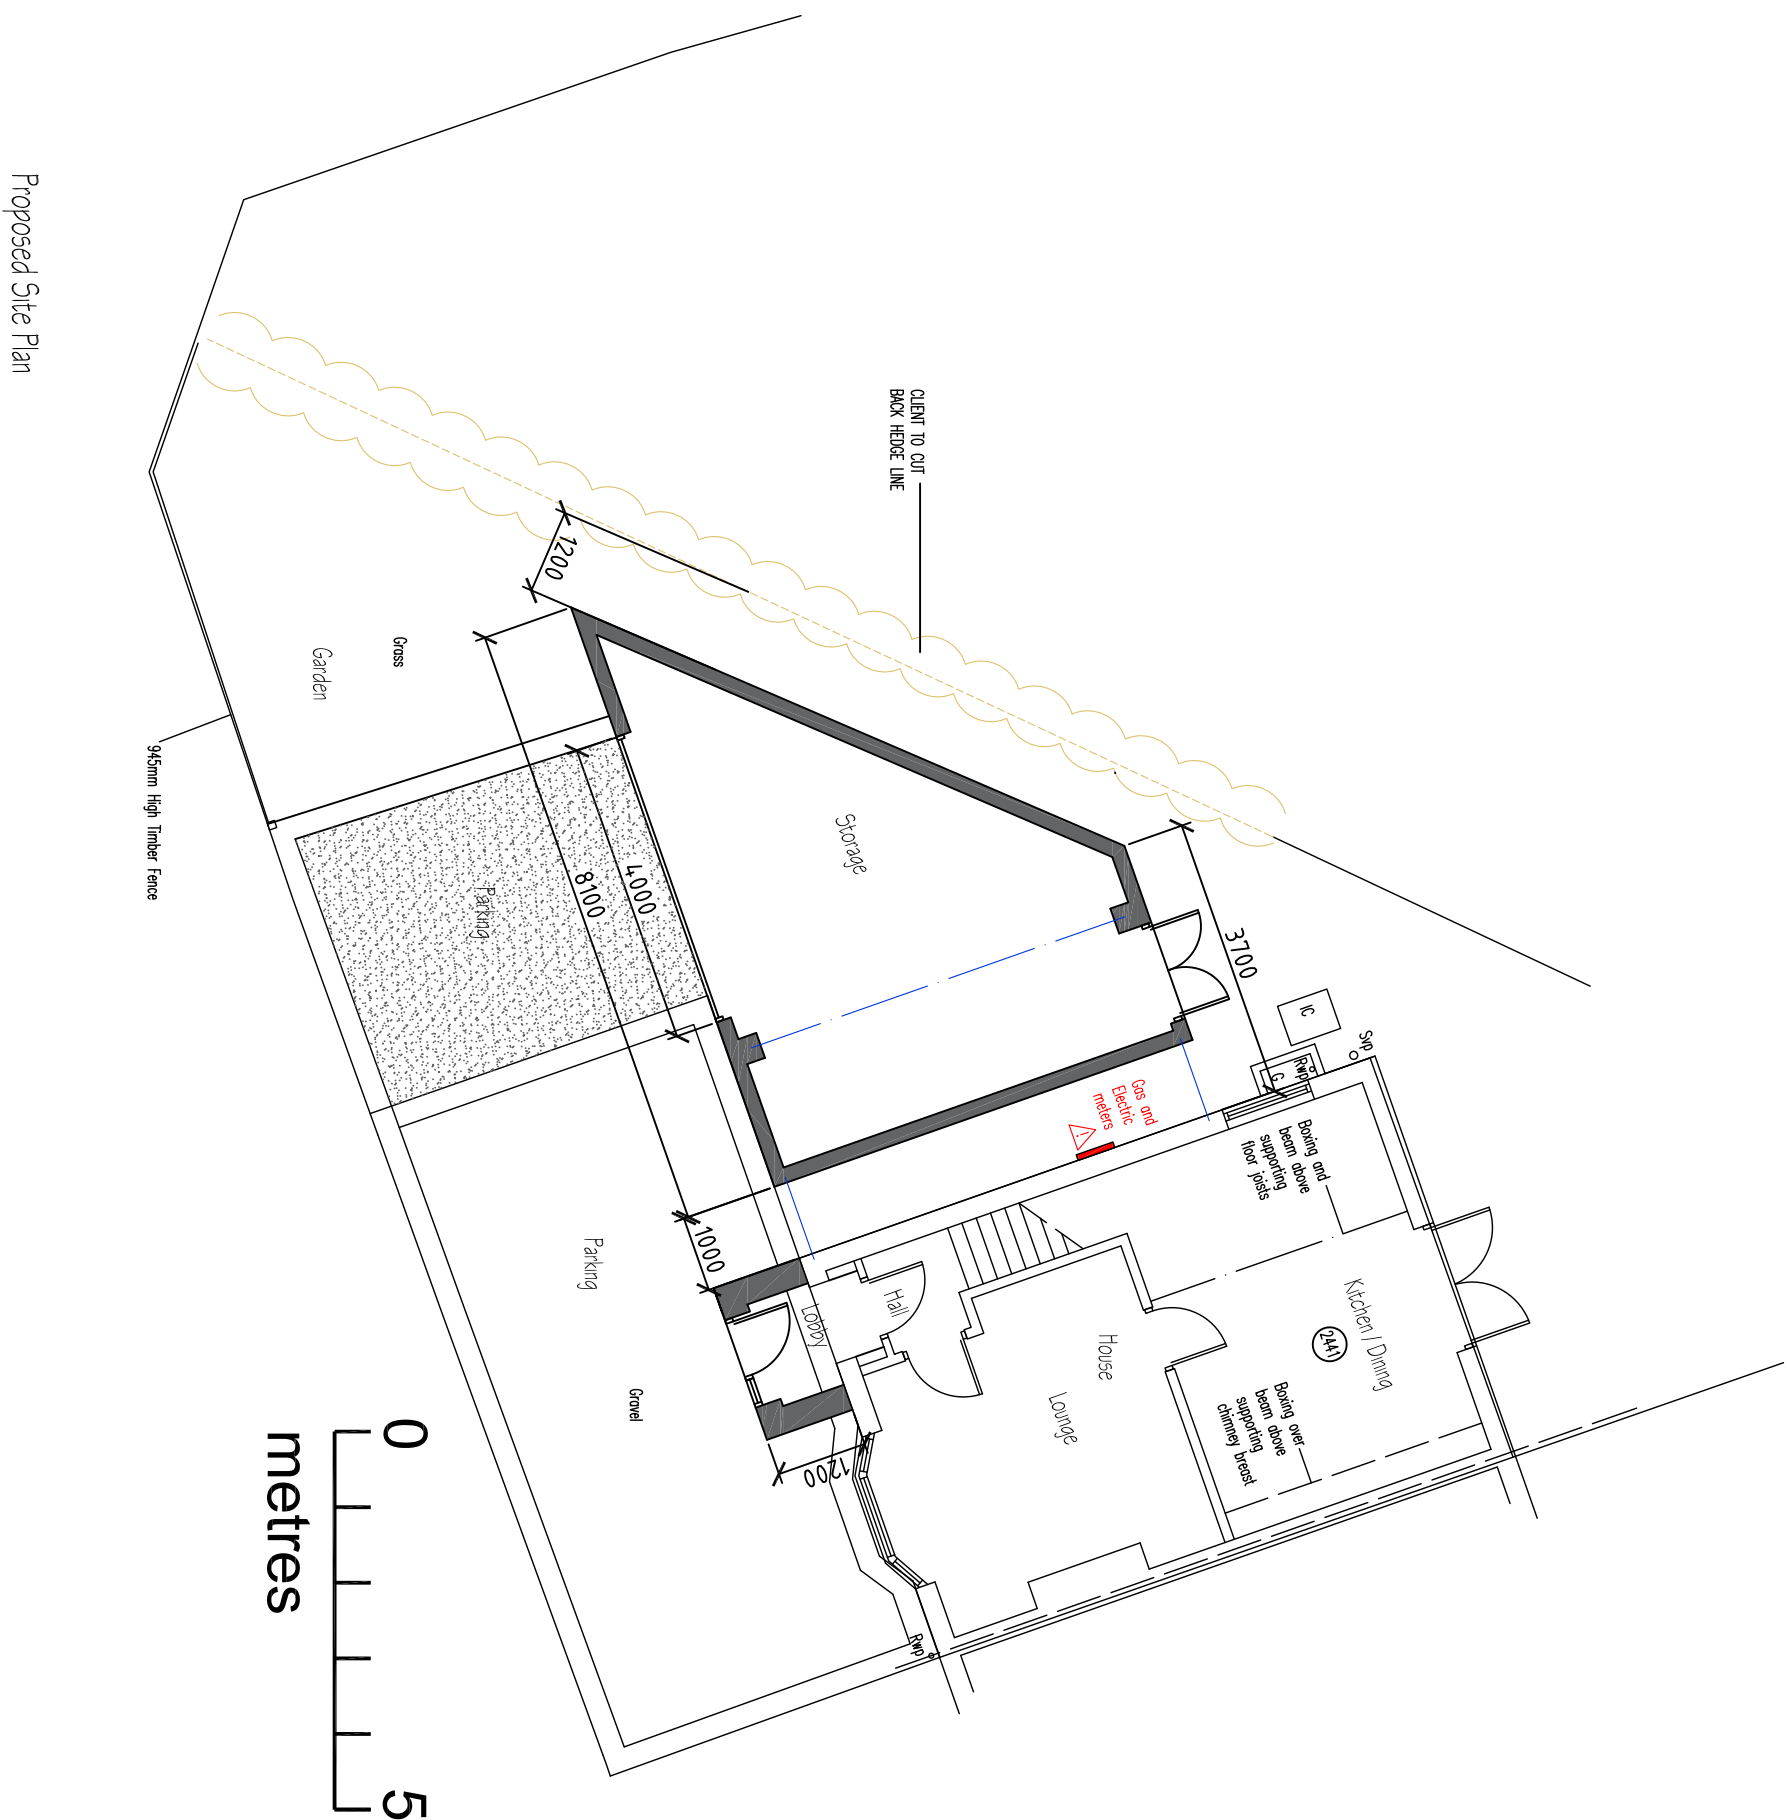
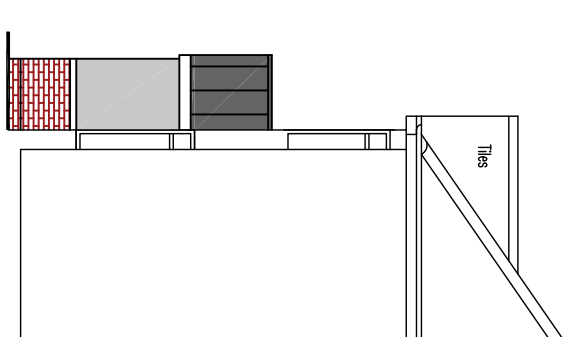
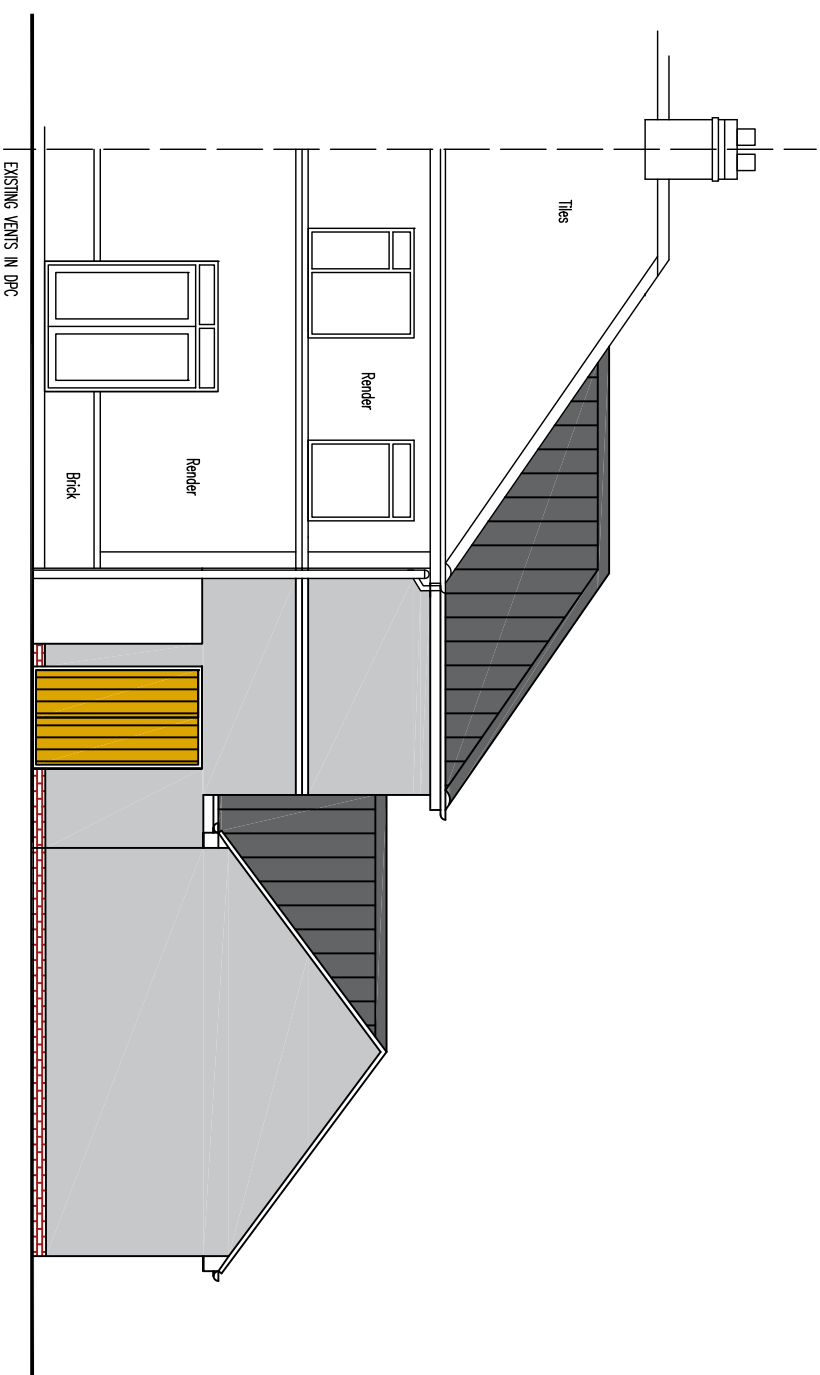
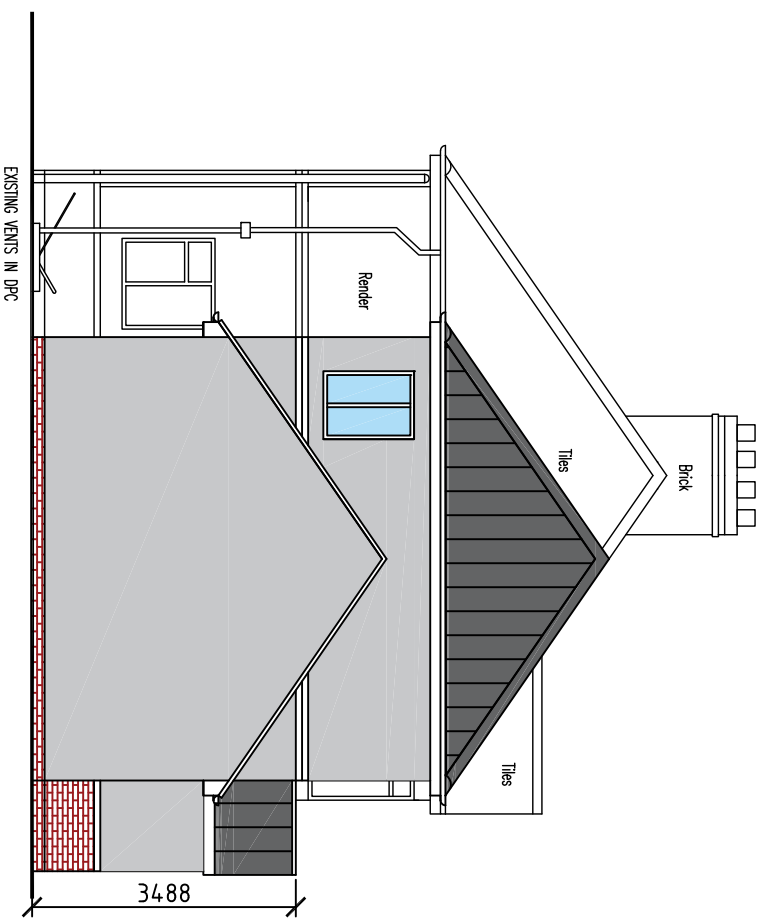
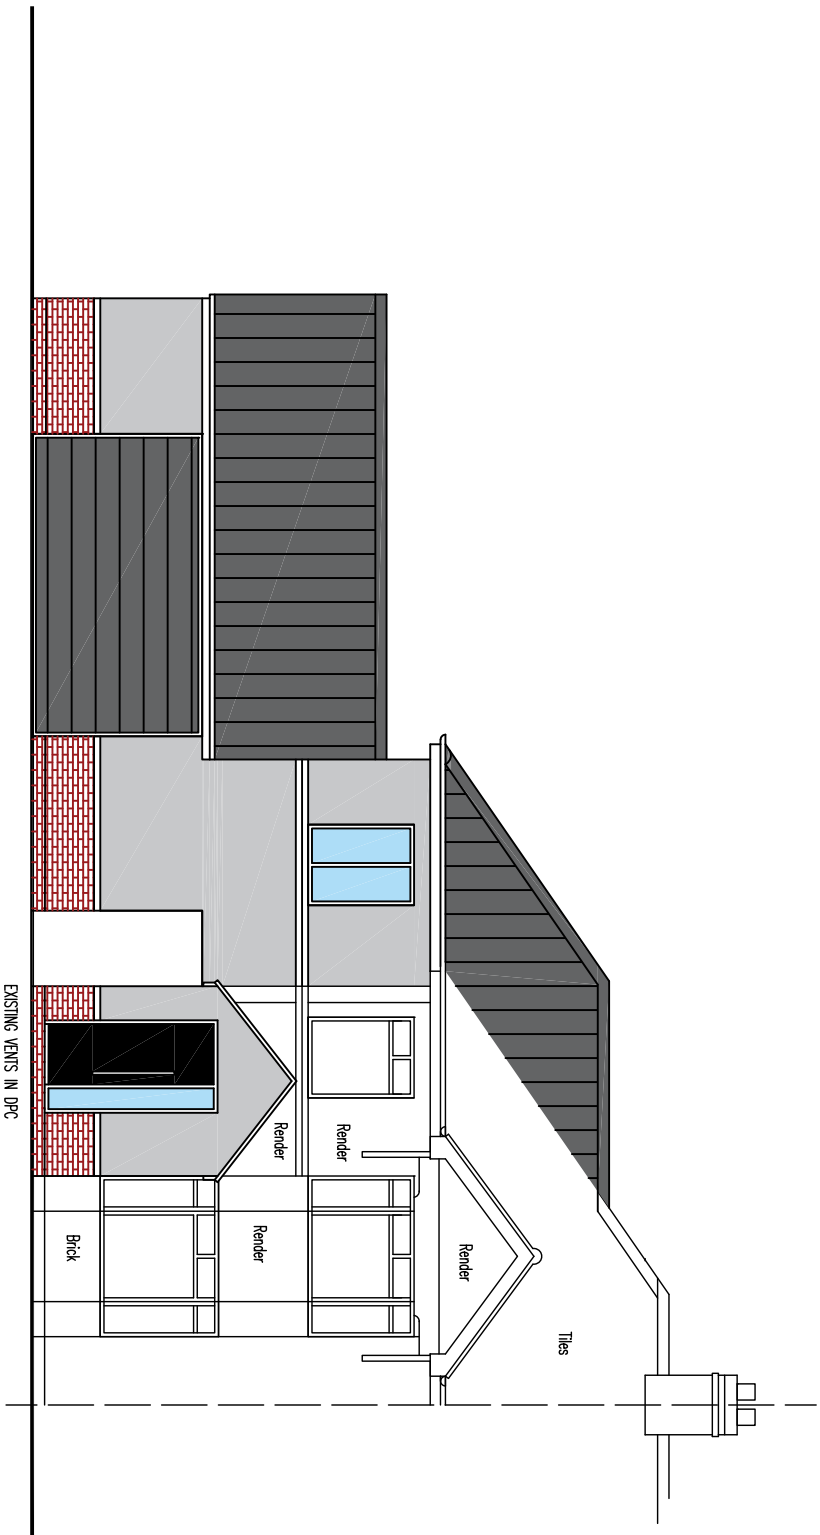
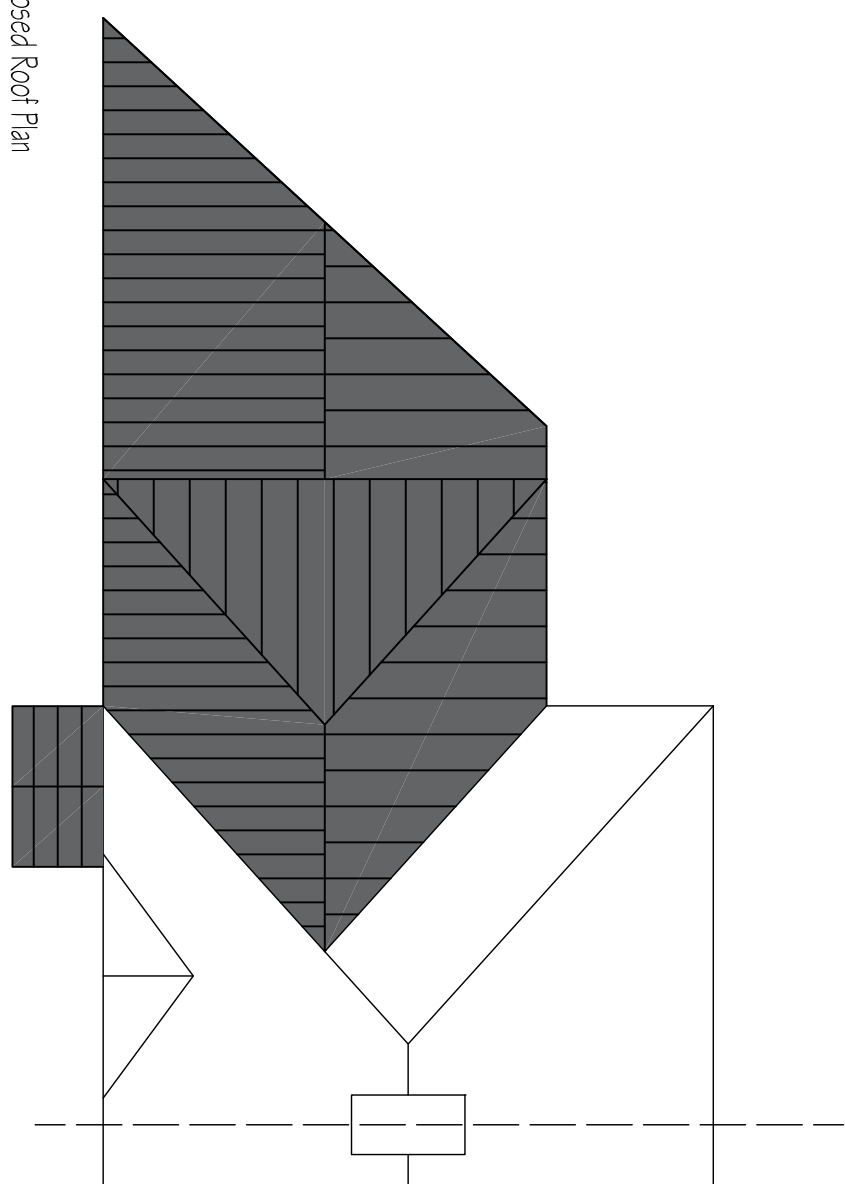
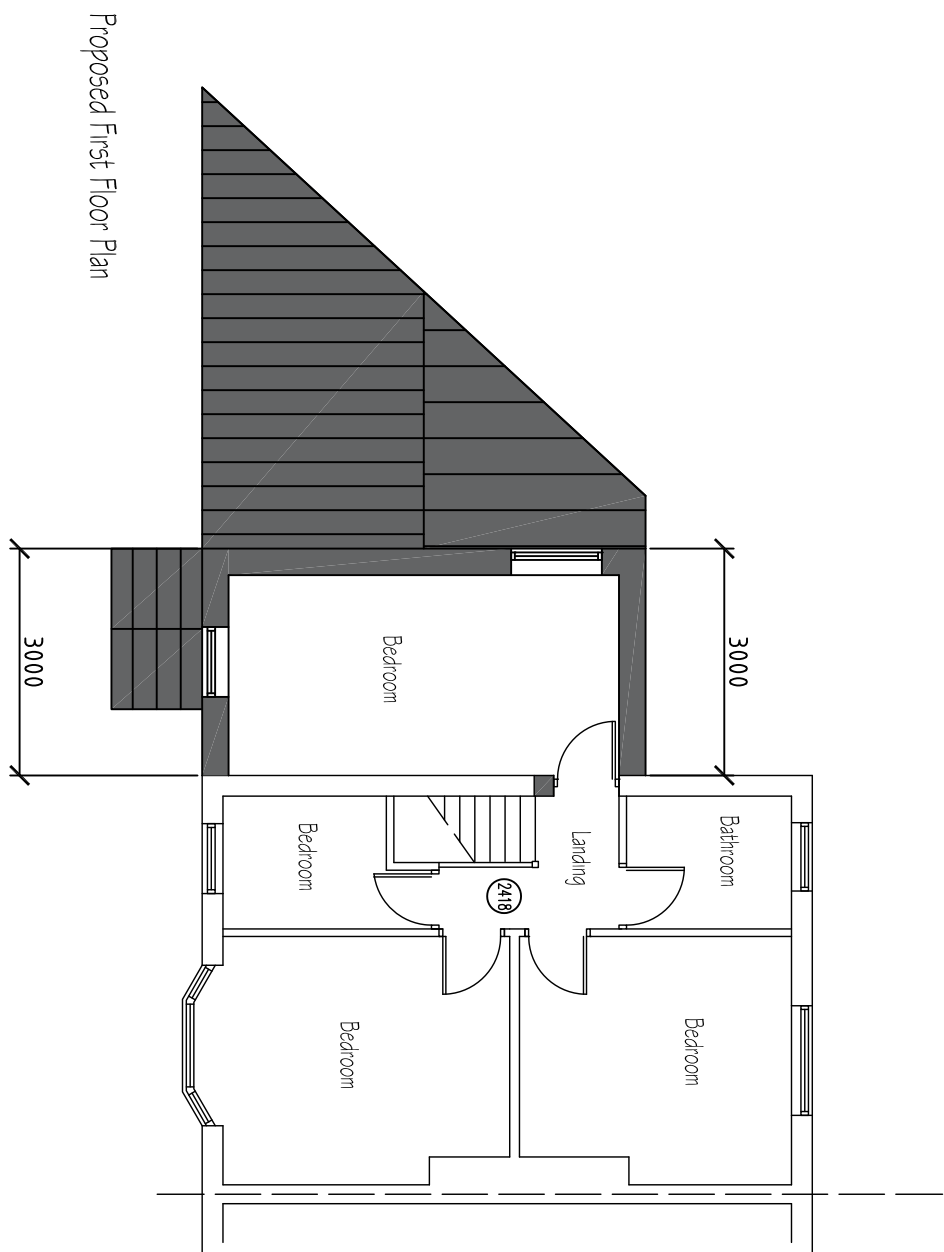


1. Drawings copyright of © Architectural Vastadeesigns Ltd.
2. Drawings not to be used without written consent.
3. Planning drawings should not be used for the purpose of construction or working drawings.
4. Building regulation approved drawings are not construction or working drawings.
5. All dimensions must be checked and verified on site before commencing works.
6. OS data may have been used for the purpose of a Planning submission.
7. Do not scale from the drawings.

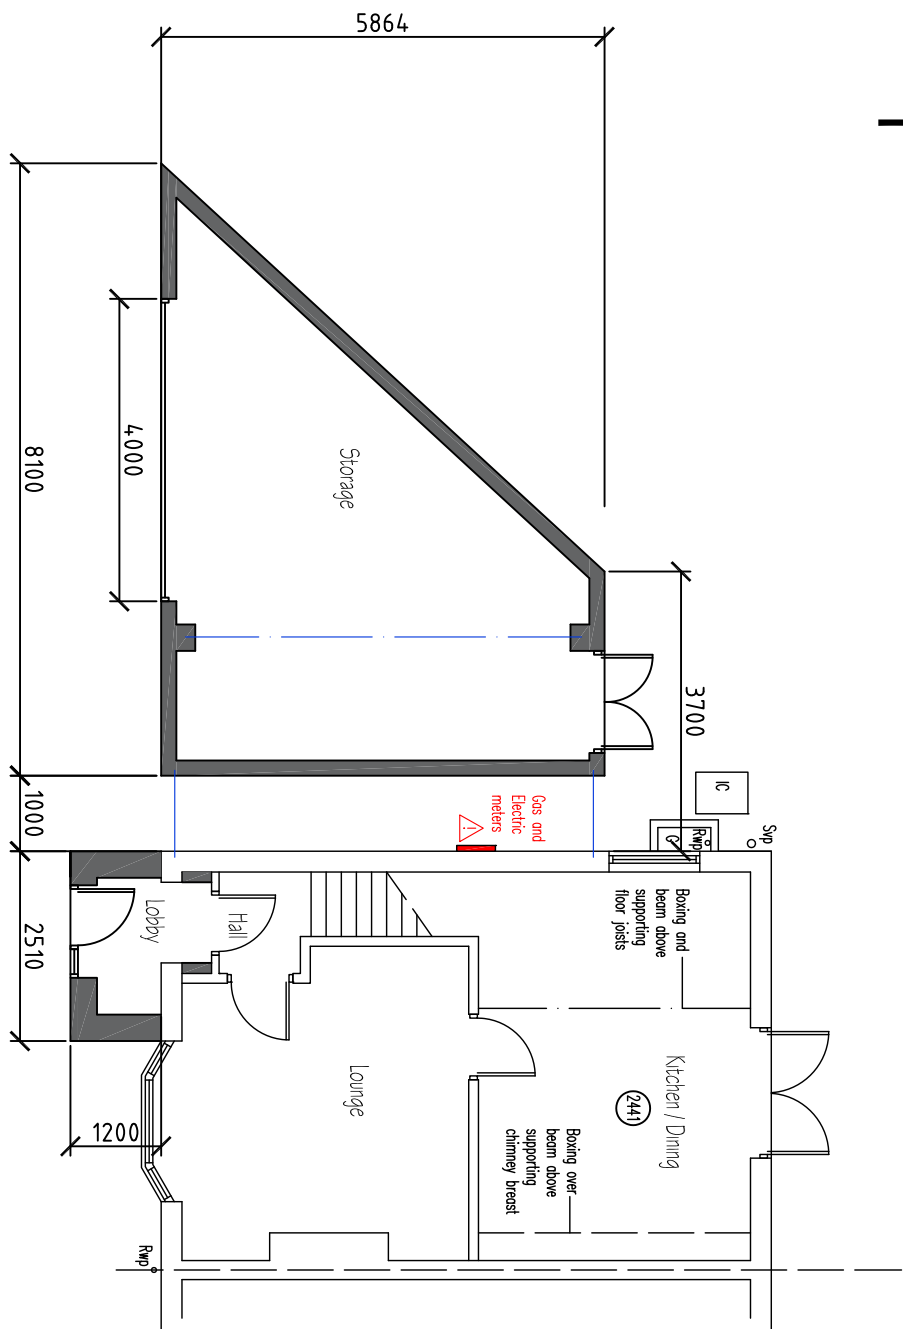

Revisions	
Rev.	Comments

[illegible]

ArchitecturalVistasdesigns Ltd
a: The Padlock, 118 Padlock Way, Hinchley, Leamington CV32 9BB
m: 07835 456 2564 t: 01455 696 839
w: www.architecturalvistasdesigns.co.uk
e: studio@architecturalvistasdesigns.co.uk
Client: Mark Rawlings
Dwg Status: PLANNING

Dwg. Proposed Plans and Elevations	
Project: Proposed 1 and 2 story side extensions at No. 1 Sunnydale Crescent, Hinchey LE10 0PA	
Scale: 1:100 & 1:500 @ A1	
Date: 18.12.2023	
Dwg No.	Drawn By: map
	Rev.
AVD-790-SCH-PL02	B