




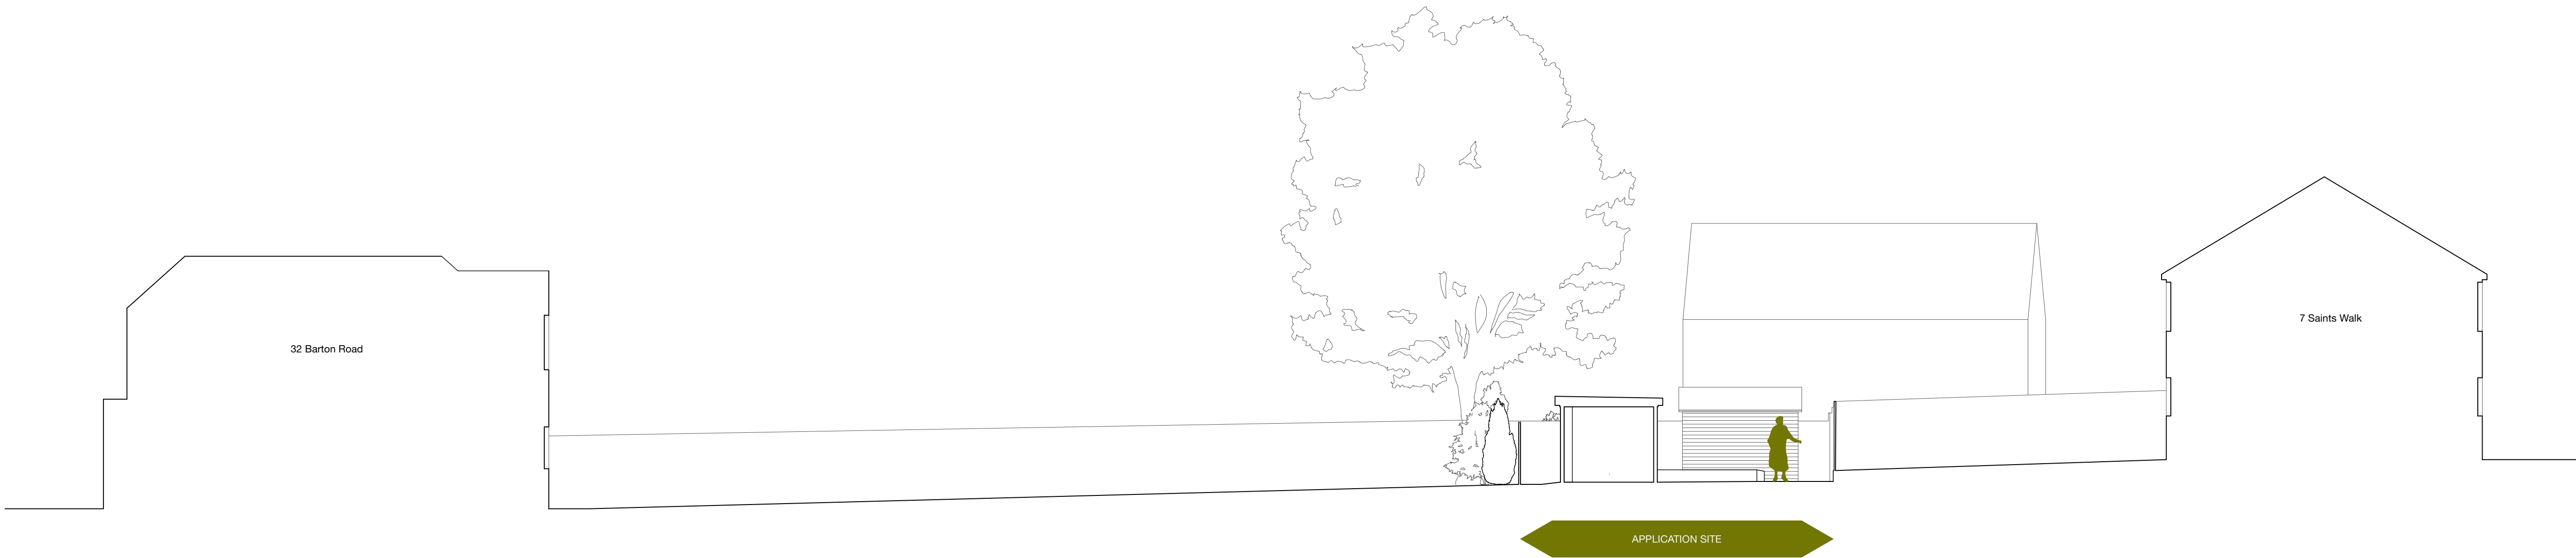

02 Section B-B As Existing
Scale: 1:100

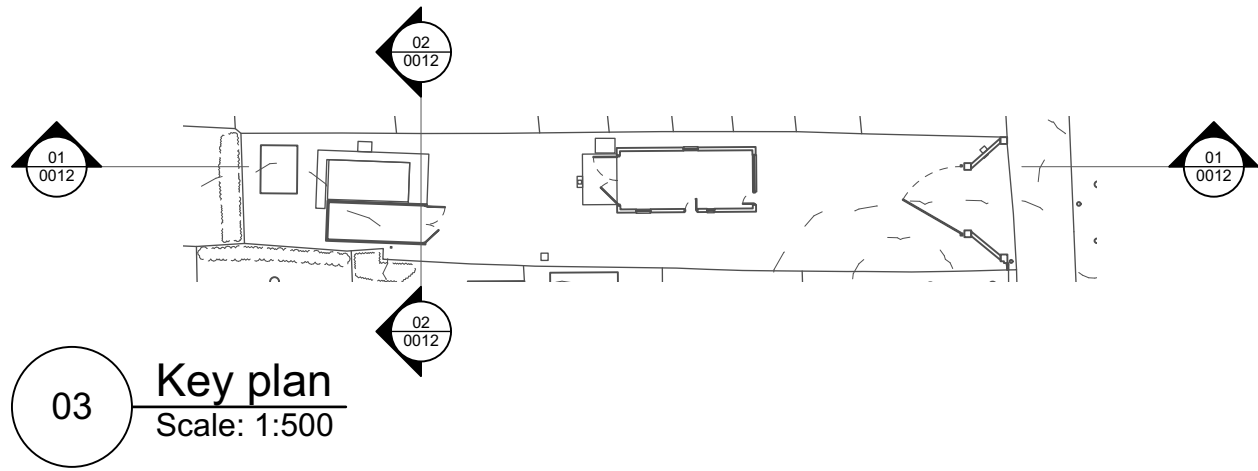

01 Section A-A As Existing
Scale: 1:100

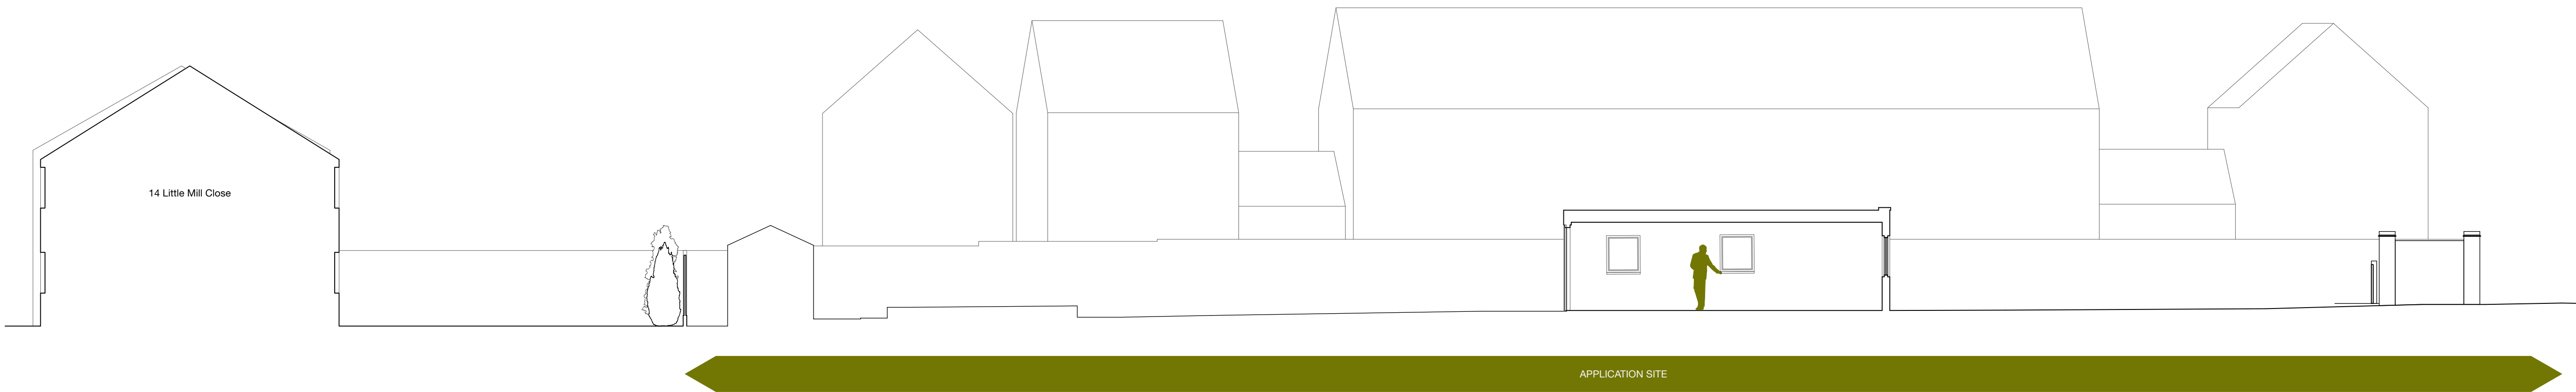

Enå

Project Title (Project Number):
30A Barton Road, Barlestone

Client:
Mr & Mrs Marriott

Scale:
1:100 @ A1

Drawing Number:
2503-A-0012

Drawing Title:
Sections as existing

Revision:
A

Status:
Planning

Created By (Checked By):
A/RM (A/RM)

Date:
July 2026

Revision Notes:
-

Copyright © of Enå Design. All dimensions, annotations and
accompanying information should be treated as confidential and
not be disclosed to any third party without the written
consent of Enå Design. All rights reserved. Location plans are courtesy of Ordnance
Survey.

A1