
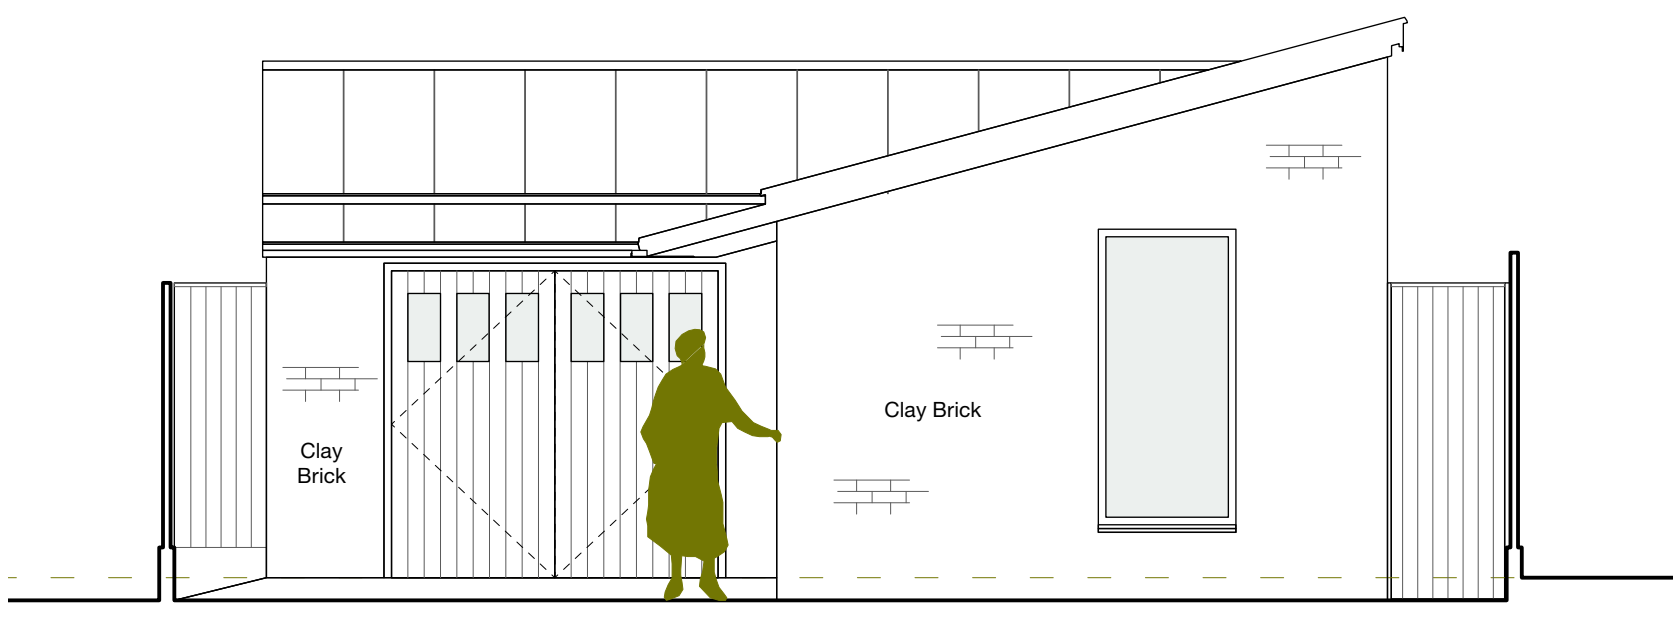
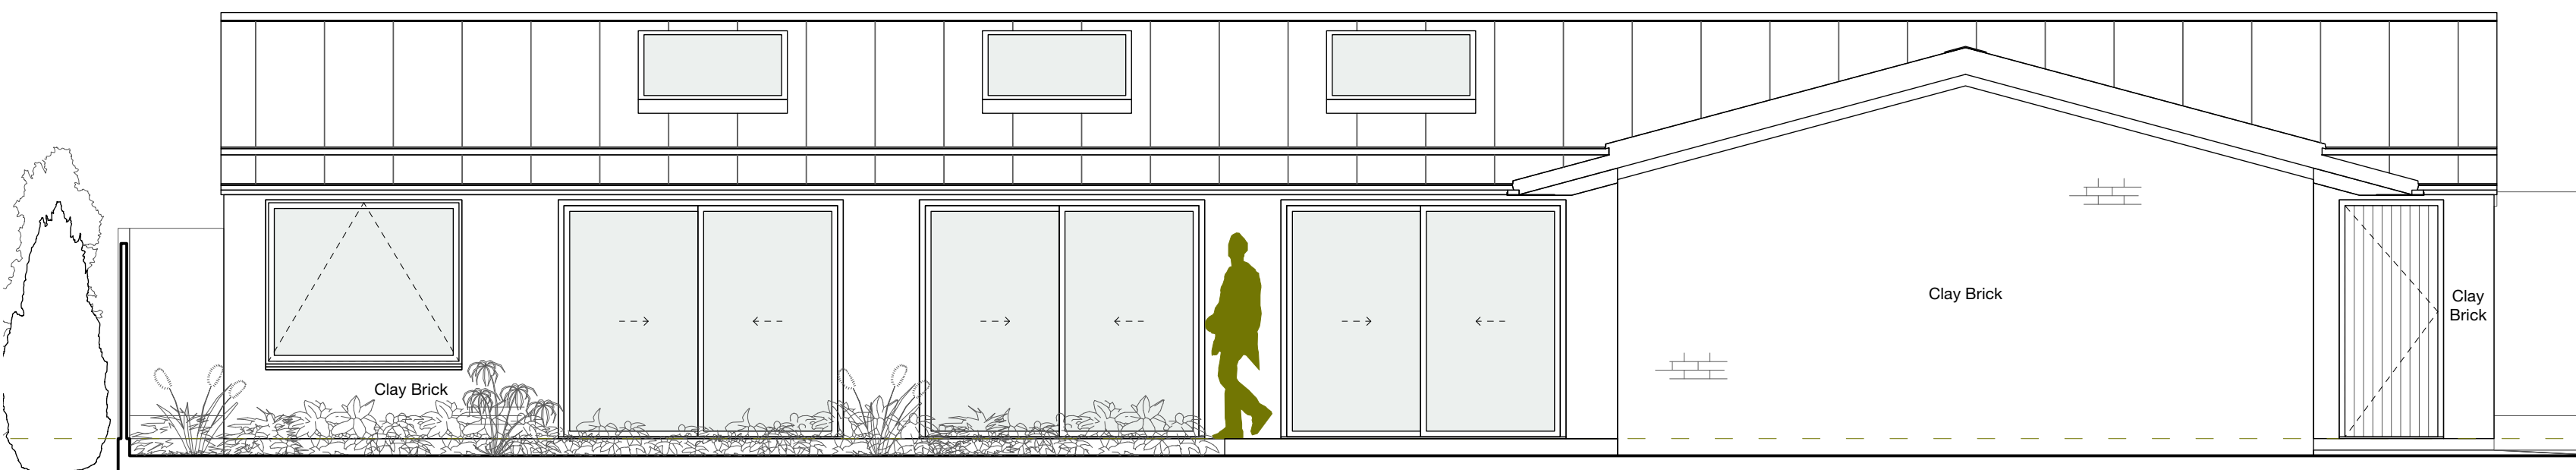
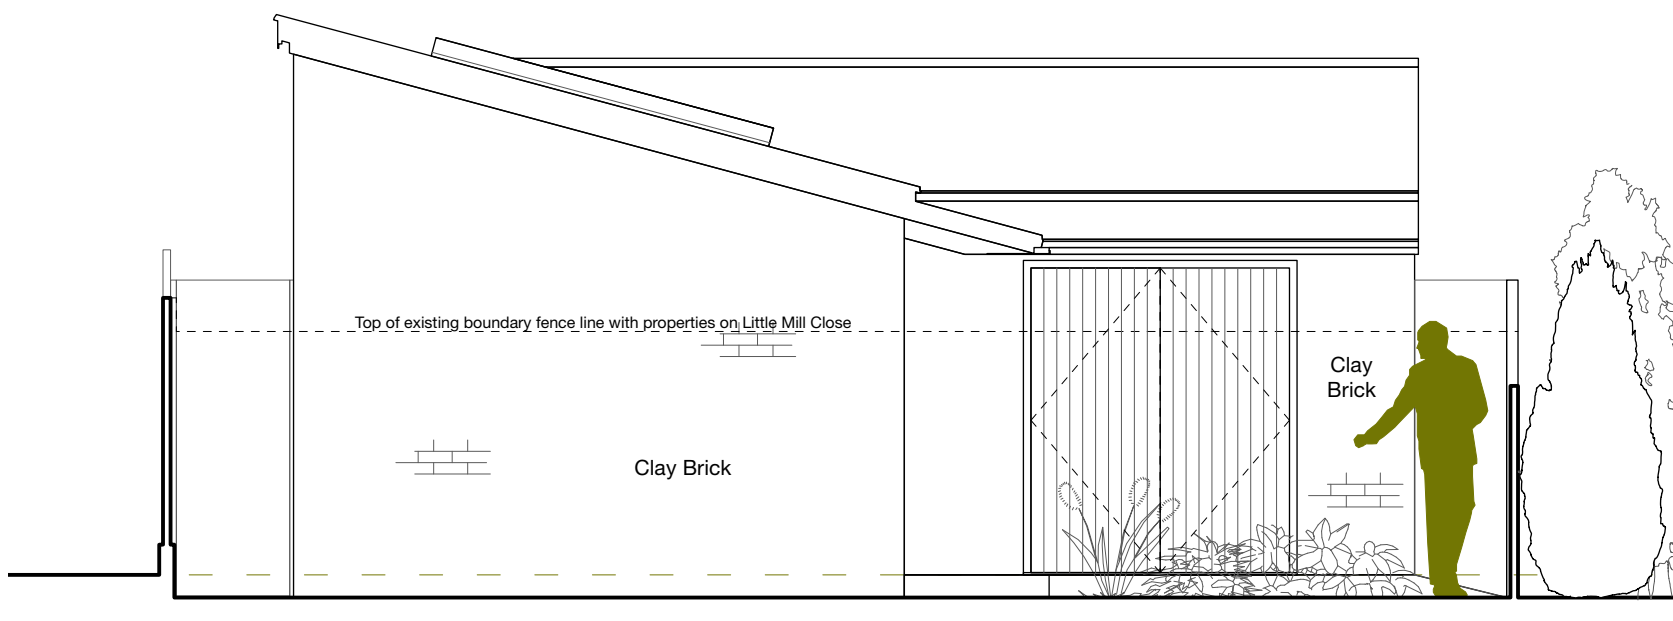


KEY PLAN

Glazing

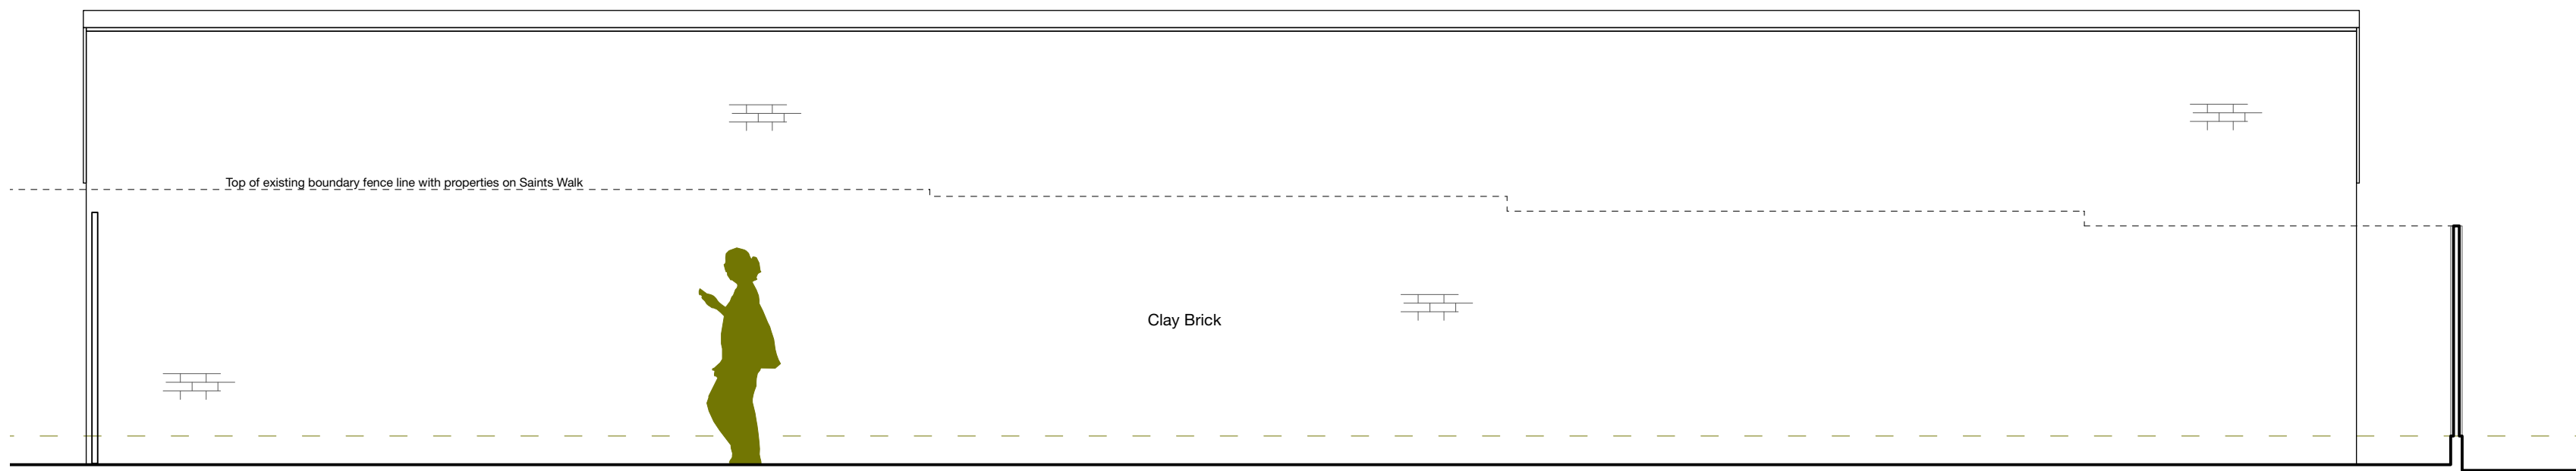

Enå

Project Title (Project Number):
30A Barton Road, Barlestone

Client:
Mr & Mrs Marriott

Scale:
1:50 @ A1

Drawing Number:
2503-A-0021

Drawing Title:
Elevations as proposed

Revision:
A

Status:
Planning

Created By (Checked By):
A/RM (A/RM)

Date:
July 2026

Revision Notes:
-

Copyright © of Enå Design. All dimensions, annotations and
accompanying information should be treated as confidential and not
be disclosed to any third party without the written consent of Enå Design.
Design plans are for information only. All figures are in millimeters
unless stated otherwise. Location plans are courtesy of Ordnance
Survey.

A1