



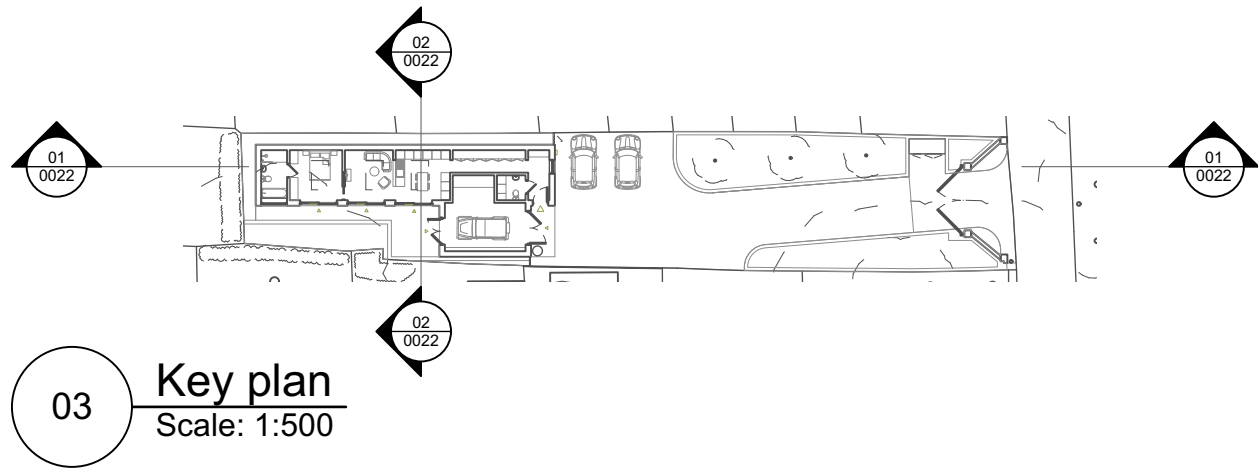

02 Section B-B As Proposed  
Scale: 1:100

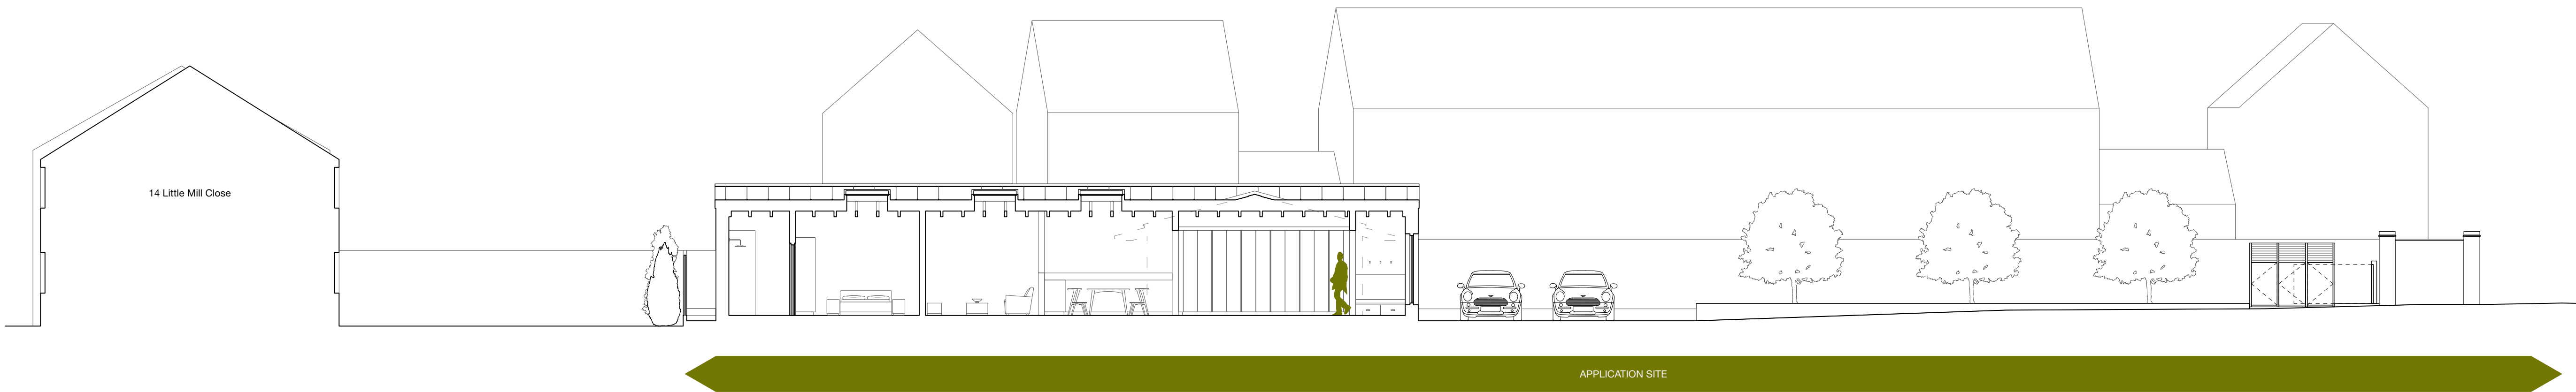

01 Section A-A As Proposed  
Scale: 1:100



Enå

Project Title (Project Number):  
30A Barton Road, Barlestone

Client:  
Mr & Mrs Marriott

Scale:  
1:100 @ A1

Drawing Number:  
2503-A-0022

Drawing Title:  
Sections as proposed

Revision:  
A

Status:  
Planning

Created By (Checked By):  
AJM (AJM)

Date:  
July 2026

Revision Notes:  
-