



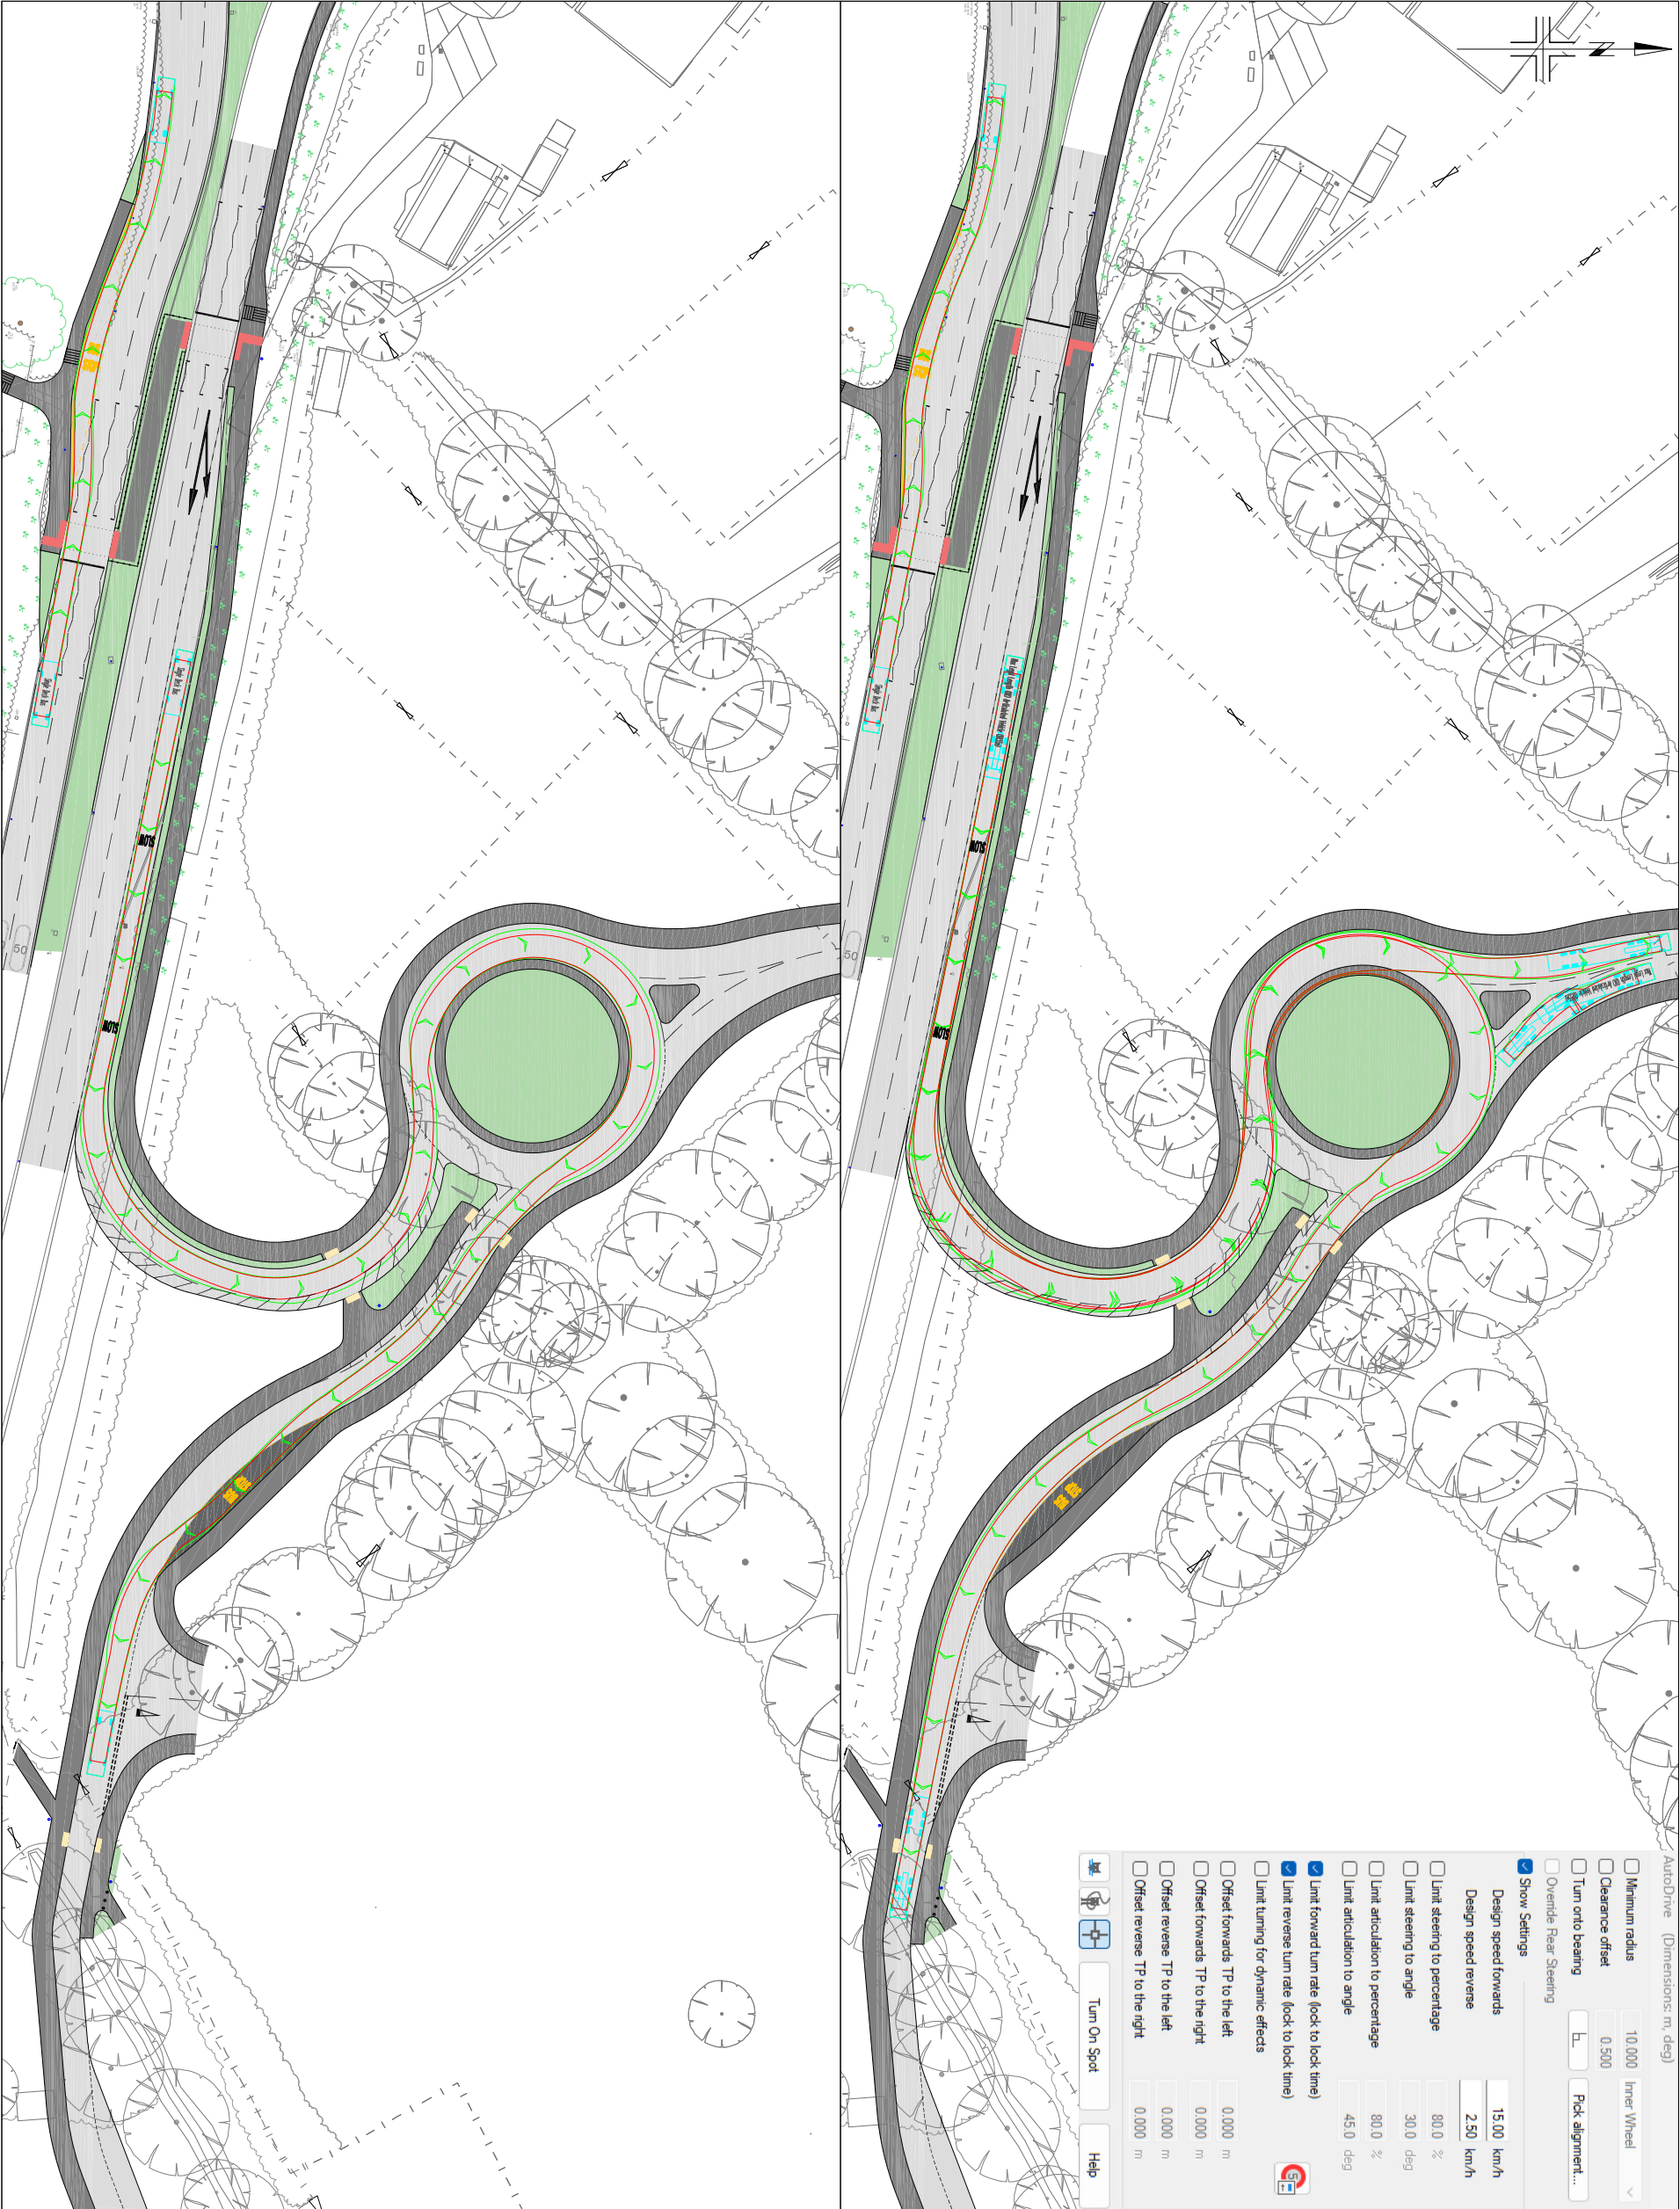

1. THIS DRAWING IS NOT TO BE SCALED FOR CONSTRUCTION PURPOSES.
2. THE CONTRACTOR SHALL CHECK ALL DIMENSIONS AND LEVELS ON SITE.

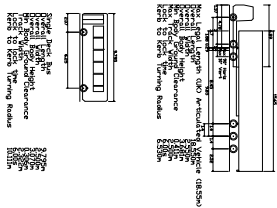

N	DRAWING UPDATED FOLLOWING RSA COMMENTS	03.07.26	MF	JP
M	DRAWING UPDATED FOLLOWING CLIENT COMMENTS	15.06.26	MF	JP
L	DRAWING UPDATED FOLLOWING CLIENT COMMENTS	15.06.26	MF	JP
K	ACTIVE TRAVEL ACCESS UPDATED	11.06.26	MF	JP
J	DRAWING UPDATED FOLLOWING CLIENT COMMENTS	04.06.26	MF	JP
I	DRAWING UPDATED FOLLOWING LHA COMMENTS	29.05.26	MF	JP
H	DRAWING UPDATED FOLLOWING CLIENT COMMENTS	30.12.25	JP	GM
G	DRAWING UPDATED FOLLOWING LHA RESPONSE	15.12.25	JP	GM
F	DRAWING UPDATED FOLLOWING STAGE 1 RSA	16.09.25	JP	GM
E	DRAWING UPDATED FOLLOWING MEETING WITH LHA	27.05.25	JP	GM
D	SITE ACCESS UPDATED FOLLOWING TEAM MEETING	10.05.24	JP	GM
C	SITE ACCESS UPDATED FOLLOWING CLIENT COMMENTS	27.11.23	BHB	JP
B	SITE ACCESS UPDATED FOLLOWING CONSULTATION	23.11.23	BHB	JP
A	SITE ACCESS UPDATED FOLLOWING CONSULTATION	28.02.23	MLL	JP

REV	DESCRIPTION	DATE	BY	AUTH
-----	-------------	------	----	------



Ridge and Partners LLP
Floor 1B
4 Temple Row
Birmingham
B2 4HG
T : 0121 454 5530

CLIENT
CADDICK DEVELOPMENTS LIMITED

PROJECT
LAND AT JUNCTION 22 OF THE M1
CLIFFE HILL FARM

TITLE
PROPOSED A50 SITE ACCESS
SWEEP PATH ANALYSIS 01

DRAWN	AUTHORISED	SCALE	SHEET SIZE	DATE
JP	GM	1:500	A3	20.03.22

PROJECT NO.	DRAWING NO.	REV
T22523	002	N