


1. THIS DRAWING IS NOT TO BE SCALED FOR CONSTRUCTION PURPOSES.
2. THE CONTRACTOR SHALL CHECK ALL DIMENSIONS AND LEVELS ON SITE.

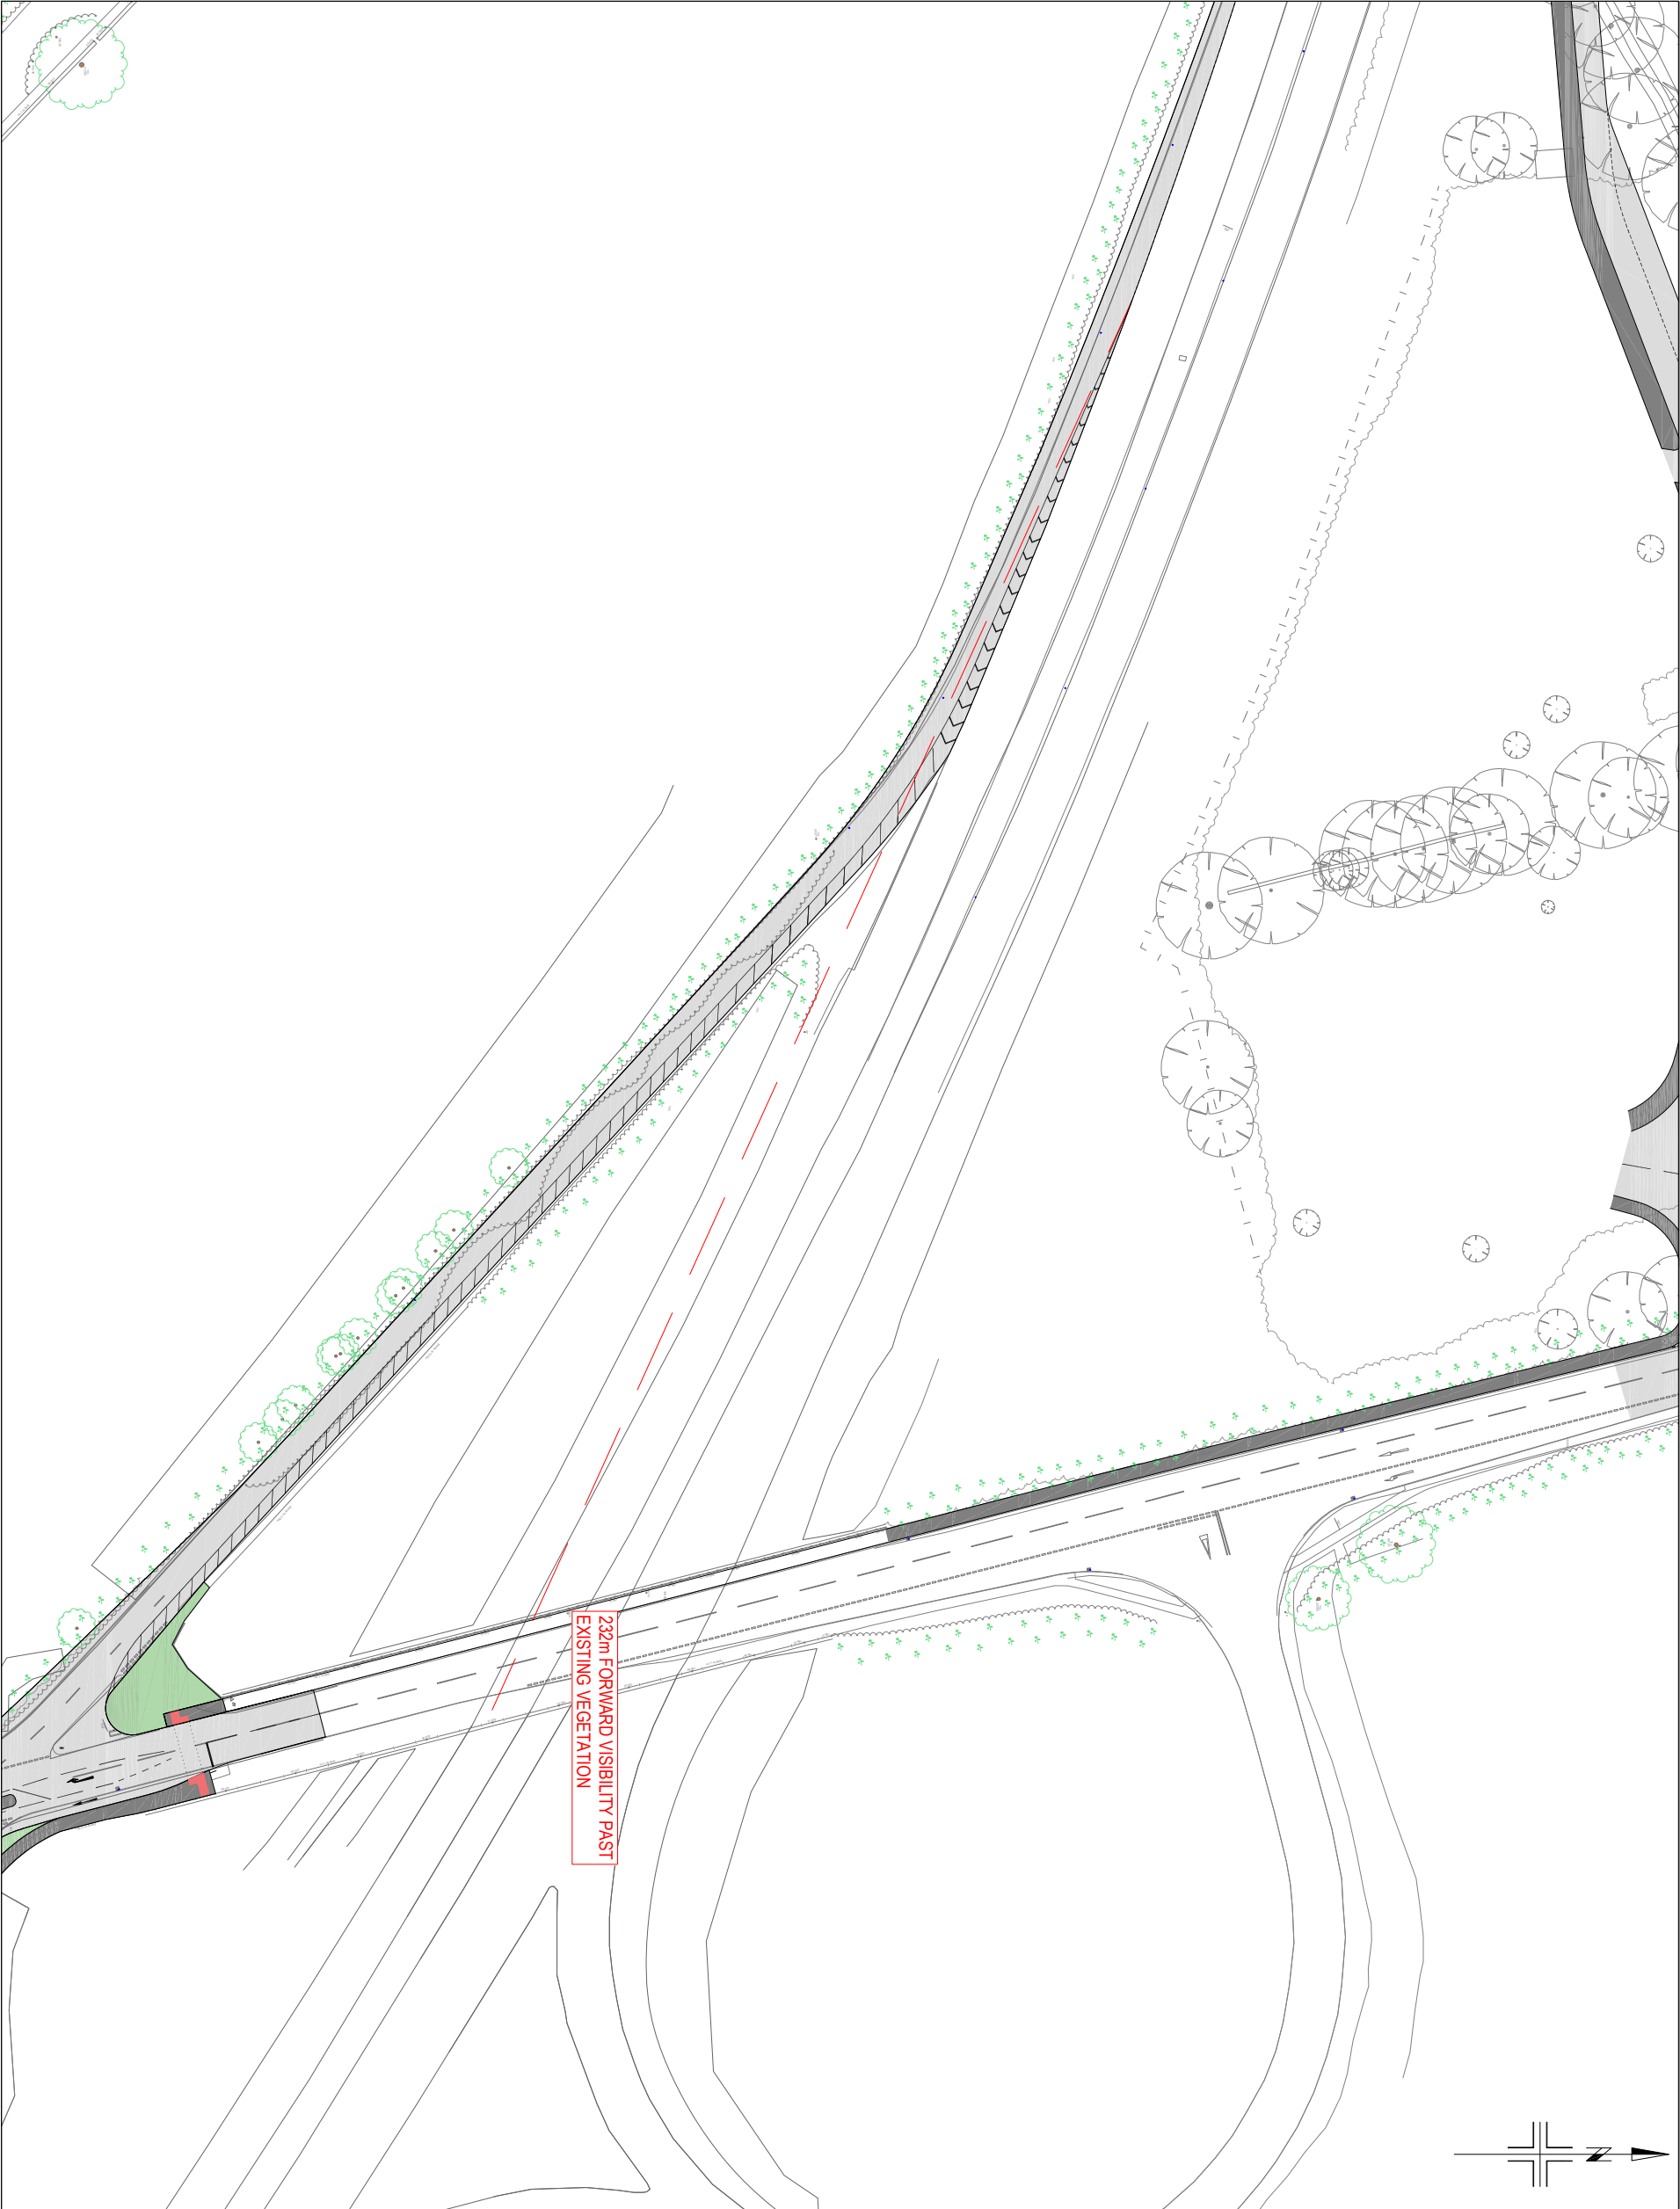

232m FORWARD VISIBILITY PAST
EXISTING VEGETATION



Ridge and Partners LLP
Floor 1B
4 Temple Row
Birmingham
B2 5HG
T : 0121 454 5530

CLIENT
CADDICK LAND

PROJECT
LAND AT CLIFFE HILL FARM
MARKFIELD

TITLE
A50 FORWARD VISIBILITY TO NEW
SLIP ROAD MERGE LAYOUT

DRAWN	AUTHORISED	SCALE	SHEET SIZE	DATE
JP	GM	1:1000	A3	05.01.25
PROJECT NO.		DRAWING NO.		REV
T22523		009		B