



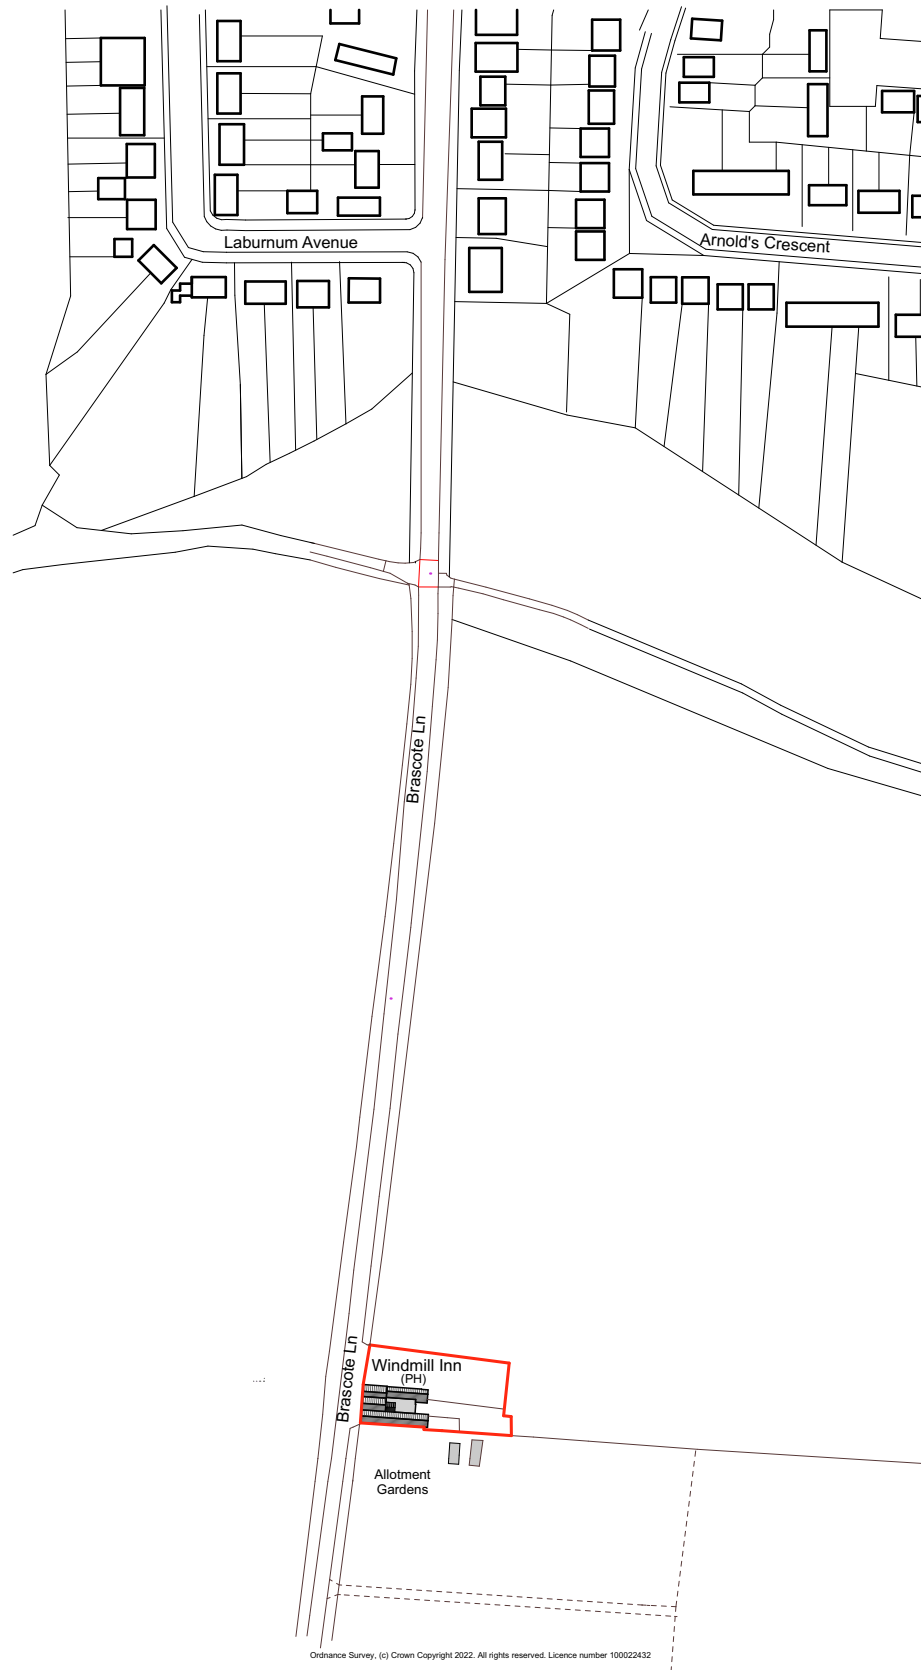

Block Plan 1:500@A3

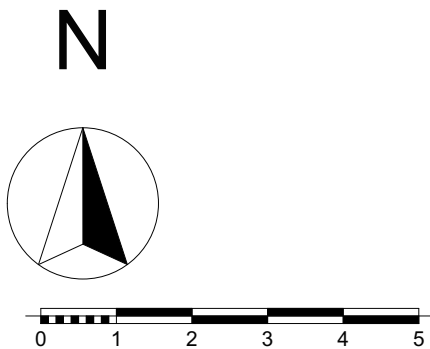

Location Plan 1:2500@A3

- Please Note:**
- This drawing may be printed and scaled FOR PLANNING PURPOSES.
 - All dimensions to be CHECKED ON SITE and any DISCREPANCY reported to Perfect Planning.
 - The site boundary shown is the best assumed from available data and does NOT represent legal ownership.
 - All dimensions in mm unless otherwise stated.

Revisions.



e: info@perfect-planning.co.uk
t: 01455 272943
t: +44 (0) 7904 224864
t: +44 (0) 7912 413144
w: www.perfect-planning.co.uk

Project:
Internal and External Alterations
The Windmill,
Brascote Lane,
Brascote
LE9 9LE

Client:
Steve Bazeley

Drawing Title:
Block and Location Plan

Drawing by: AL / IG / SK Checked by: AL / IG

Date: 24-04-23 Scale: As Shown @ A3

Drawing Number: 670/07 Revision: