


PROPOSED ELEVATIONS




Proposed South Elevation (Unchanged)
Scale 1/50


Proposed East Elevation
Scale 1/50

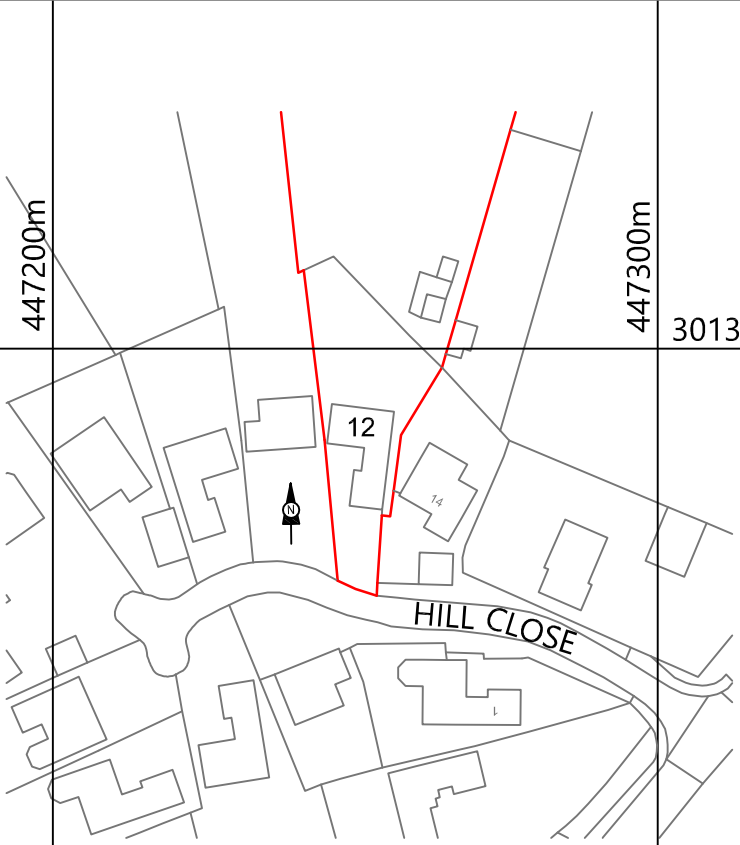

LOCATION PLAN
Scale 1/1250

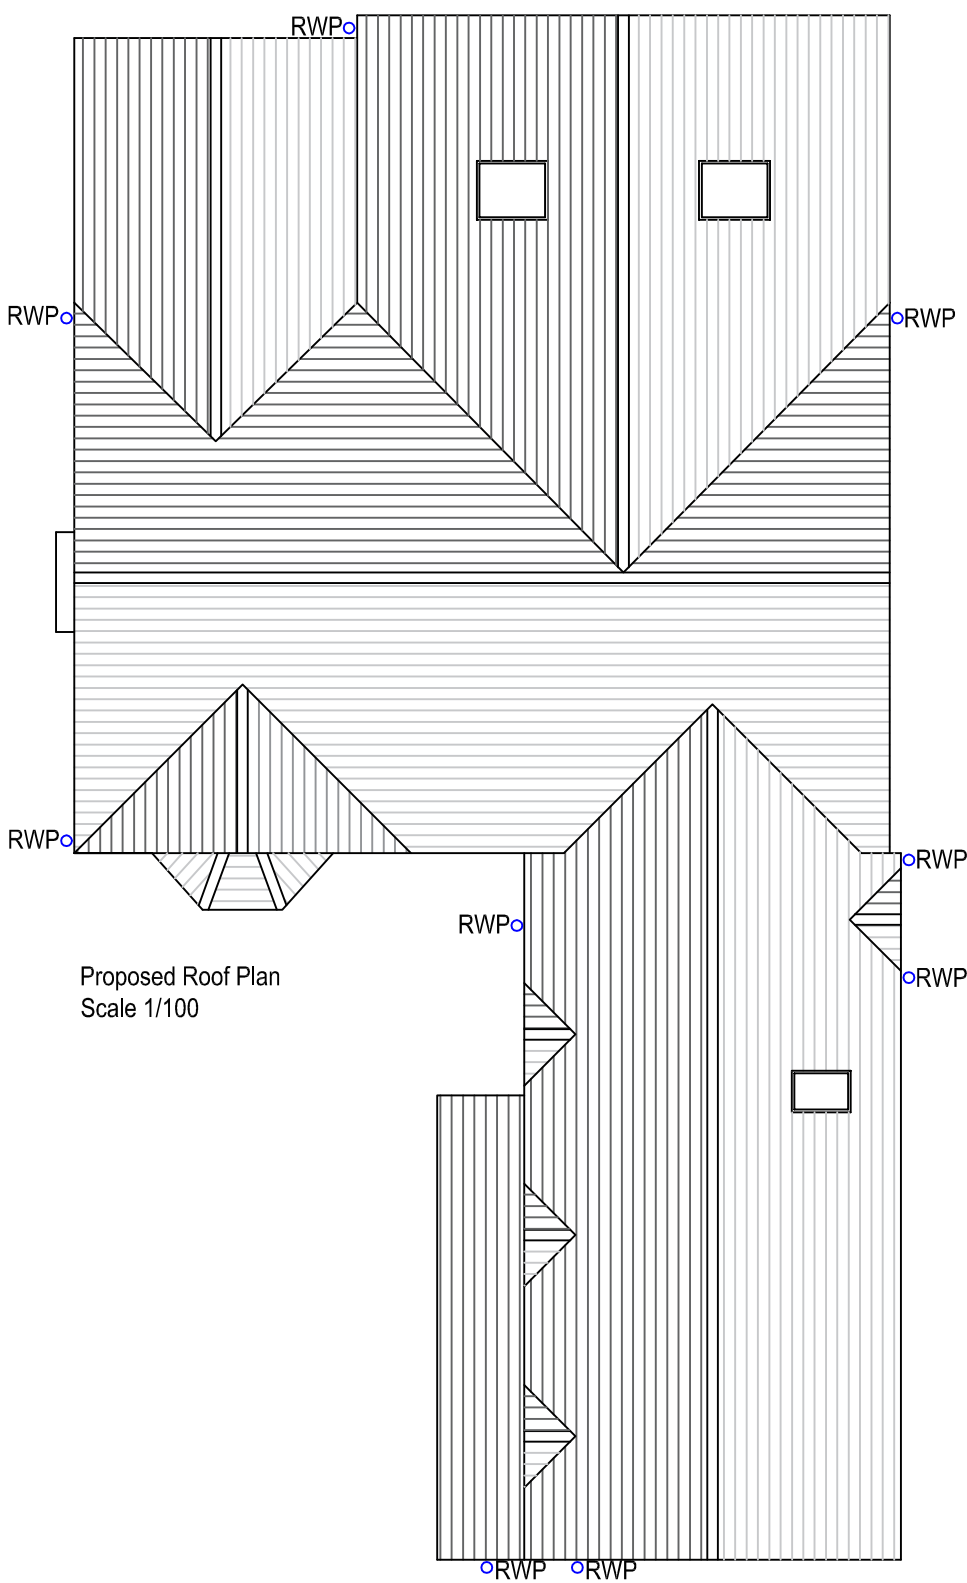

Proposed Roof Plan
Scale 1/100

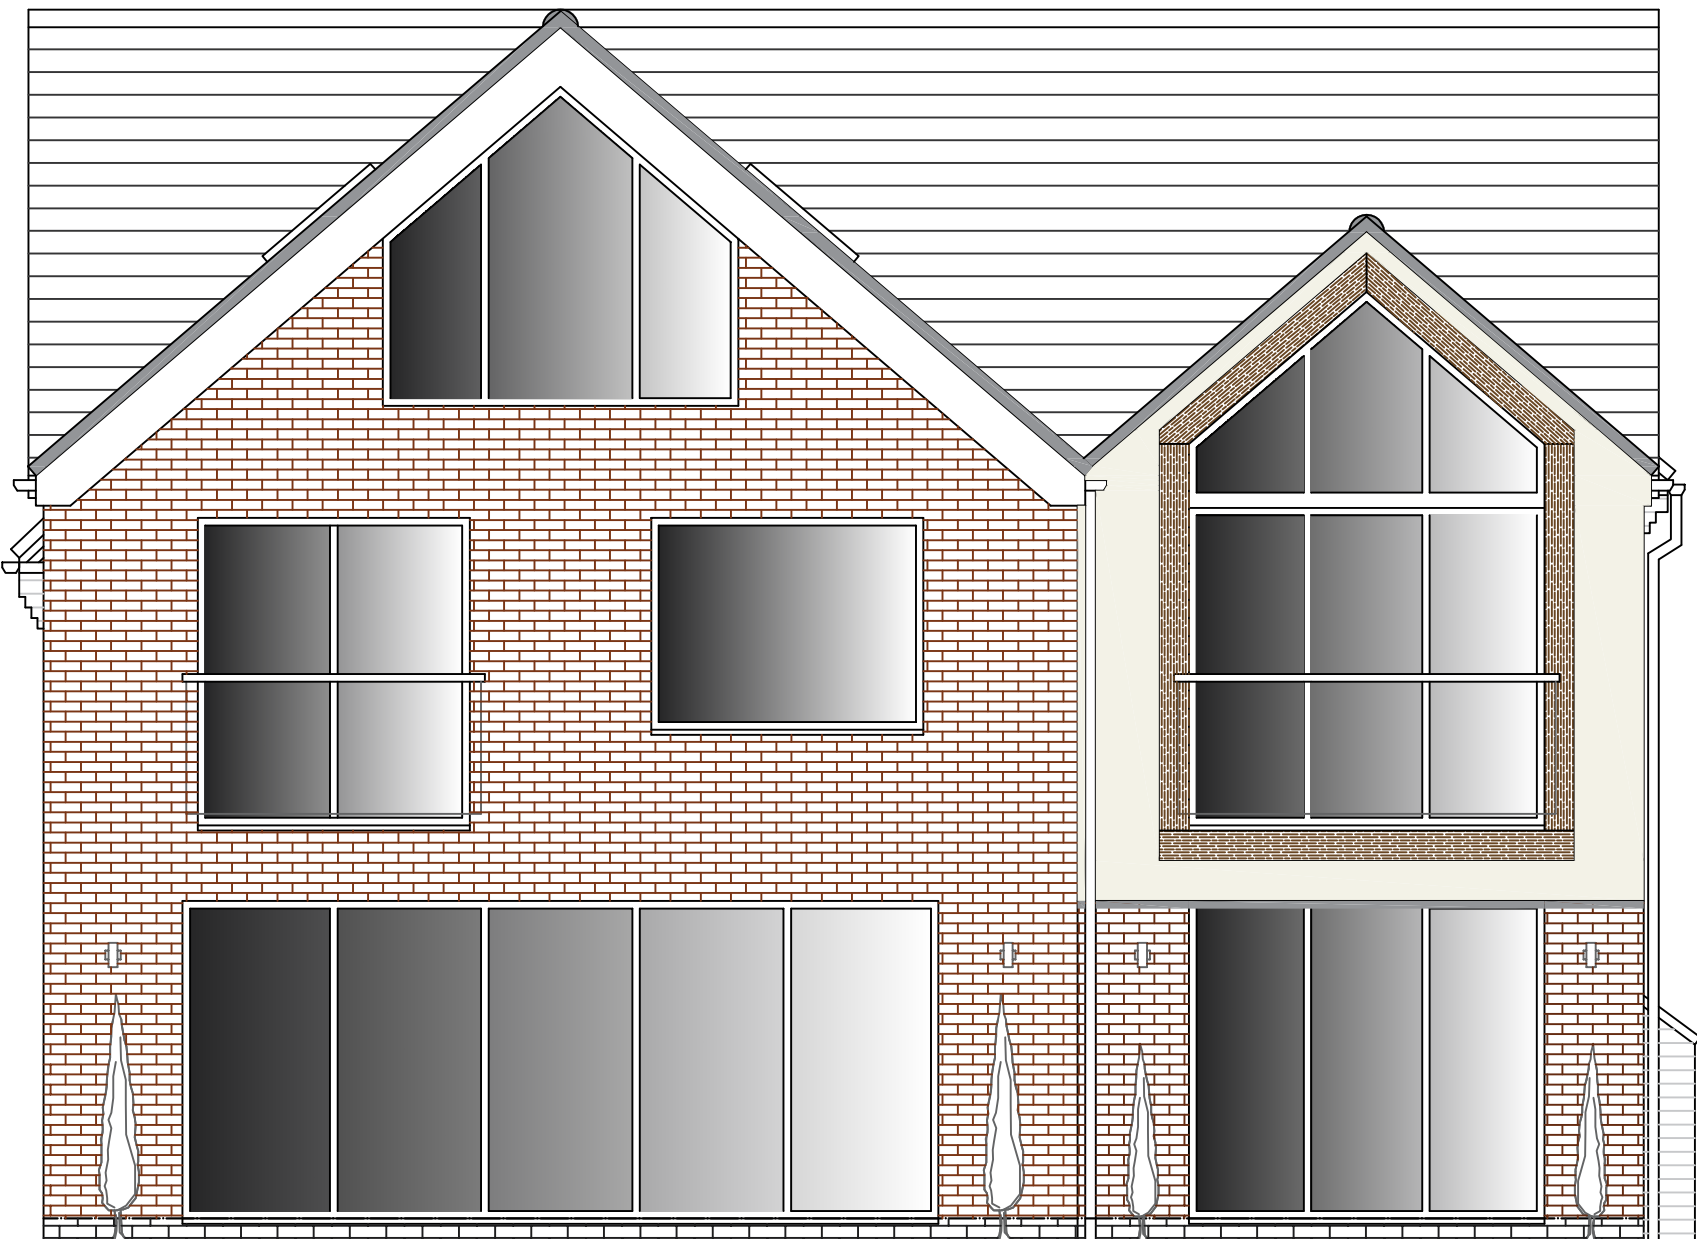

Proposed North Elevation
Scale 1/50

Proposed West Elevation
Scale 1/50

Title: PLANS & ELEVATIONS
Project: TWO / THREE STOREY REAR EXTENSION
Location: MR P & MRS H SATCHWELL, 12 HILL CLOSE,
PECKLETON, LEICESTERSHIRE, LE9 7RQ

Onemoreroom
Architectural Designers

205 Glenfield Road
Leicester
LE3 6DL

Tel: 07970 431698
Email: info@omrleicester.co.uk
Date: 04.03.2023
Scale: varies @ A1

PHS01-01-23PL

