



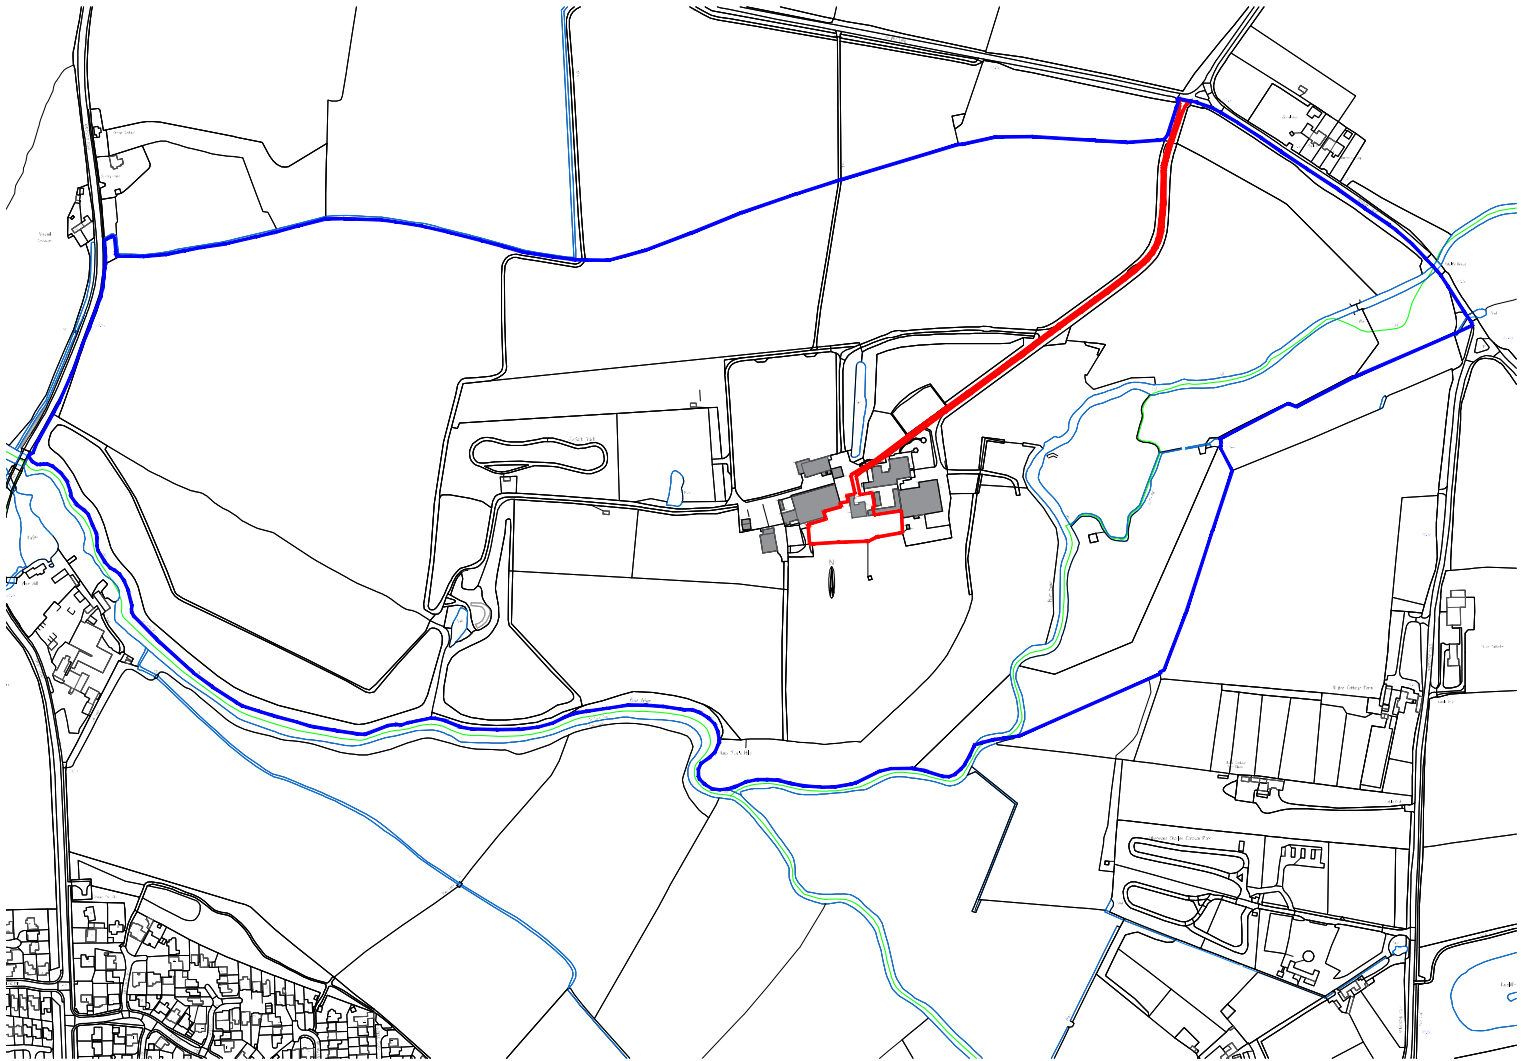

SITE LOCATION PLAN 1:2500

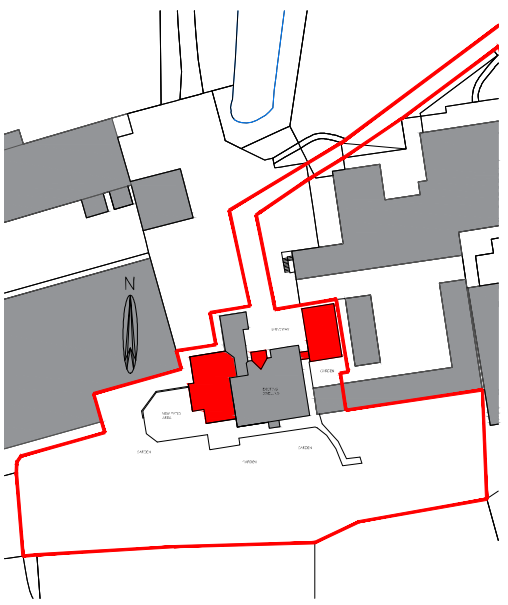

AS PROPOSED BLOCK PLAN 1:500



bi Design
Architecture

ARCHITECTS & PLANNERS
100% QUALITY GUARANTEED
100% SATISFACTION GUARANTEED
100% ON TIME DELIVERY

www.bidesignarchitecture.co.uk

Project: Proposed extensions and alterations at:
Address: Mythe Farm, Pinwall Lane, Sheepy Magna, Atherstone, CV9 3PF
Client: J & J Garland

Drawing: Planning - As Proposed - Site Location & Block Plans

Job Ref: 1734G Date: 11/02/2026

Drawn By: PJH Check By: DB

Scale: 1:500, 1:2500 Drawing No: 22

Paper Size: A1

MEMBER OF THE CHARTERED INSTITUTE OF BUILDING
MEMBER OF THE CHARTERED INSTITUTE OF ARCHITECTURAL TECHNOLOGISTS
AVAILABLE MEMBER OF THE BUILDING INSTITUTE OF ARCHITECTS