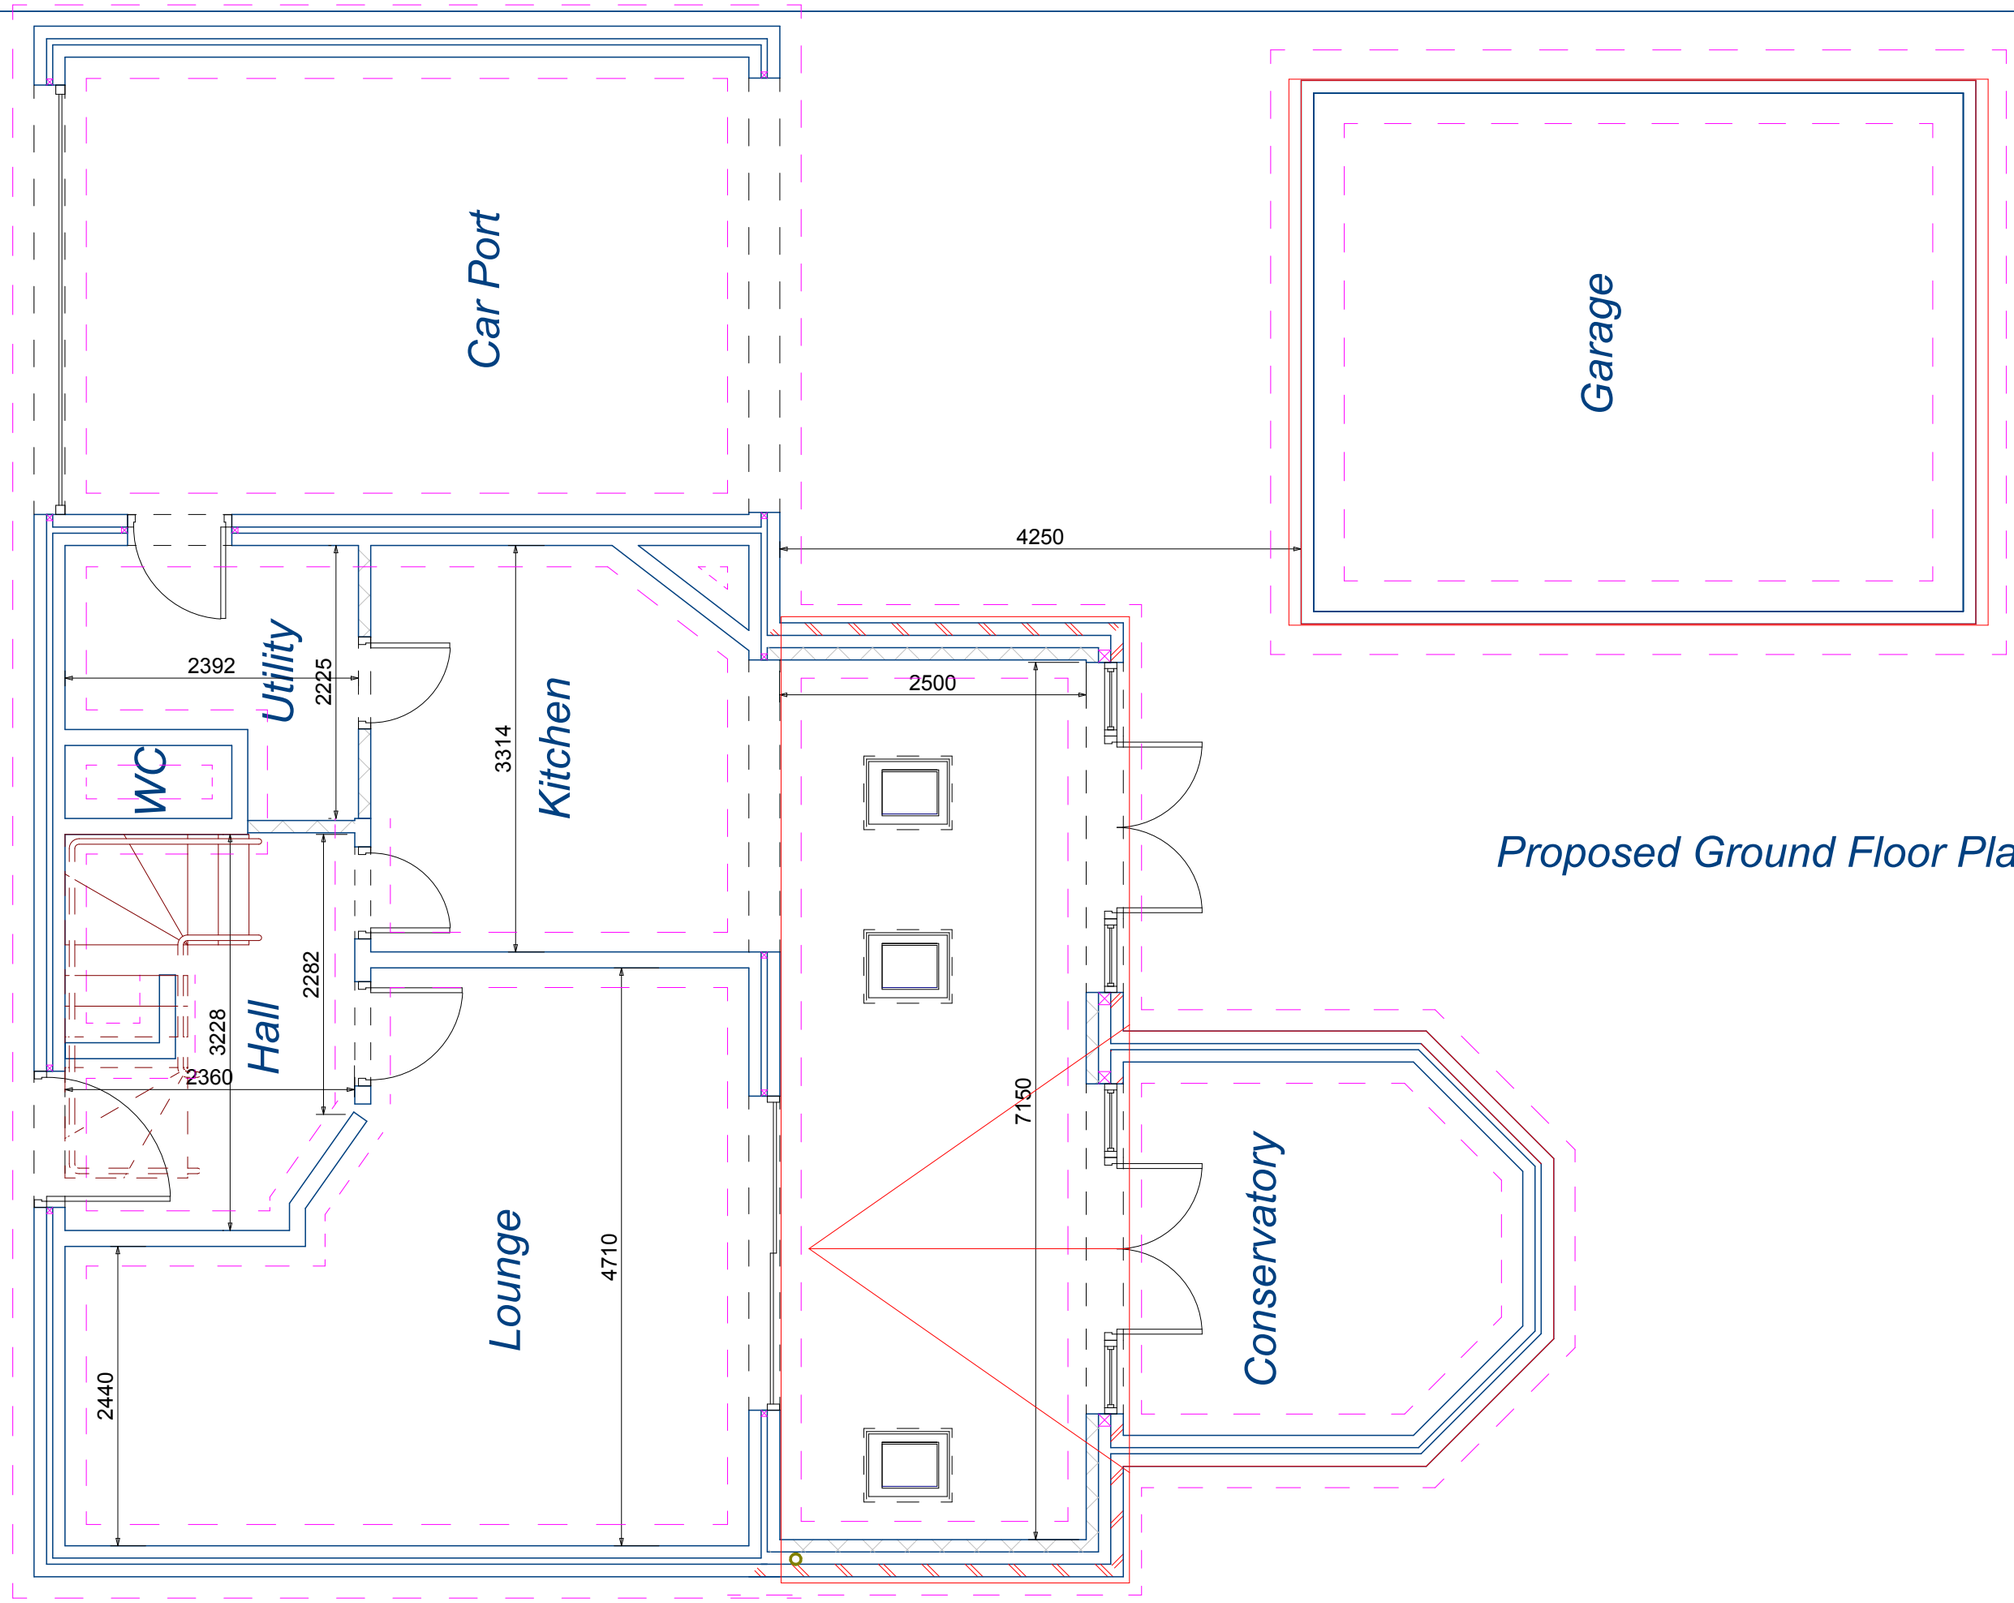

Proposed Ground Floor Plan

ADP
Affordable Design & Planning
Church View Design Studio
134a Main Street
Asfordby
LE14 3SA
info@adplanning.co.uk
www.adplanning.co.uk
Nottingham 0115 822 4876
Loughborough 01509 276 296
Leicester 01162 161 587
Derby 01332 416 102
FSB MEMBER

No copies without approval, copyright remains the property of ADP Services.
Drawings must not be used for quotations until the relevant approvals have been granted.

It is the responsibility of the client to check that the plans do not contravene or affect covenants or encroach boundaries, and matters relating to land Title. Also that Issues relating to the party wall act are implamented at the relevant stages.

Drawing No.
PL: 1105012

Project
Rear Single Storey Extension

Client
Mr & Mrs Goadby

Date
May 2011

Site Address
36 Brame Road
Hinckley
Leicestershire
LE10 0ET

Scale
1:50
3000 mm