


Proposed Elevations


SW

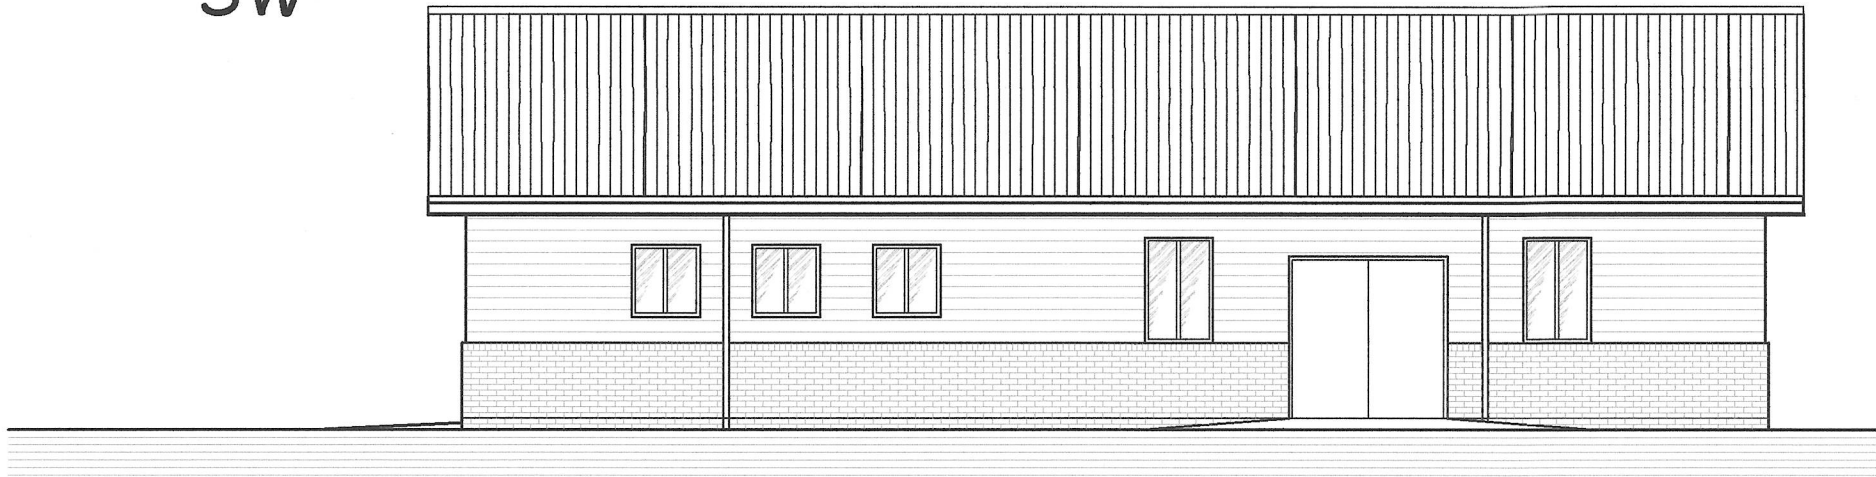


NW



SE

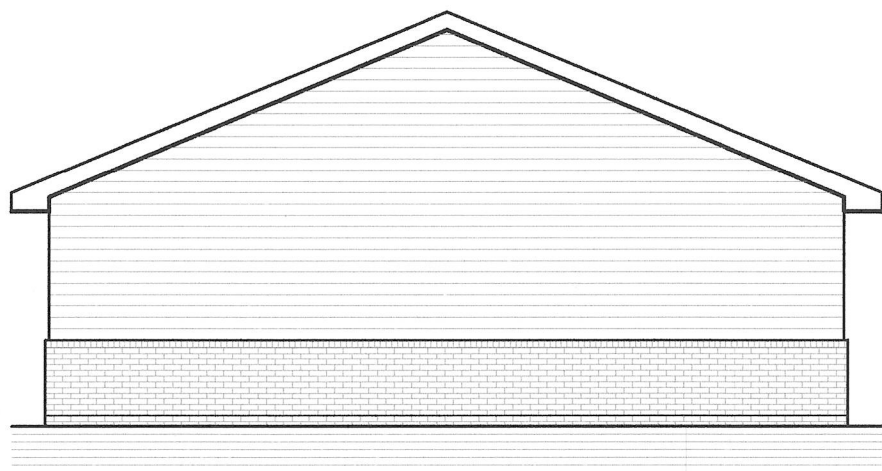


NE

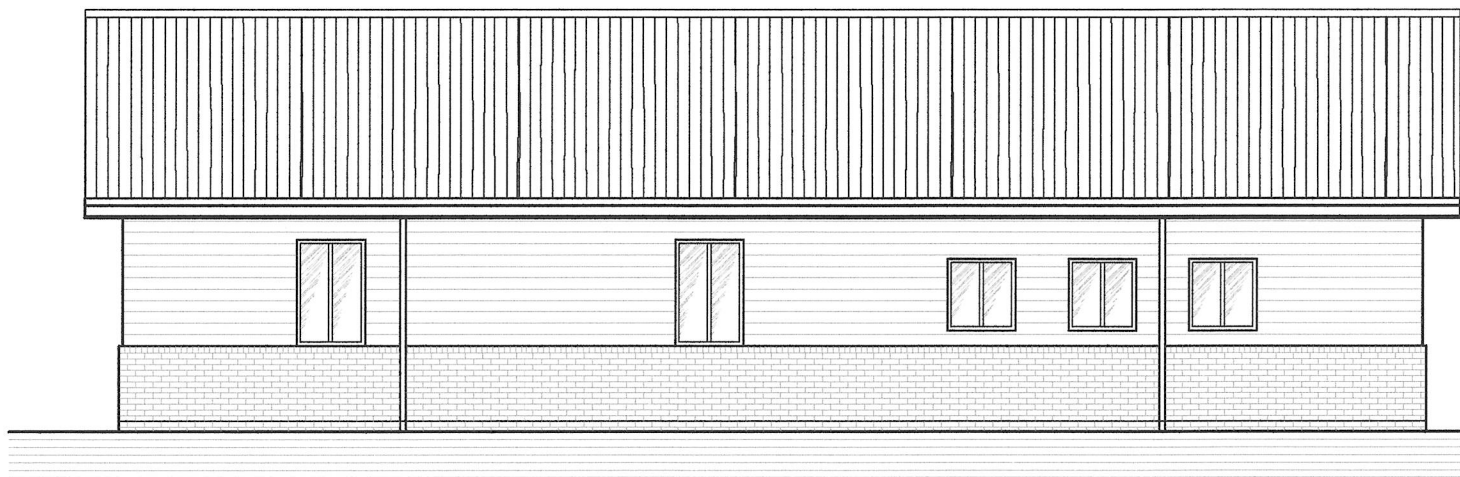

External Finishes

- Walls: Horizontal Timber Boardin
aboveface Brickwork Plinth
Roof: Interlocking Concrete Tiles
Doors: Aluminium or Composite Doors
Windows: White uPVC

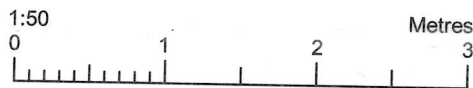

Drawing Copyright of The Church & Gospel Halls Trust.

Proposed 10 x 10m Gospel Hall
... Front Entry

Elevations
Scale: 1:50
Date: 12-Jul-22

For the

Revisions:
A - Prelim Issue - 12-July-22

Drawing No:

FE-10-02-A