


Location Plan

Site Address: Vine House Farm, Shenton Lane, Upton, CV13 6LA

Date Produced: 27-Sep-2026

Scale: 1:2500 @A4

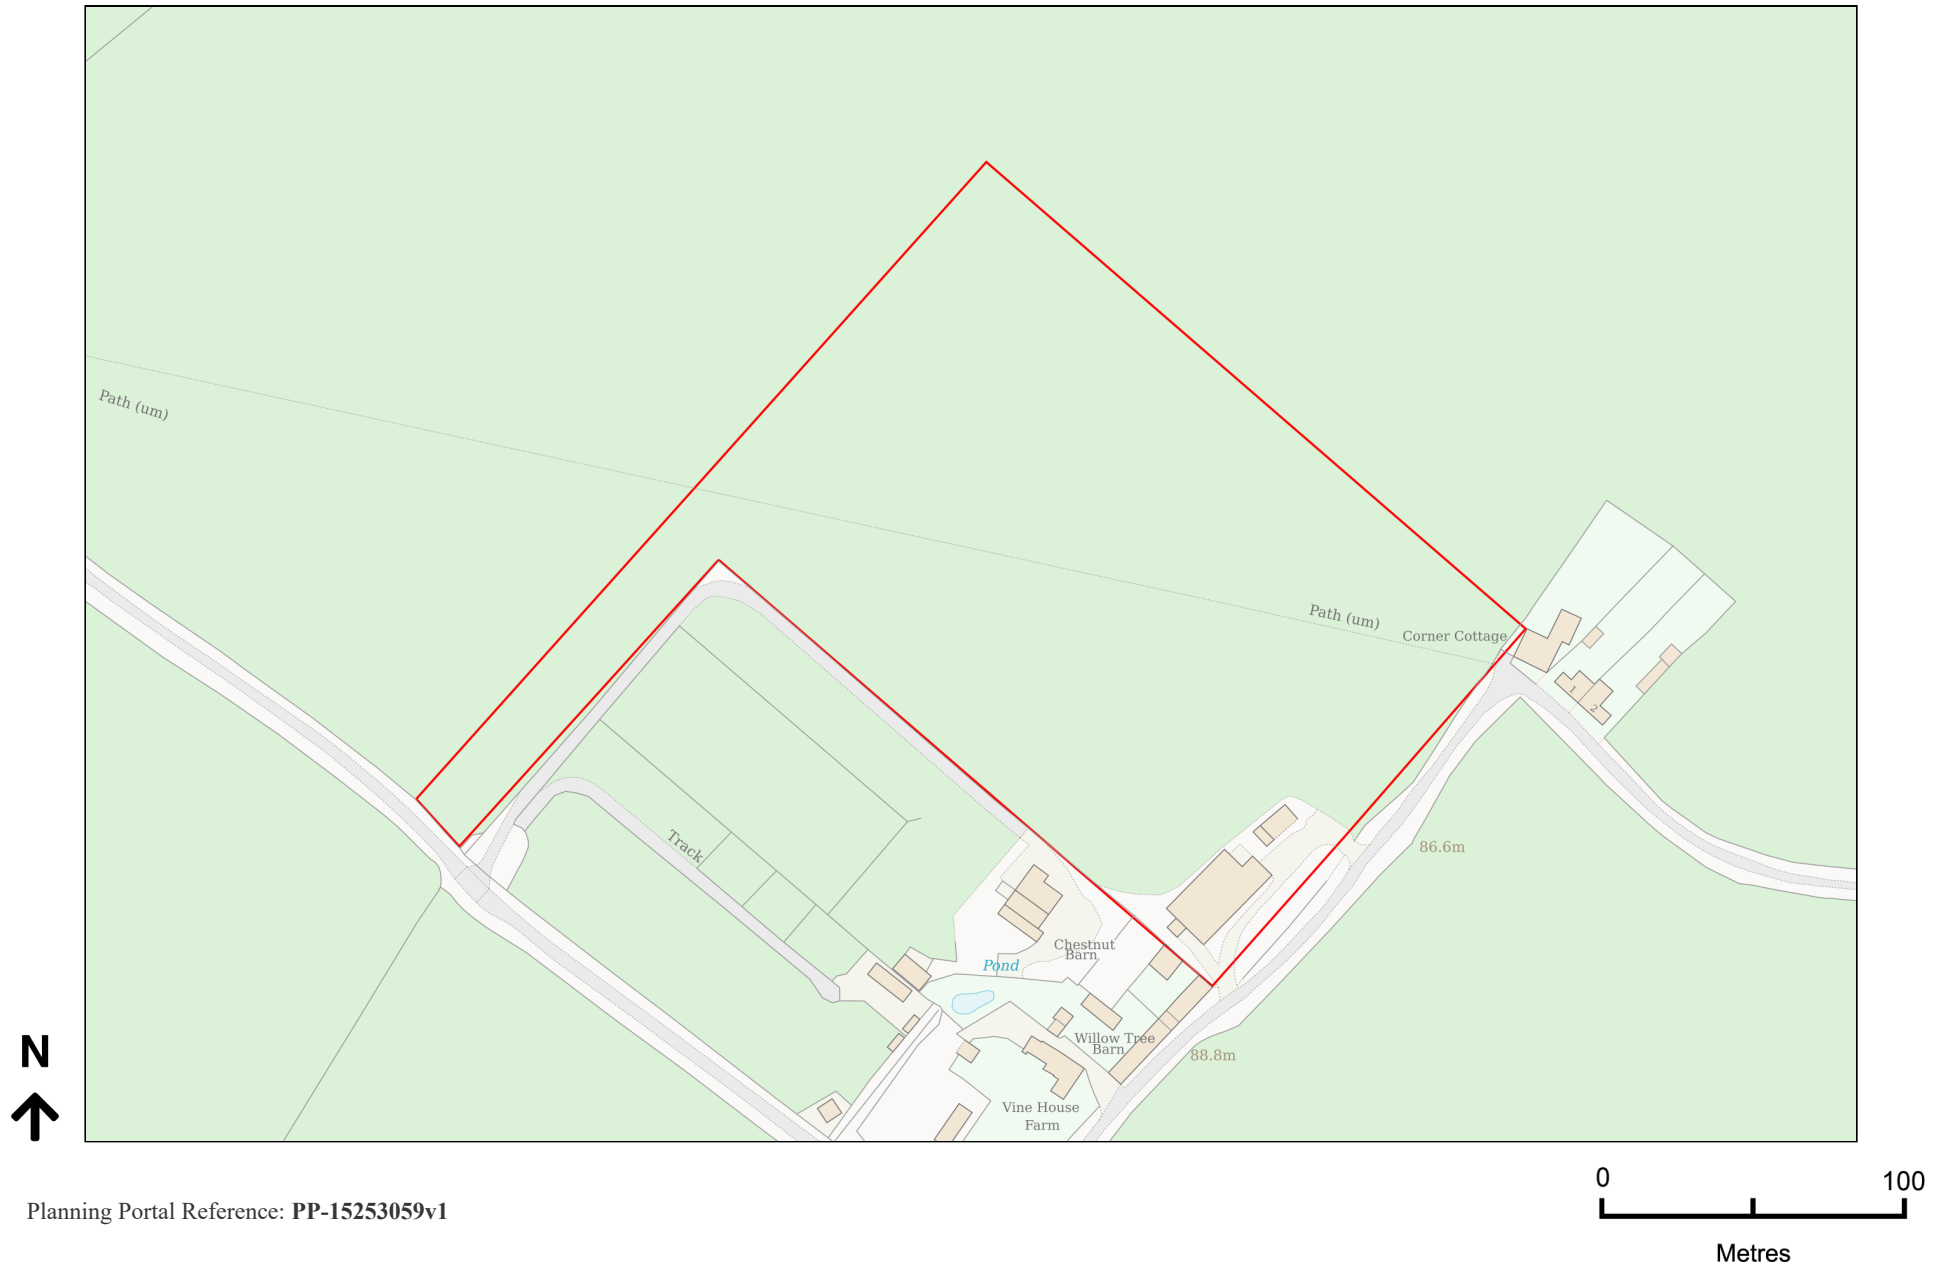

Planning Portal Reference: PP-15253059v1