



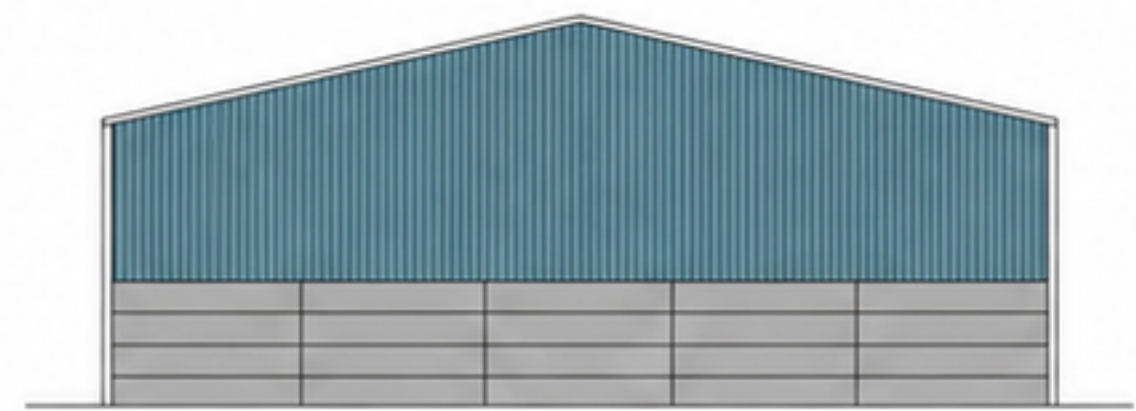


North Elevation




South Elevation

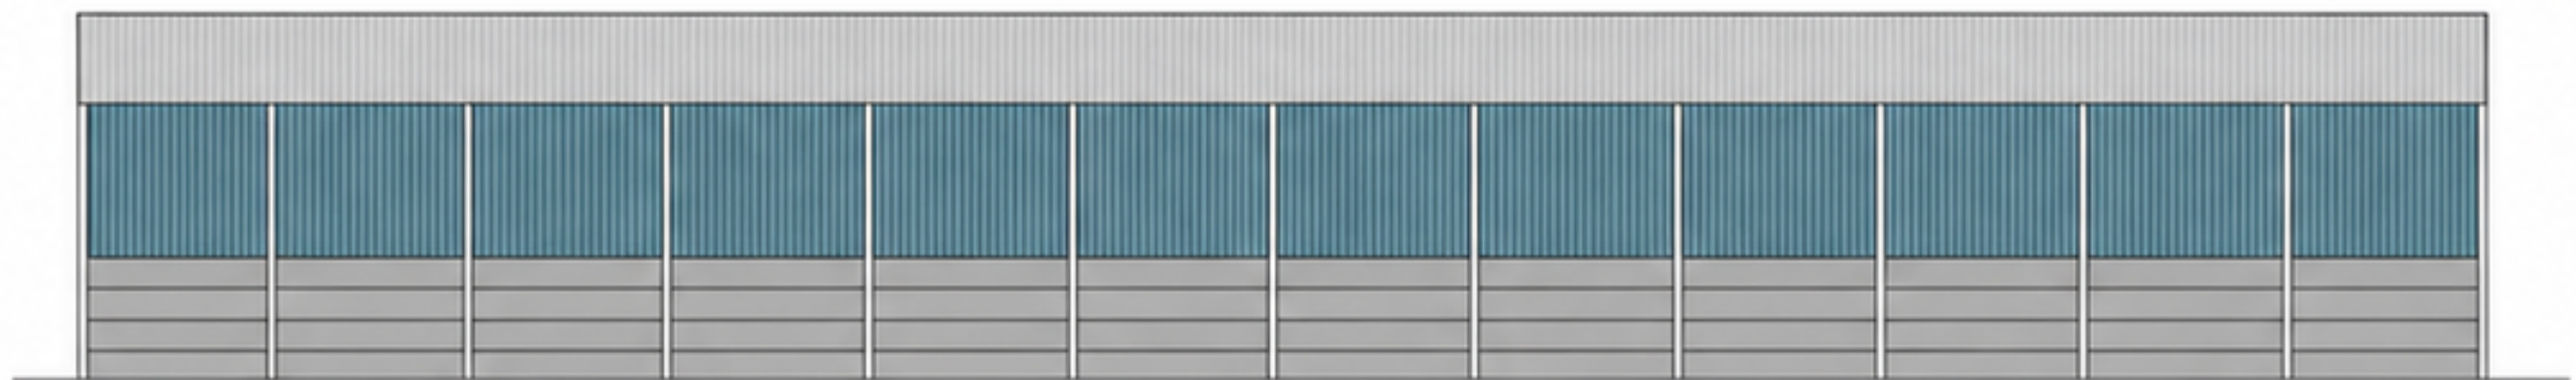

East Elevation

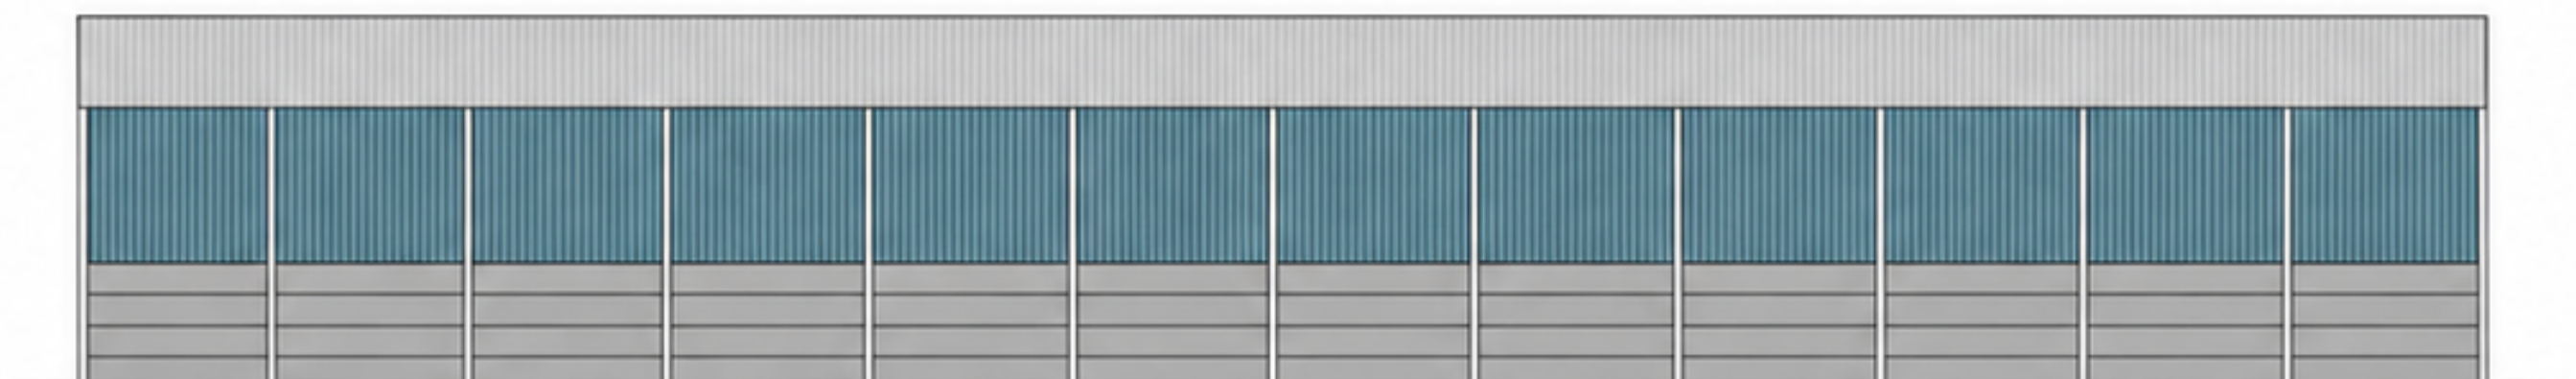

West Elevation

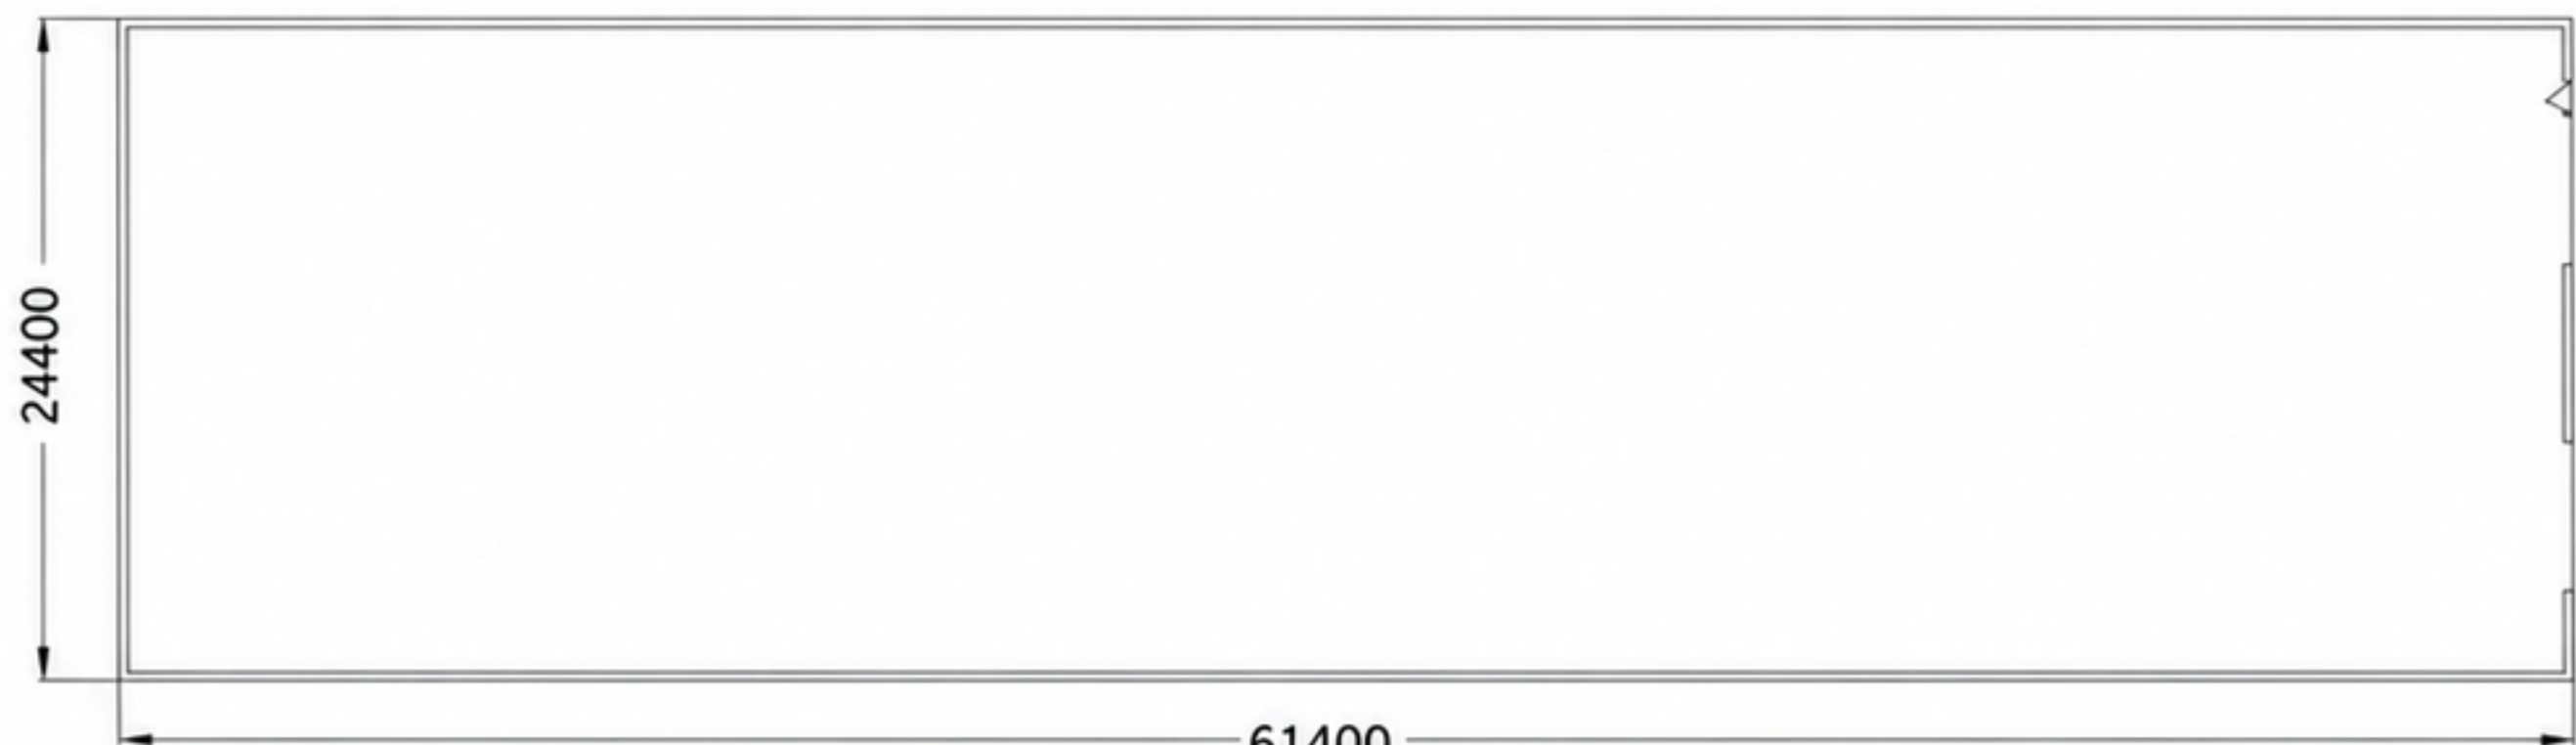

Floor Plan