
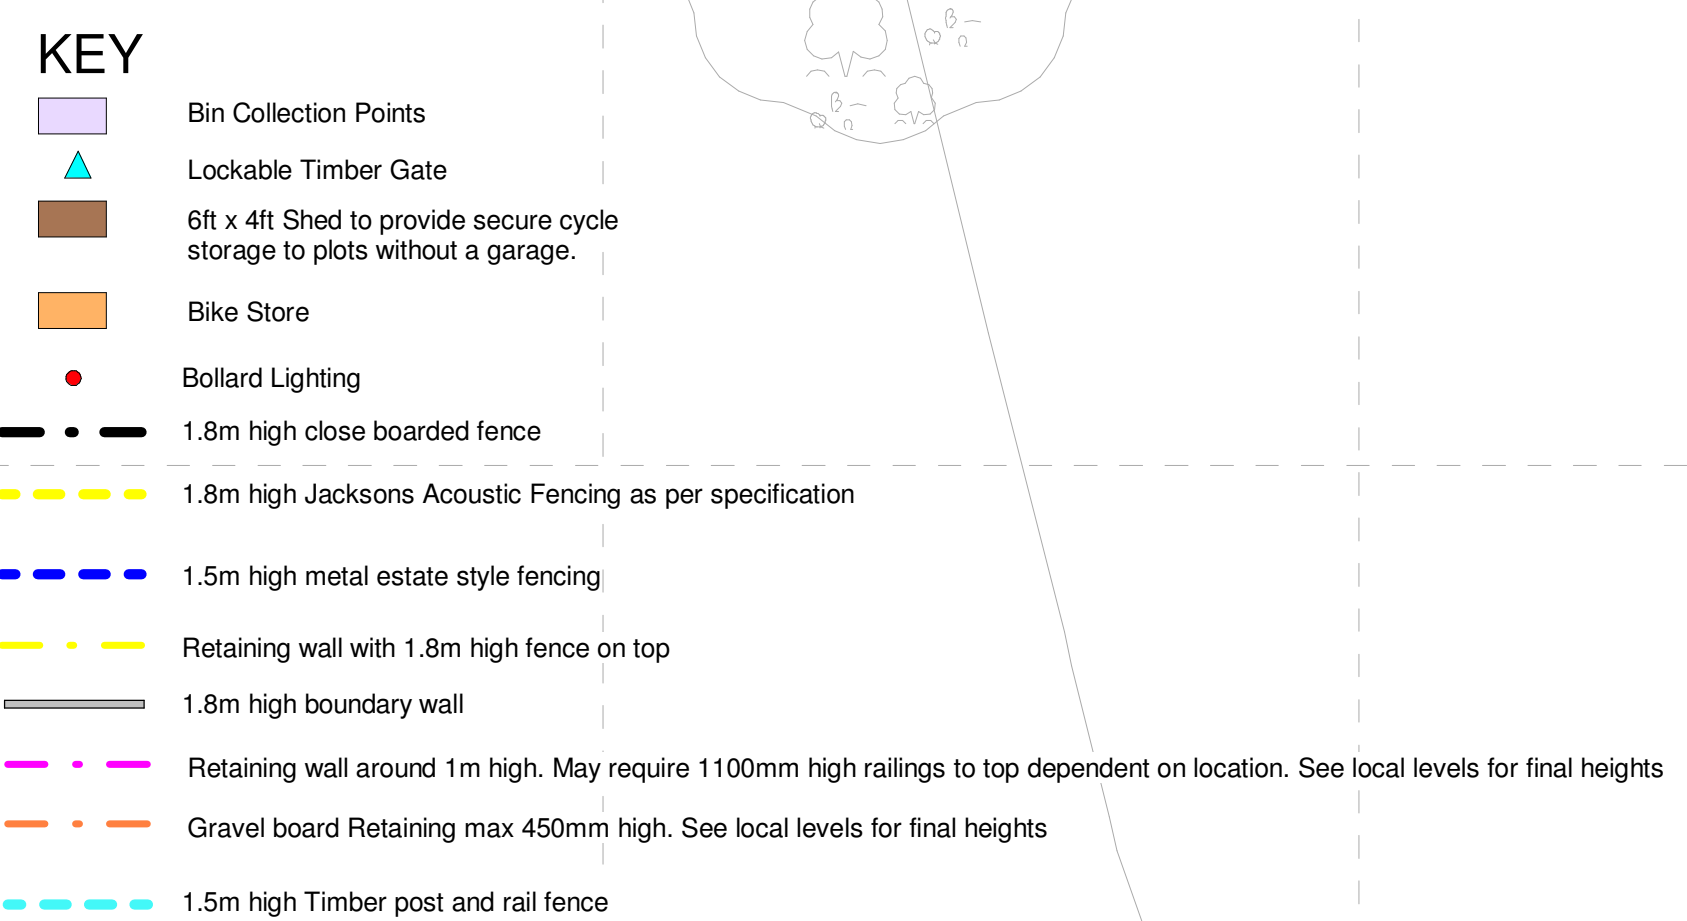


Existing retaining wall to be assessed by engineer.

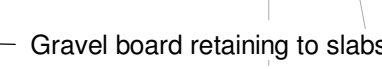

Client			
Stronghold			
Project Title			
Proposed Development Mulberry Farm Stoke Golding		19 Station Road Hindcley Leicestershire LE10 1AW Tel: 01455 635 665 Fax: 01455 618 971 www.hayward-architects.co.uk	
Drawing Title		Site Layout - Clean - BR	
Scale	1:200	Date	April 2026
Author	MEG	Checked by	LW
		Sheet A1	
		Job No. 21/39	
		Drawing No. 310B	
		Status Building Regulations	
THE COPYRIGHT OF THIS DRAWING IS RESERVED BY HAYWARD ARCHITECTS LTD. REPRODUCTION OR SALE FOR OTHER THAN THE PROJECT INTENDED FOR IS STRICTLY PROHIBITED. THE FIRM ASSUMES NO RESPONSIBILITY FOR THE CONTENT OR HOLDER, OR ANY HOLDER, OF ANY DRAWING AND ONLY QUALIFIED PERSONS ARE TO BE USED			